




## KEY PLAN

## PROPOSED ELEVATION 8 - WEST

## PROPOSED ELEVATIONS - 3 OF 3

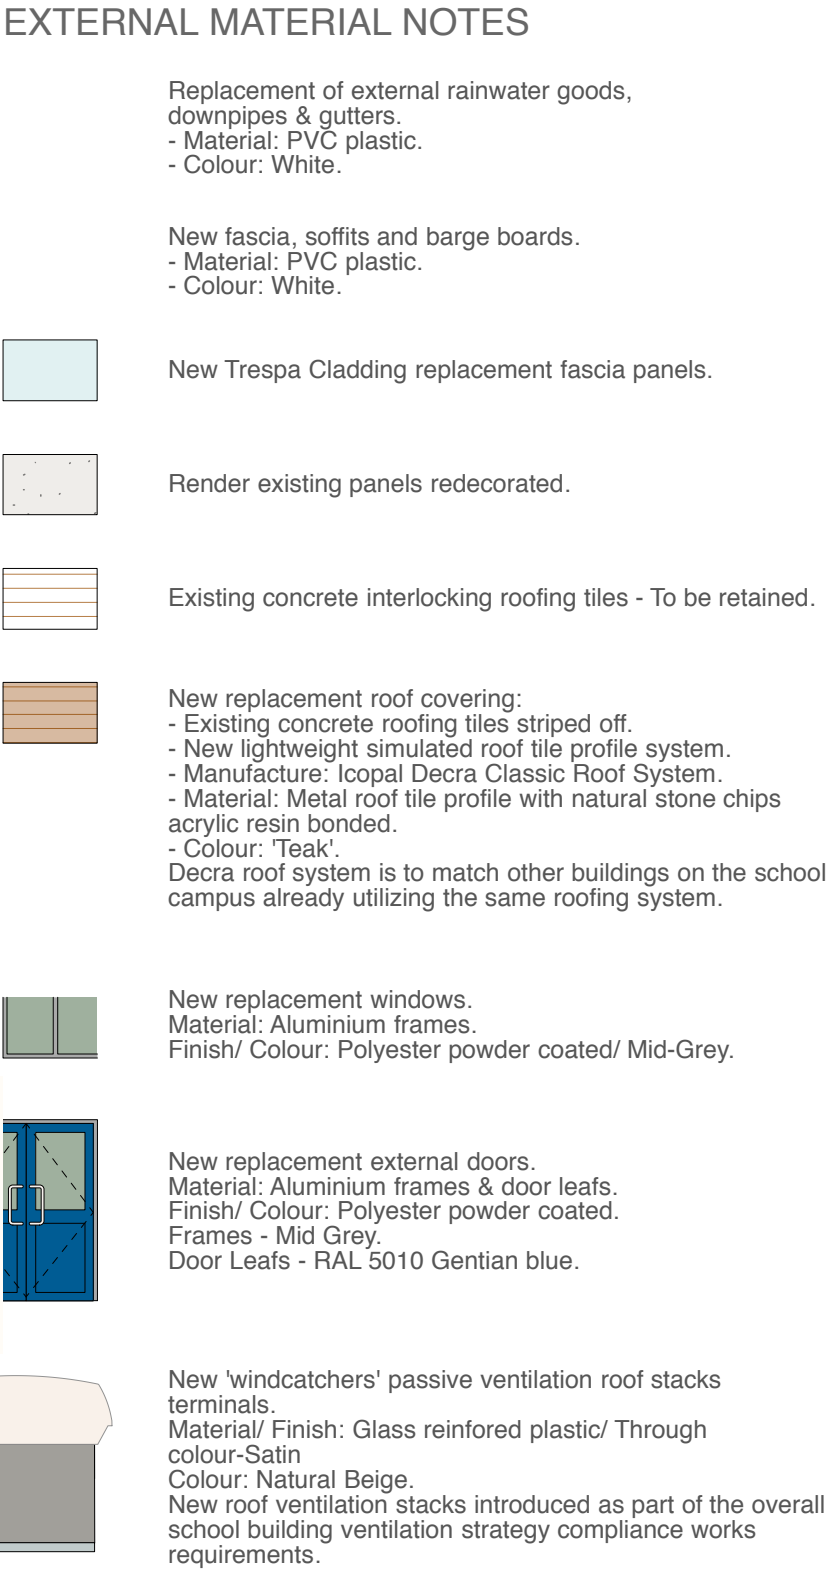