

ALL DIMENSIONS ARE IN mm UNLESS NOTED OTHERWISE

N.G.R. E: 468524 N: 111950

CONCESSION REQUIRED NO

DIRECTIONS TO SITE:
FROM J2 OF THE A3M TAKE THE B2149 WEST TO THE A3. TURN LEFT ON THE A3 AND FOLLOW THE ROAD UNTIL COWPLAIN AND THEN TURN RIGHT INTO LOVEDEAN LANE. FOLLOW THE ROAD UNTIL THE LEFT HAND TURN ONTO MILTON ROAD. TURN INTO MILTON ROAD AND THEN AT THE SHOPS TURN RIGHT INTO EAGLE AVENUE. THE THE SITE IS LOCATED AFTER 150m ON THE RIGHT HAND SIDE

NOTES:

A	Issued for Construction	MF	RWB	27.06.19
REV	MODIFICATION	BY	CH	DATE



WOLVEY - HINCKLEY - LEICESTERSHIRE - LE10 3JF
Tel: +44 (0)1455 222792 Fax: +44 (0)1455 222758



CTIL - BEACON

Cell Name	Opt.
-----------	------

EAGLE AVENUE SW	C
-----------------	---

Cell ID No

CTIL	TEF	VF
------	-----	----

245340	N/A	17445
--------	-----	-------

Site Address / Contact Details

EAGLE AVENUE WATERLOOVILLE HAMPSHIRE PO8 9QD


Drawing Title:	SITE LOCATION MAPS
----------------	--------------------

Purpose of issue:	CONSTRUCTION	Dwg Rev:
-------------------	--------------	----------

Drawing Number:	100	A
-----------------	-----	---




Surveyed By:	MF	Original Sheet Size:	A3	Pack Issue:
--------------	----	----------------------	----	-------------

Drawn:	MF	Date:	27.06.19	Checked:	RWB	Date:	27.06.19	C
--------	----	-------	----------	----------	-----	-------	----------	---

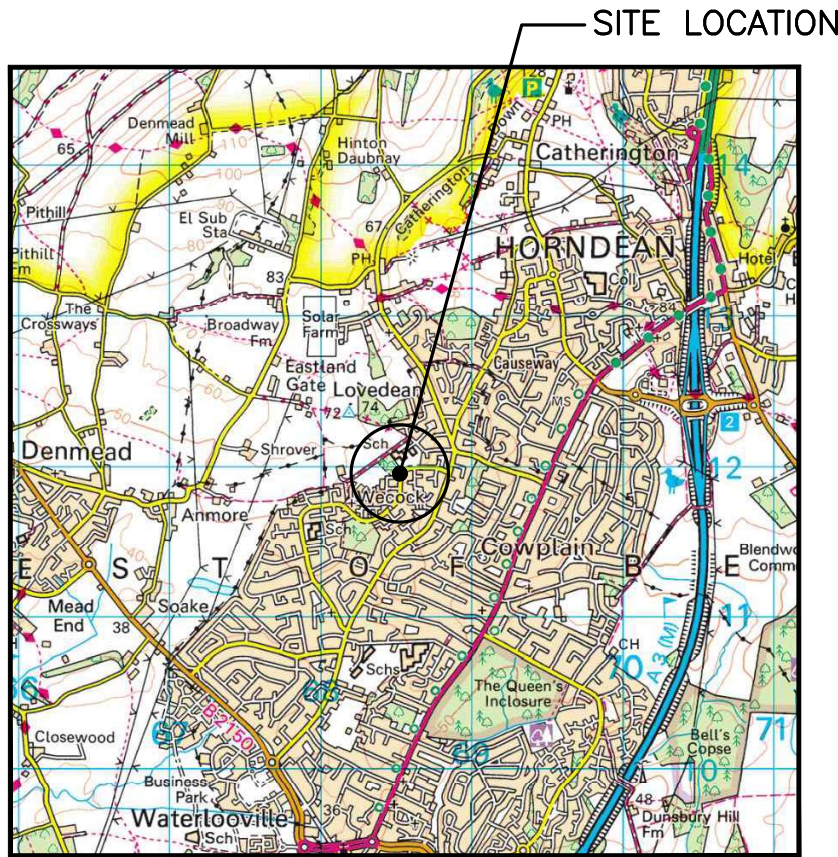


SITE LOCATION (Scale 1:50000)

Ordnance Survey map extract
based upon Landranger map series
with the permission of the controller of
Her Majesty's Stationery Office
Mono Consultants Limited licence no. ES100017753
Crown copyright.

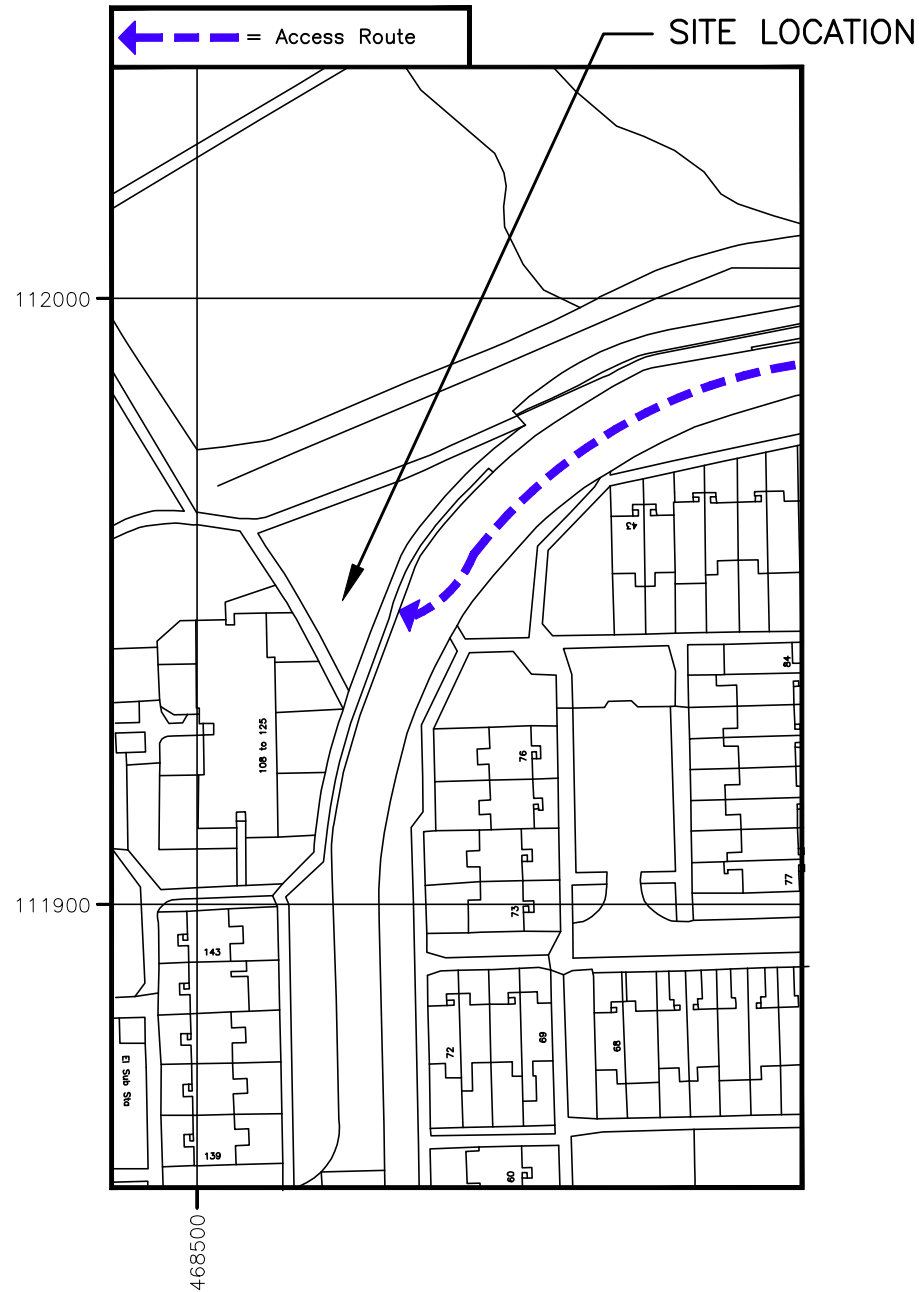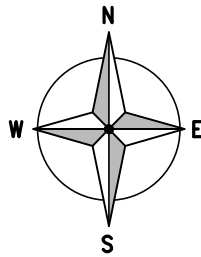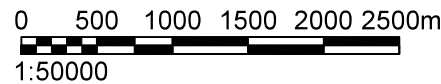

DETAILED SITE LOCATION (Scale 1:1250)

Based upon Ordnance Survey map extract
with the permission of the Controller of
Her Majesty's Stationery Office.
Crown copyright.
Licence No. 100020449

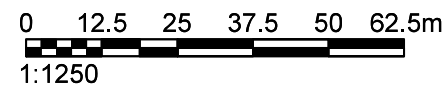

SITE PHOTOGRAPH

The drawings comply with TEF & Vodafone Standard ICNIRP guidelines.
Designed in accordance with CTIL document: SDN0008