




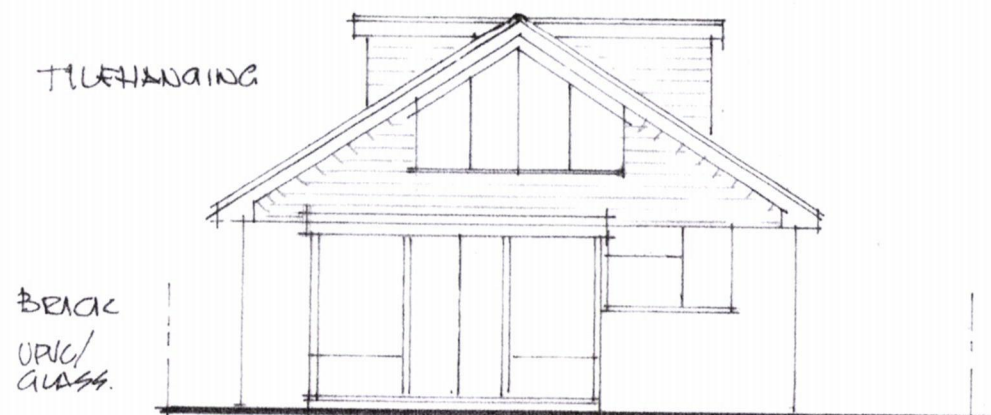


REAR ELEVATION.

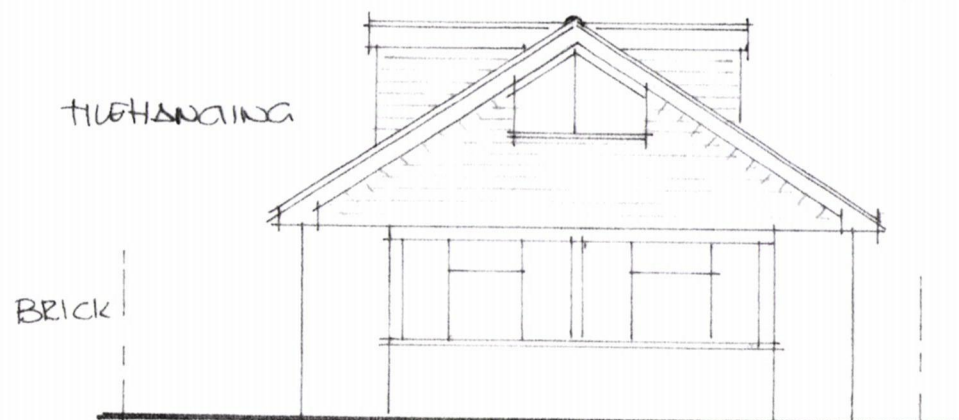

FRONT ELEVATION.

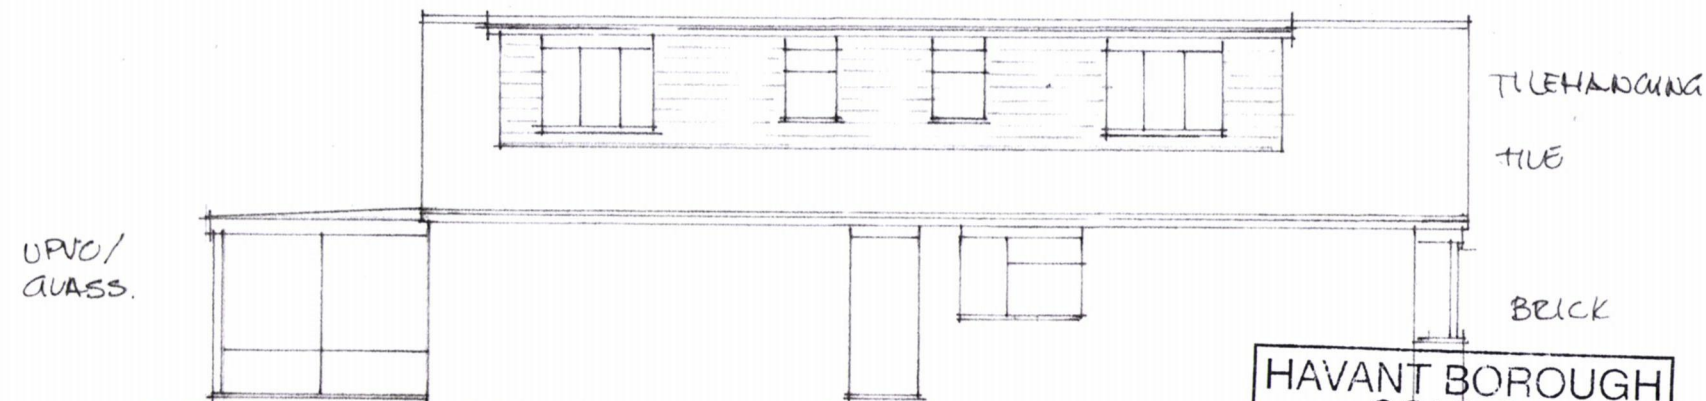


SIDE ELEVATION.

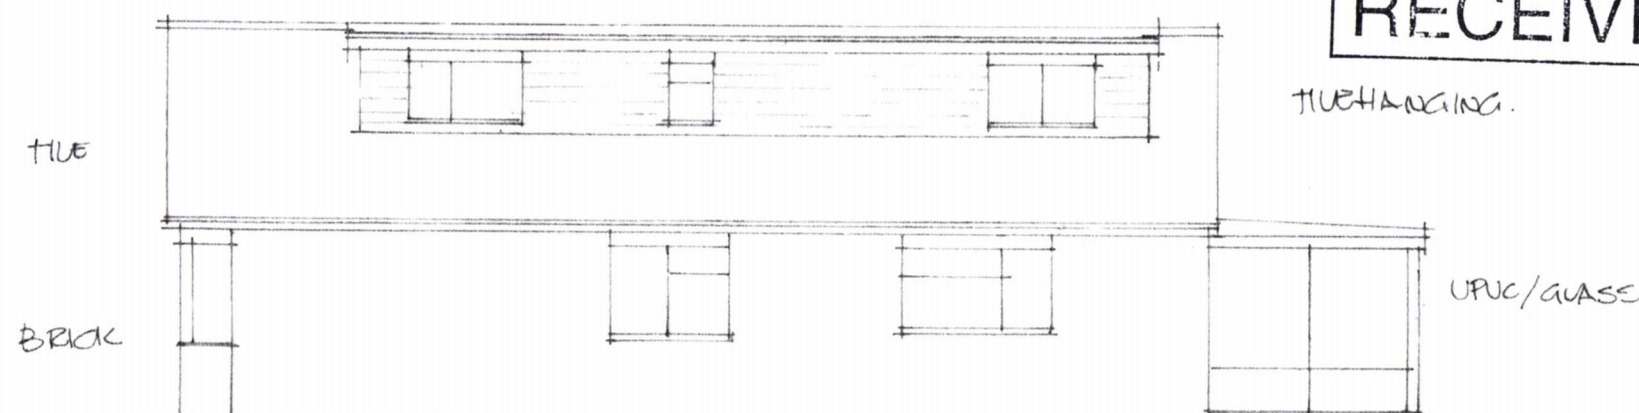

SIDE ELEVATION.

HAVANT BOROUGH
COUNCIL
01 SEP 2019
RECEIVED

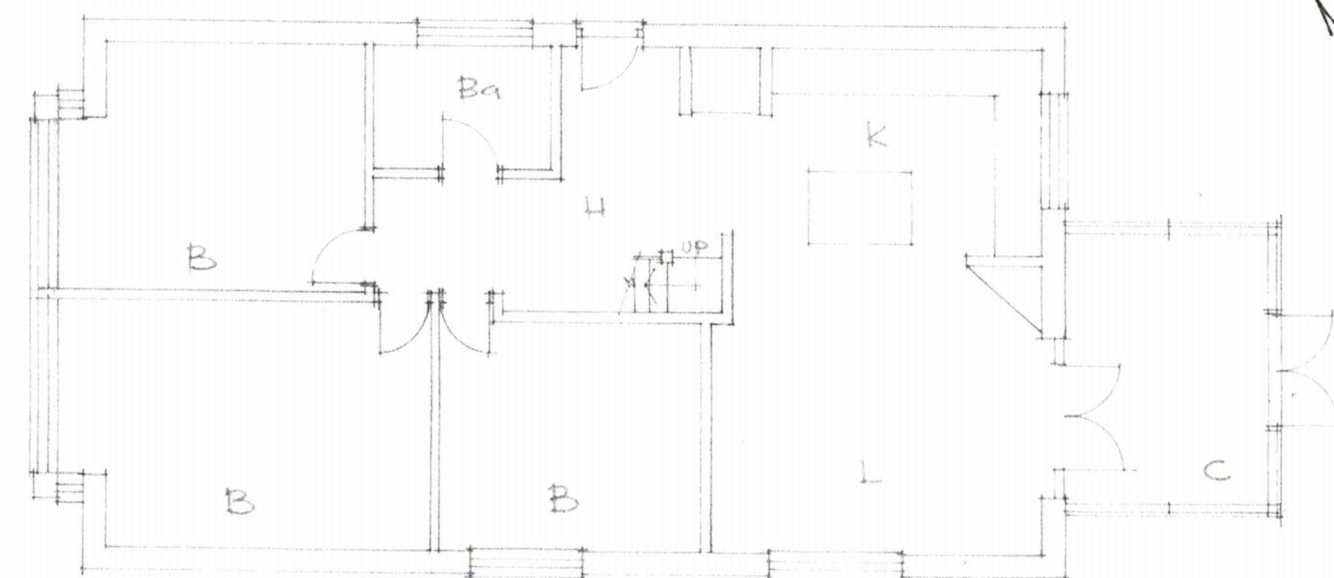

GROUND FLOOR PLAN



EXISTING
PLAN
EXISTING
ELEVATIONS
LOCATION.

21 WICKOR
WAY
EMSWORTH
PO10 7RE

AUG 2019
1-100, 1-1250
DPC 1.