


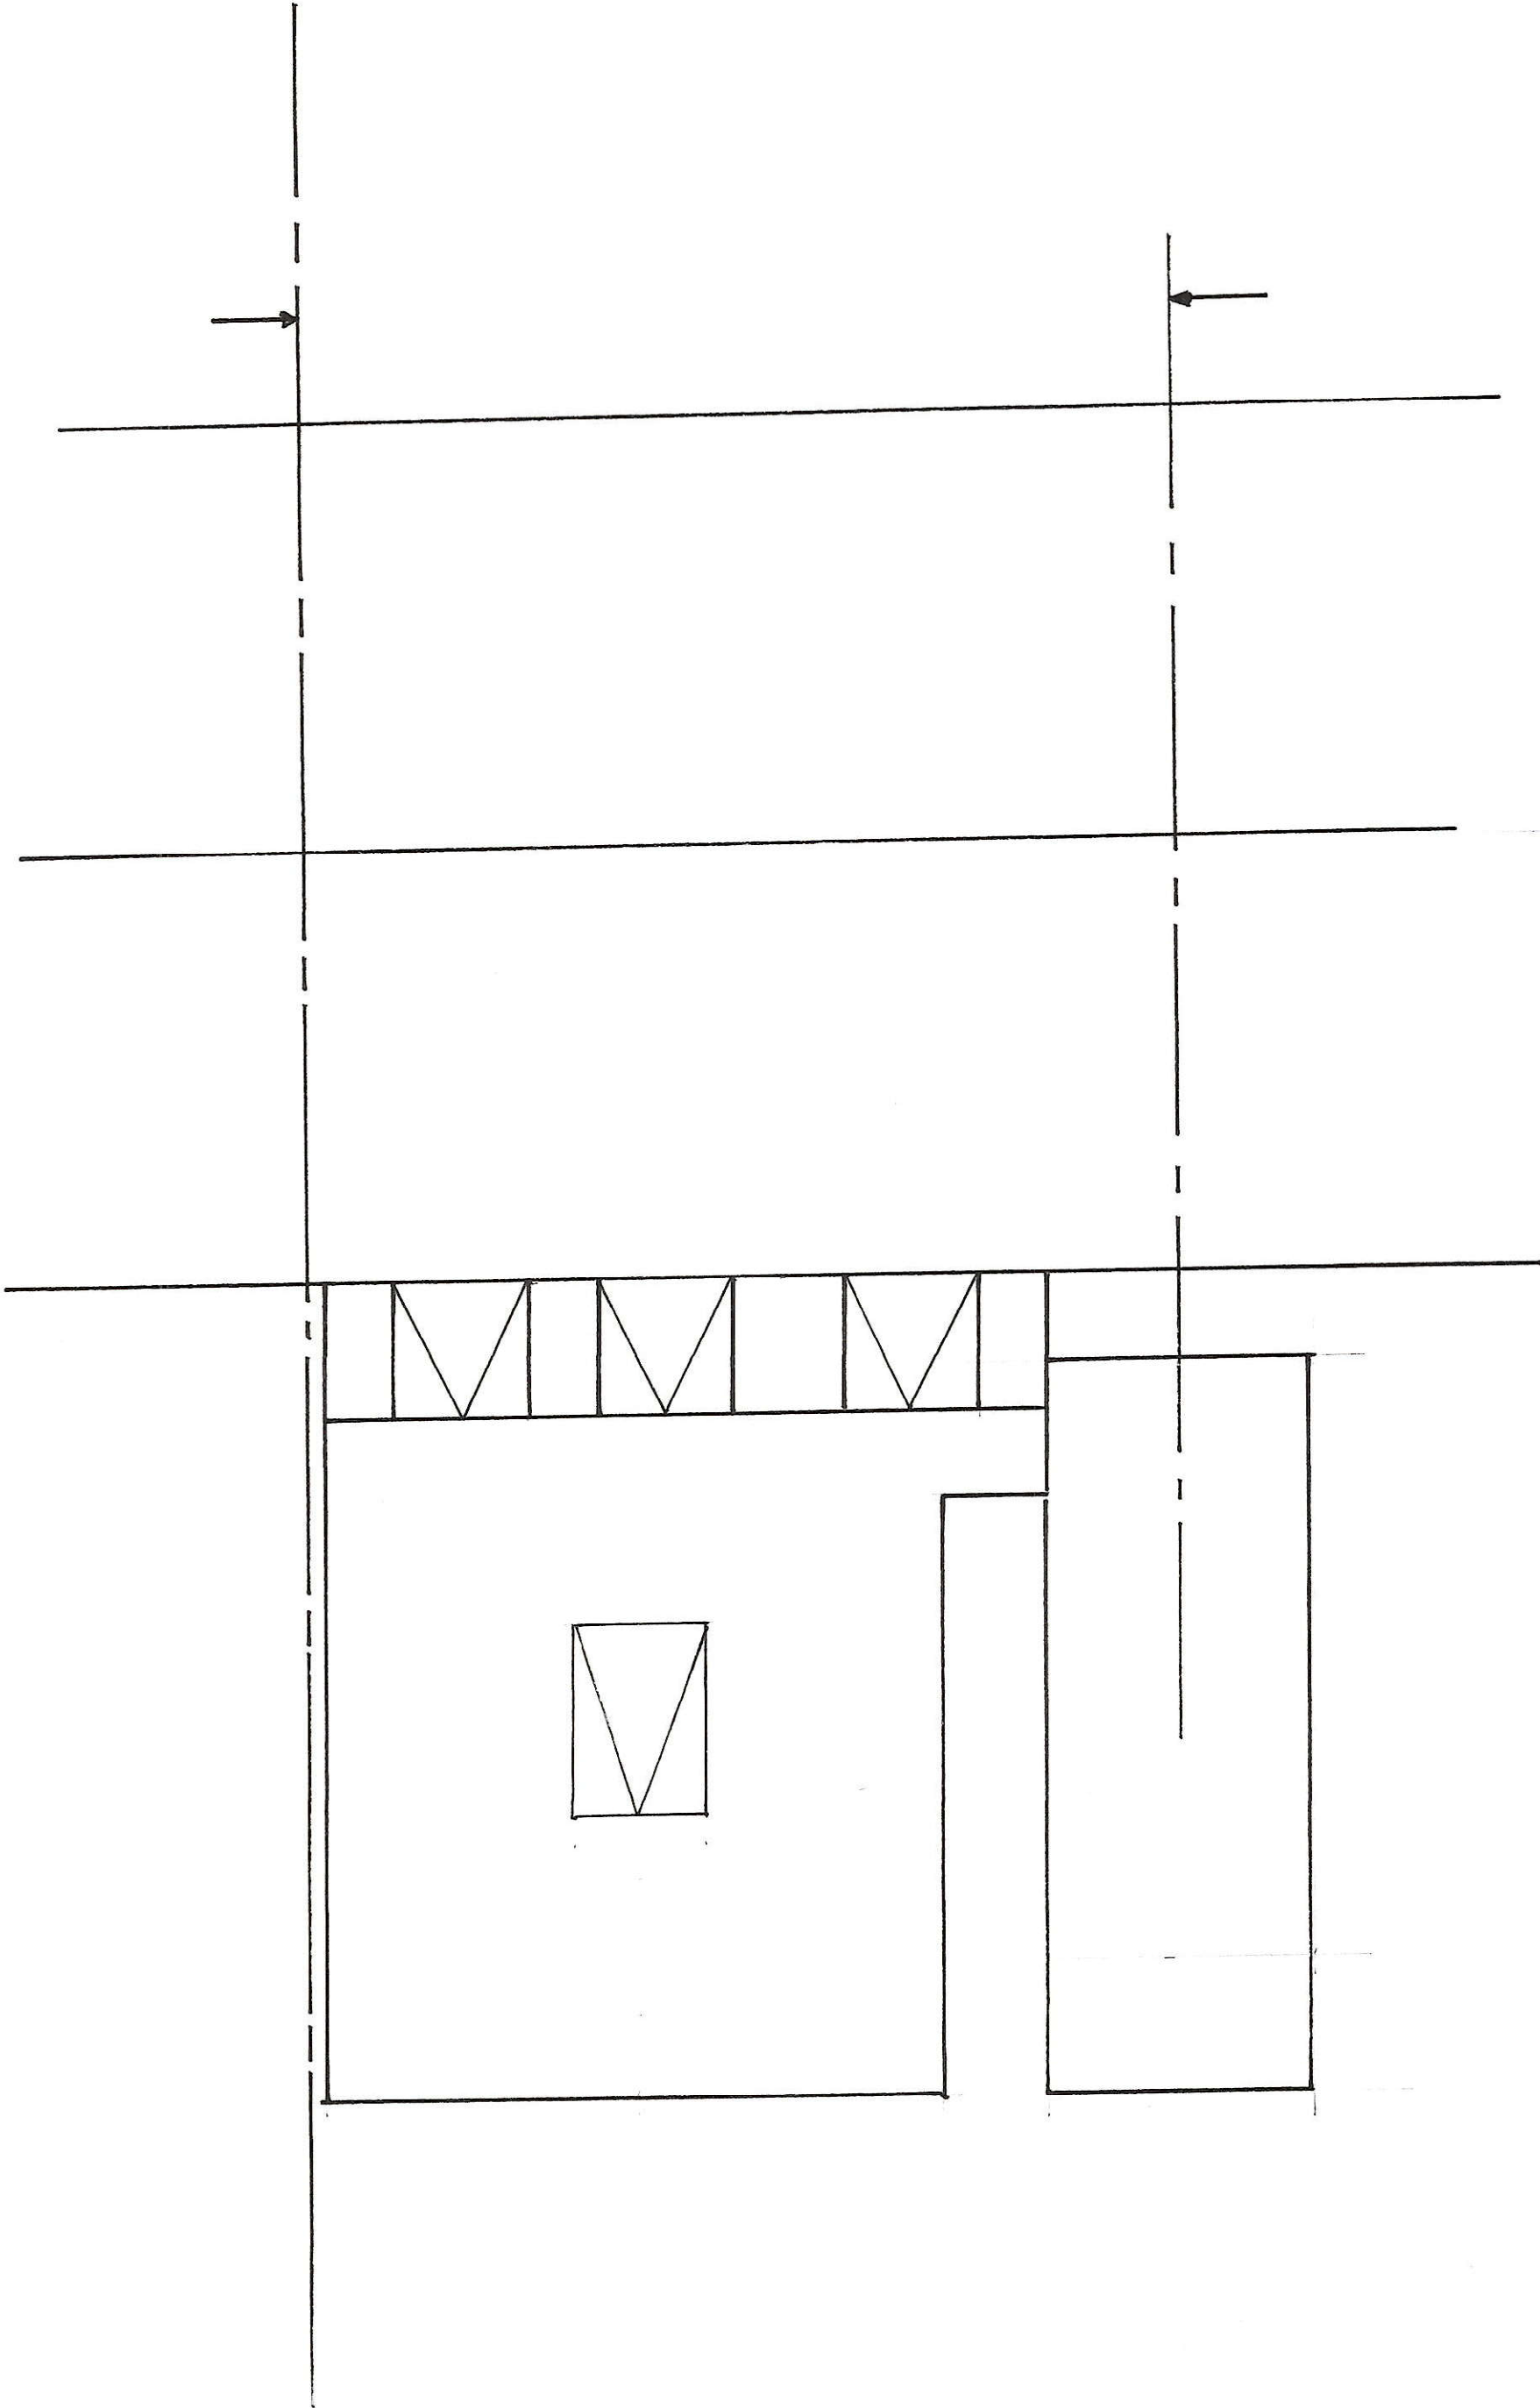

Dea No P04
Rev A
Scale 1:50

48 WINCHFIELD CRESCENT, BEDHAMPTON
PROPOSED ROOF