


Existing Street Elevation - South

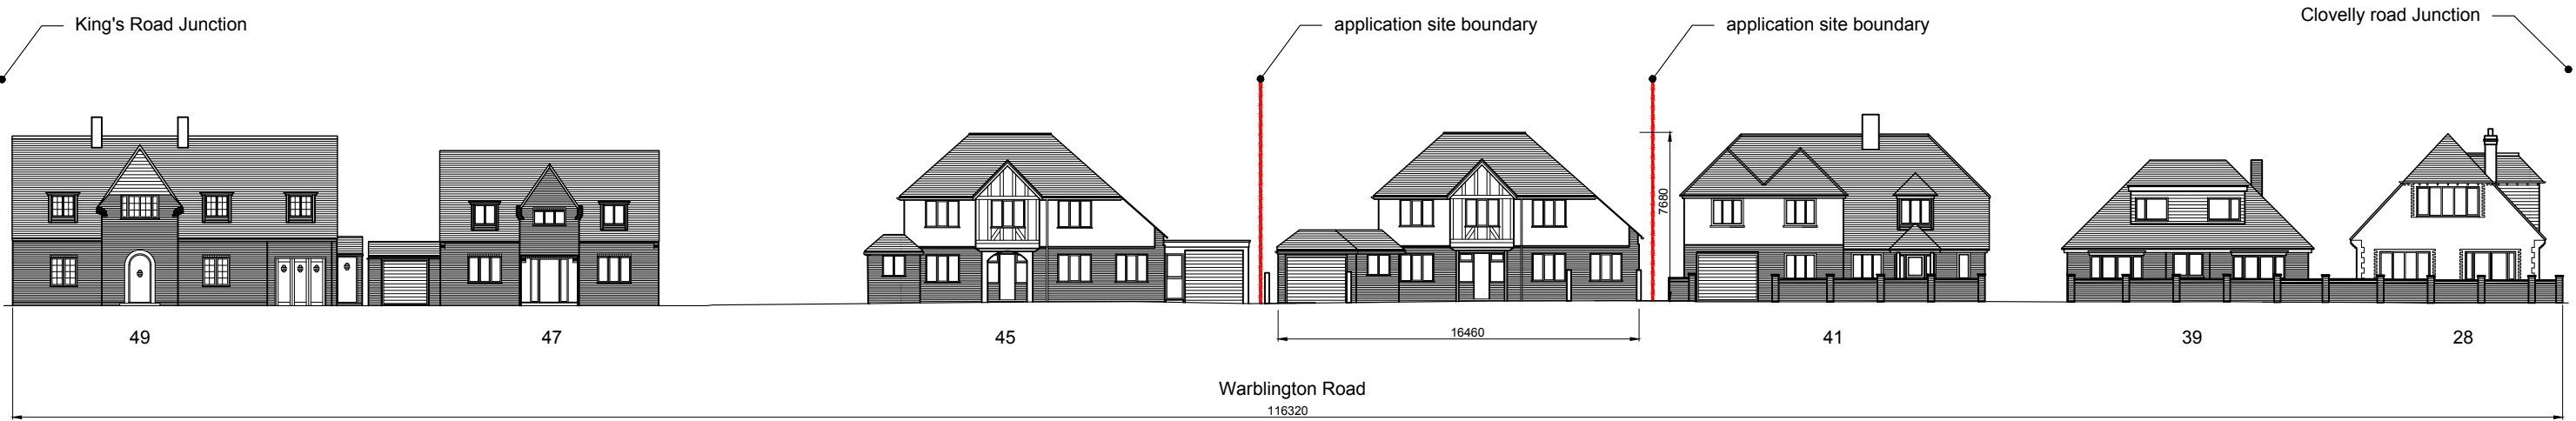

Proposed Street Elevation - South

