
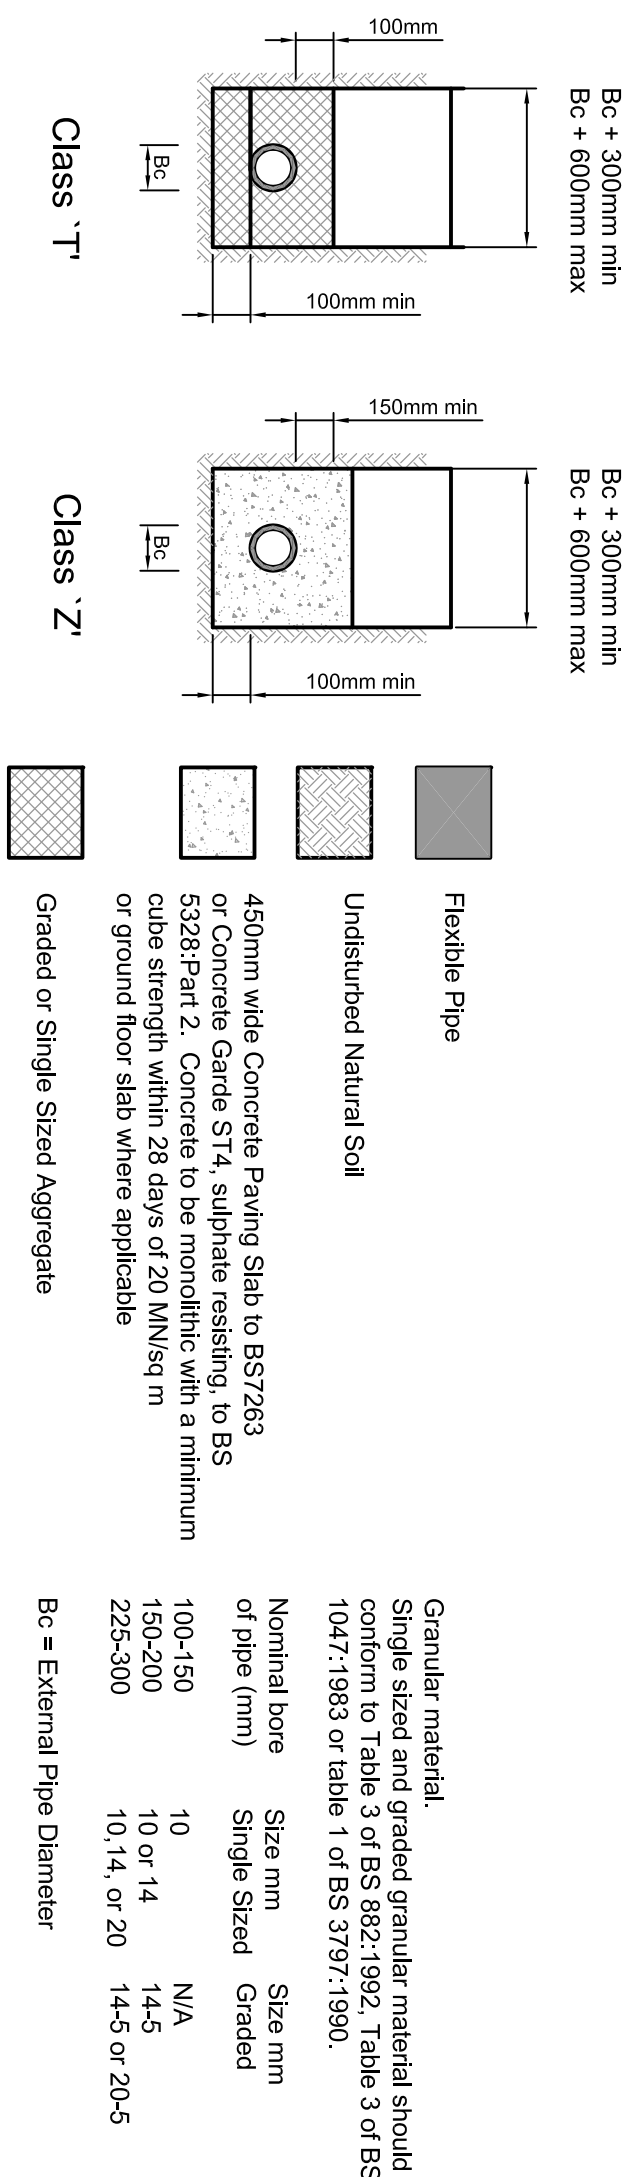
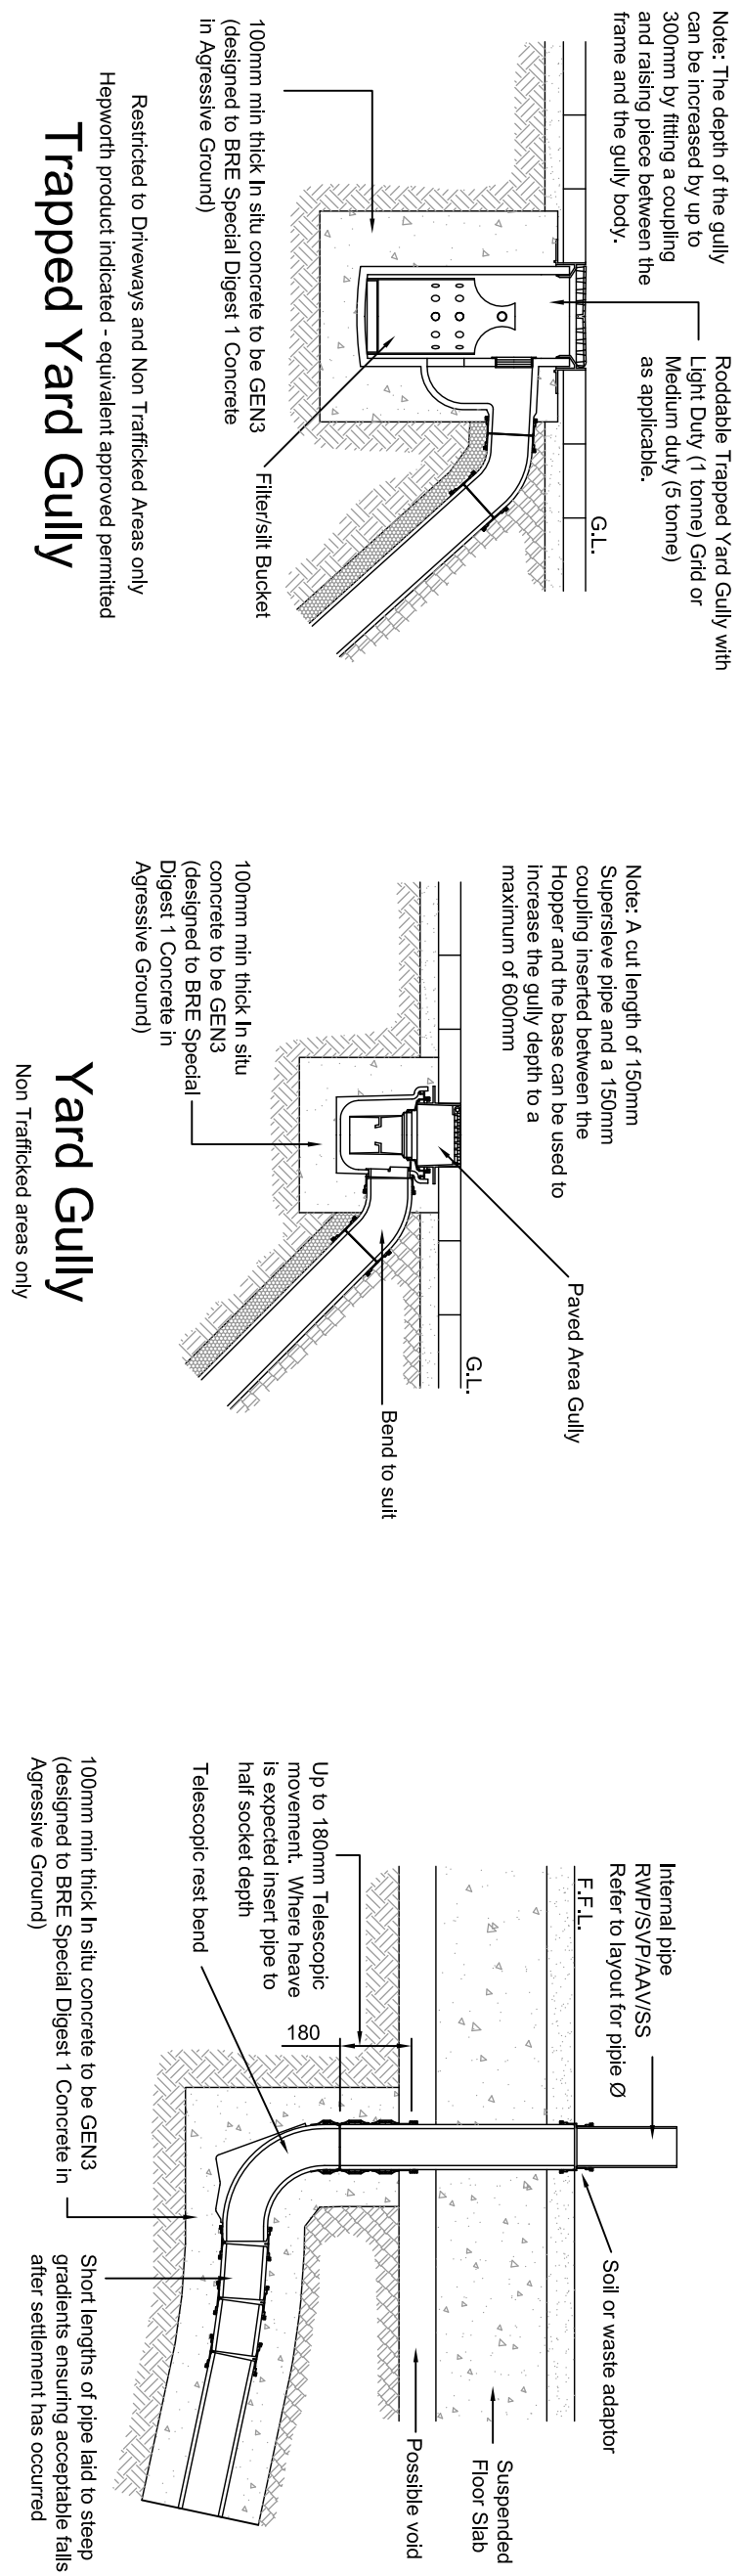
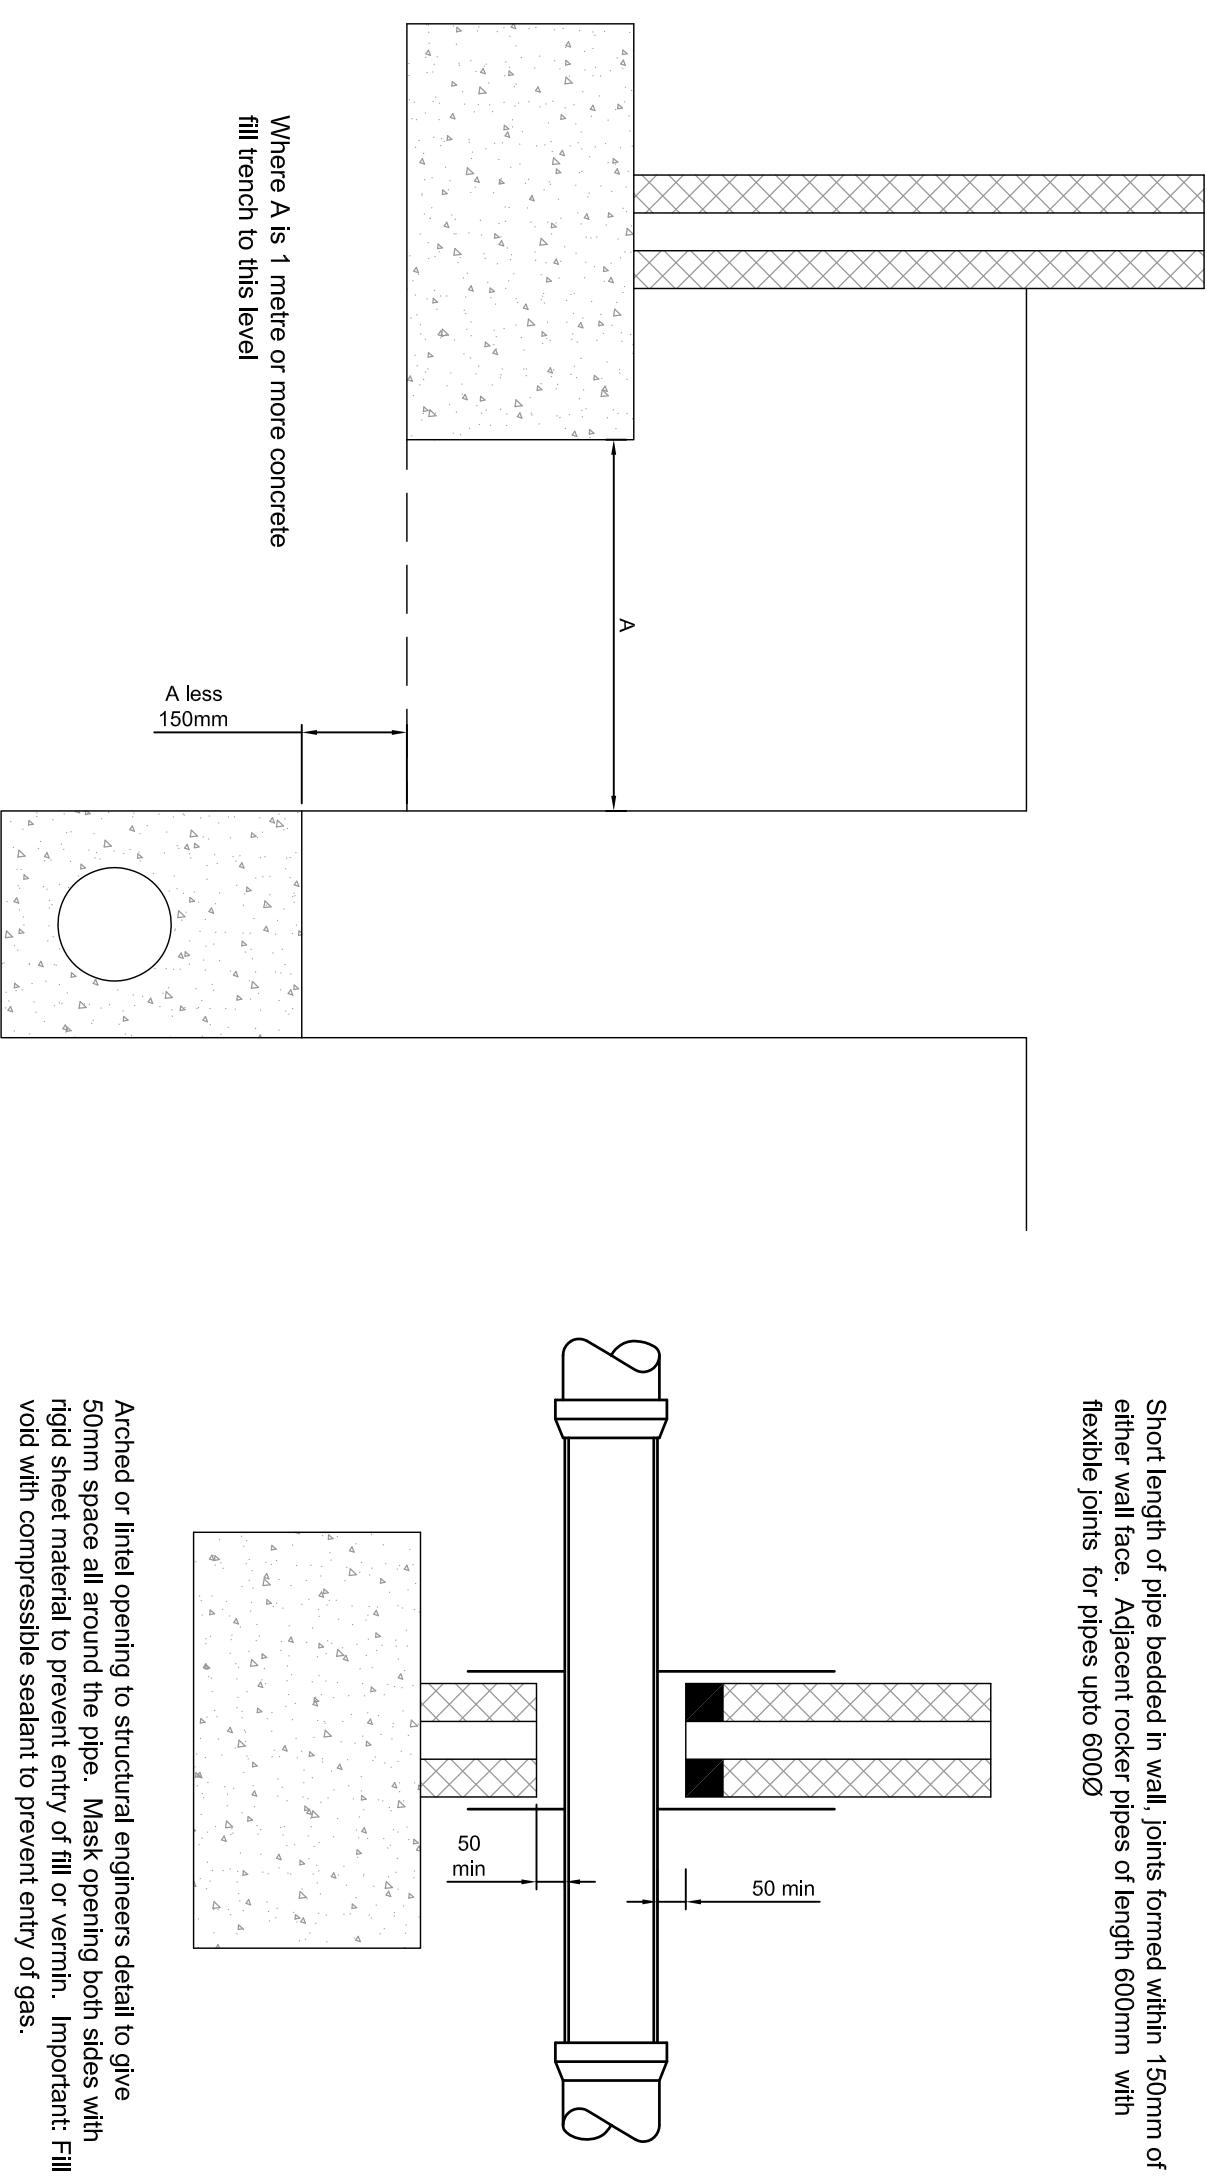



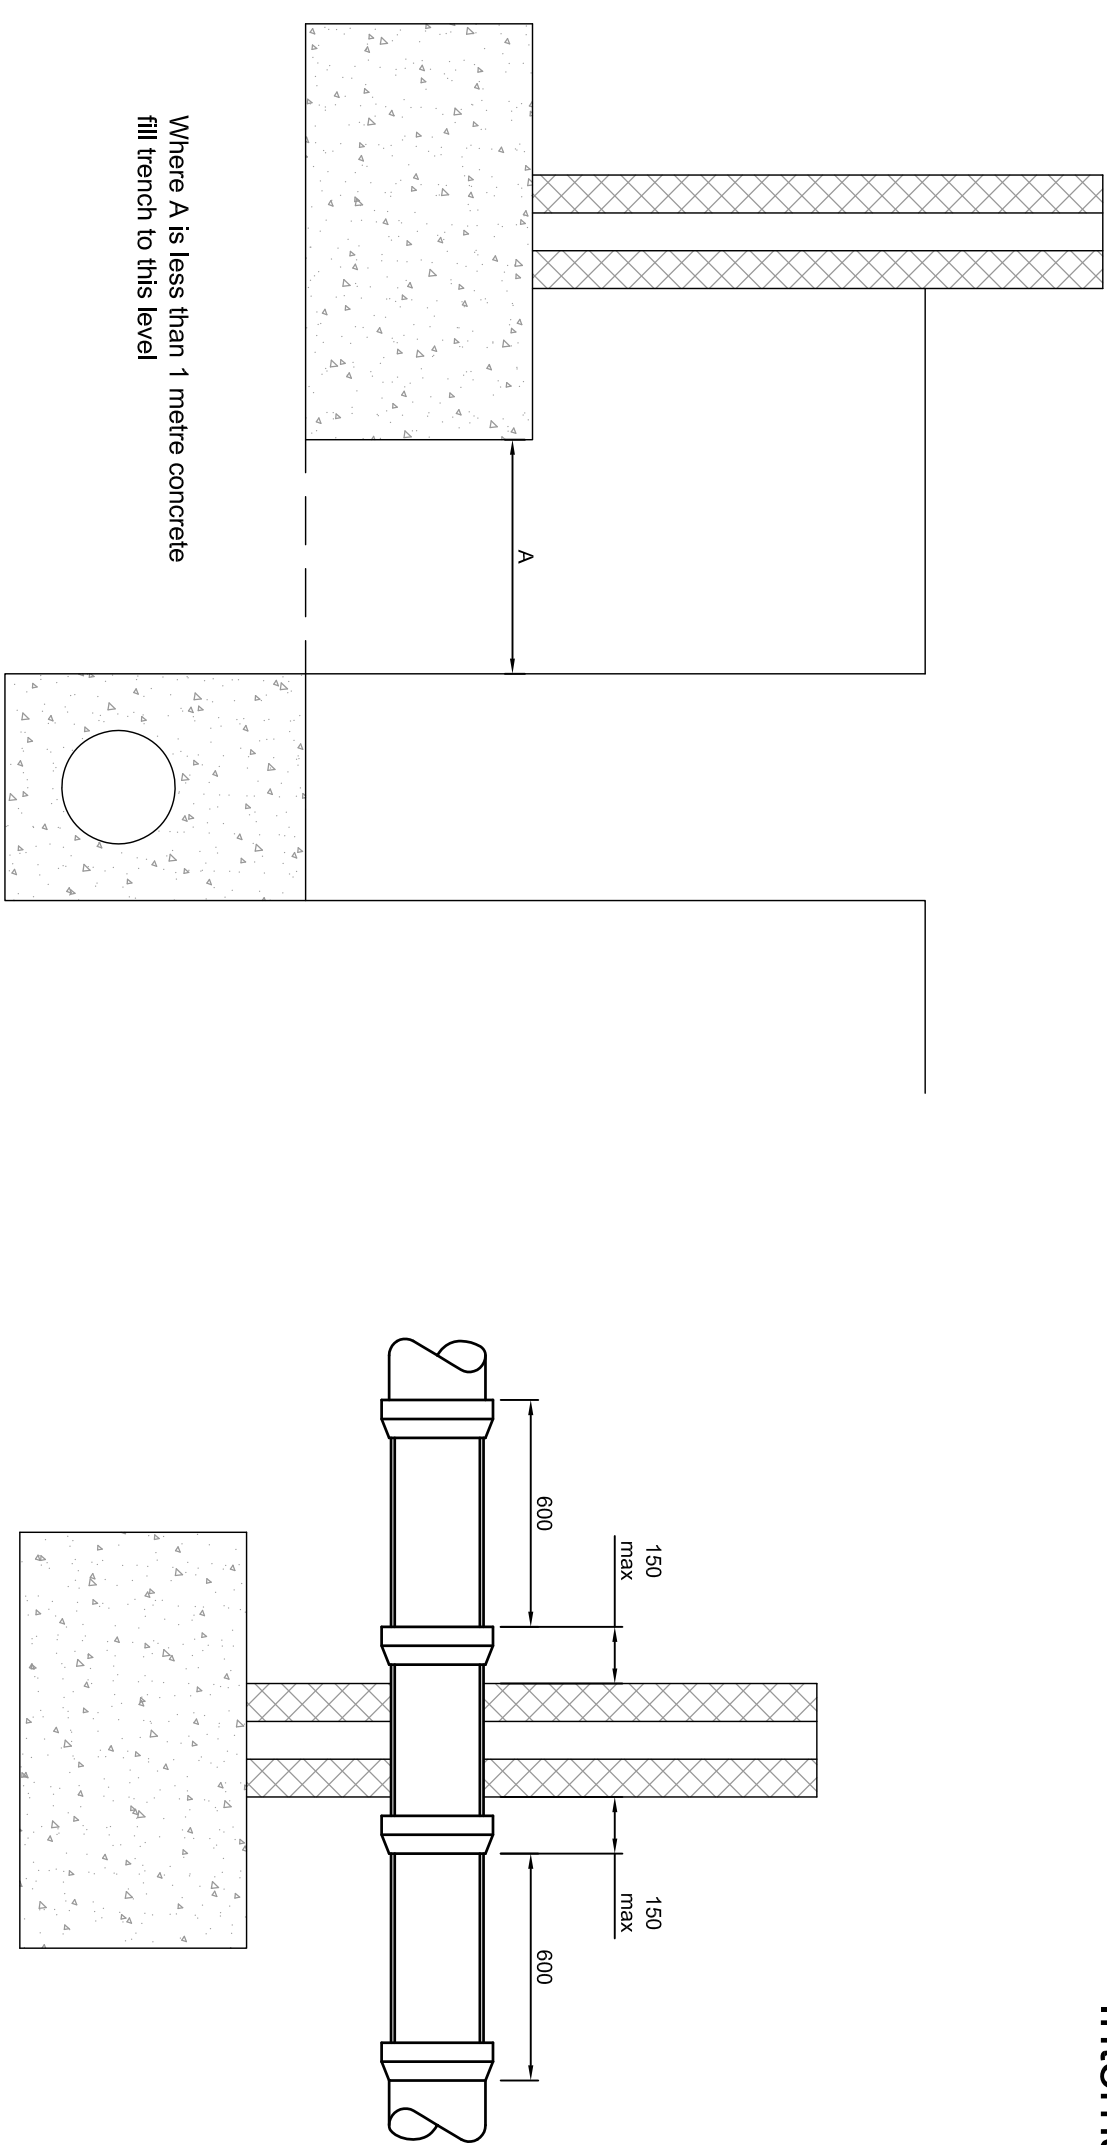


Flexible Pipe Trench Bedding for Private Drainage

RWP/SVP/AAV/SS
Internal Connection

PIPE RUNS NEAR BUILDINGS

PIPE PENETRATING WALLS

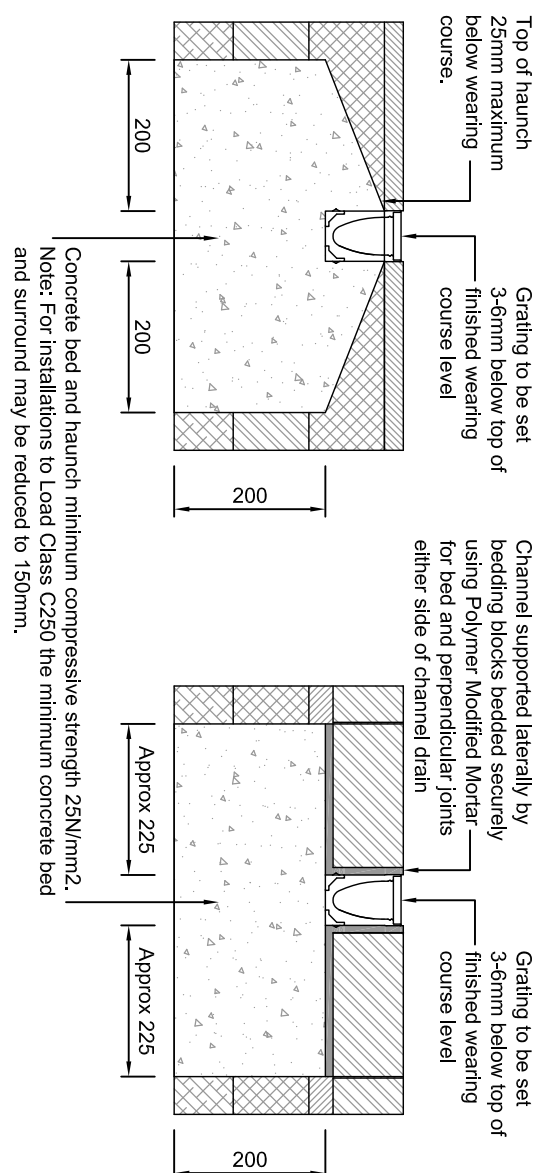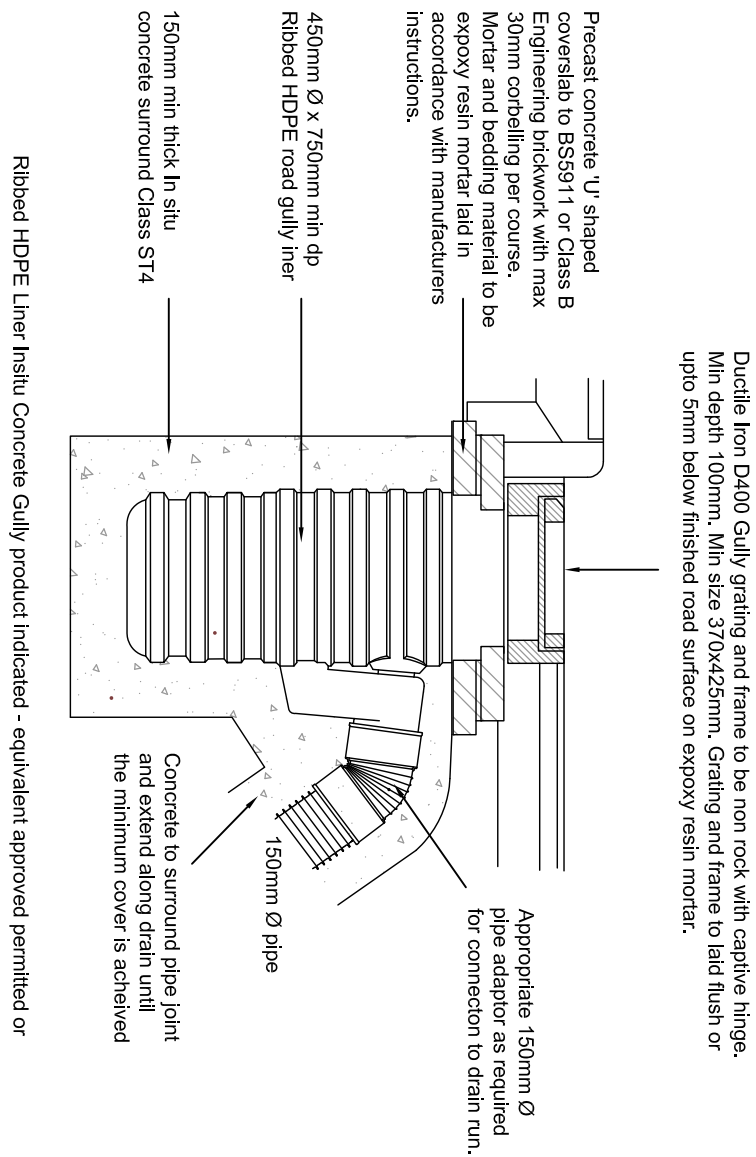

Asphalt Pavement

Block Pavement

-	Issued For Approval	07/08/19
REV	DESCRIPTION	DATE



ABMITH CIVILS LTD
1 The Grove, Felpham, Bognor Regis, West Sussex PO22 7EY
Mark Mob: 07761 950000
Email: mark@abmth.co.uk / Web: www.abmth.co.uk

PROJECT

WOODCROFT LANE
WATERLOOVILLE
HAMPSHIRE
PO8 9QD

DRAWING		PRIVATE DRAINAGE DETAILS			
SCALE	Pri No.	FC27/89/32		REV	-
1:20	DATE	AUG 19	INITIAL	NH	CHKD
					-