



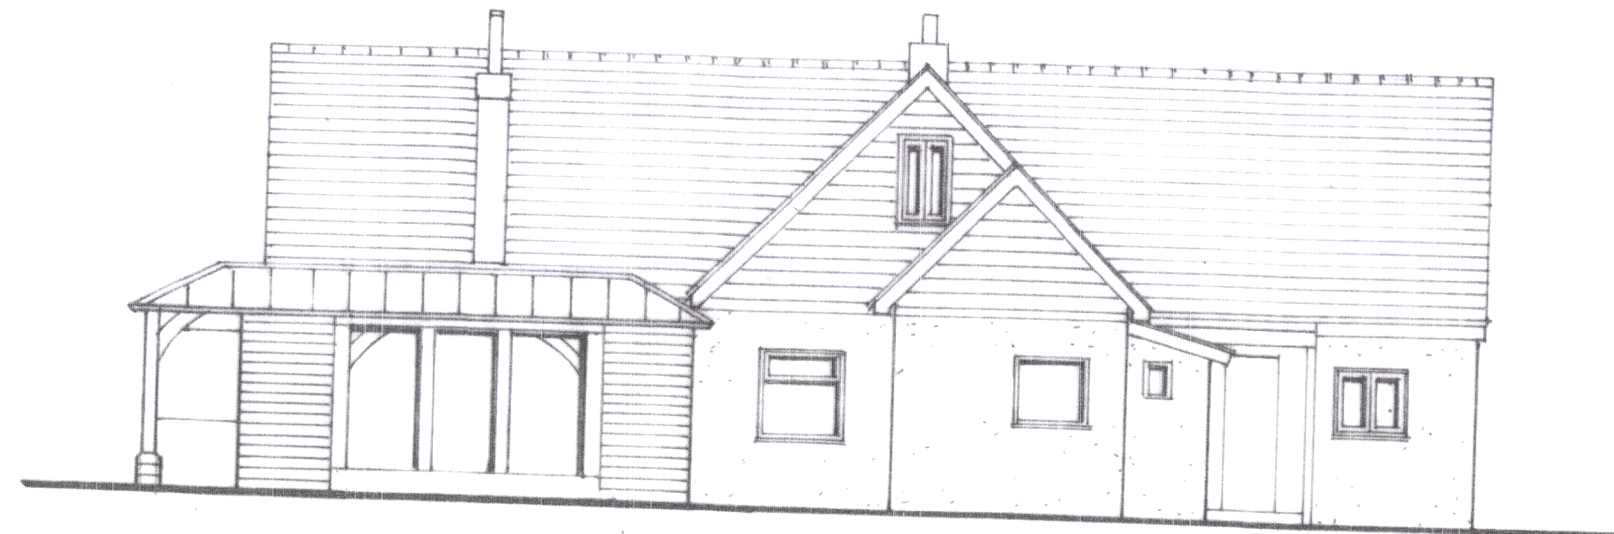

EAST ELEVATION


1:100

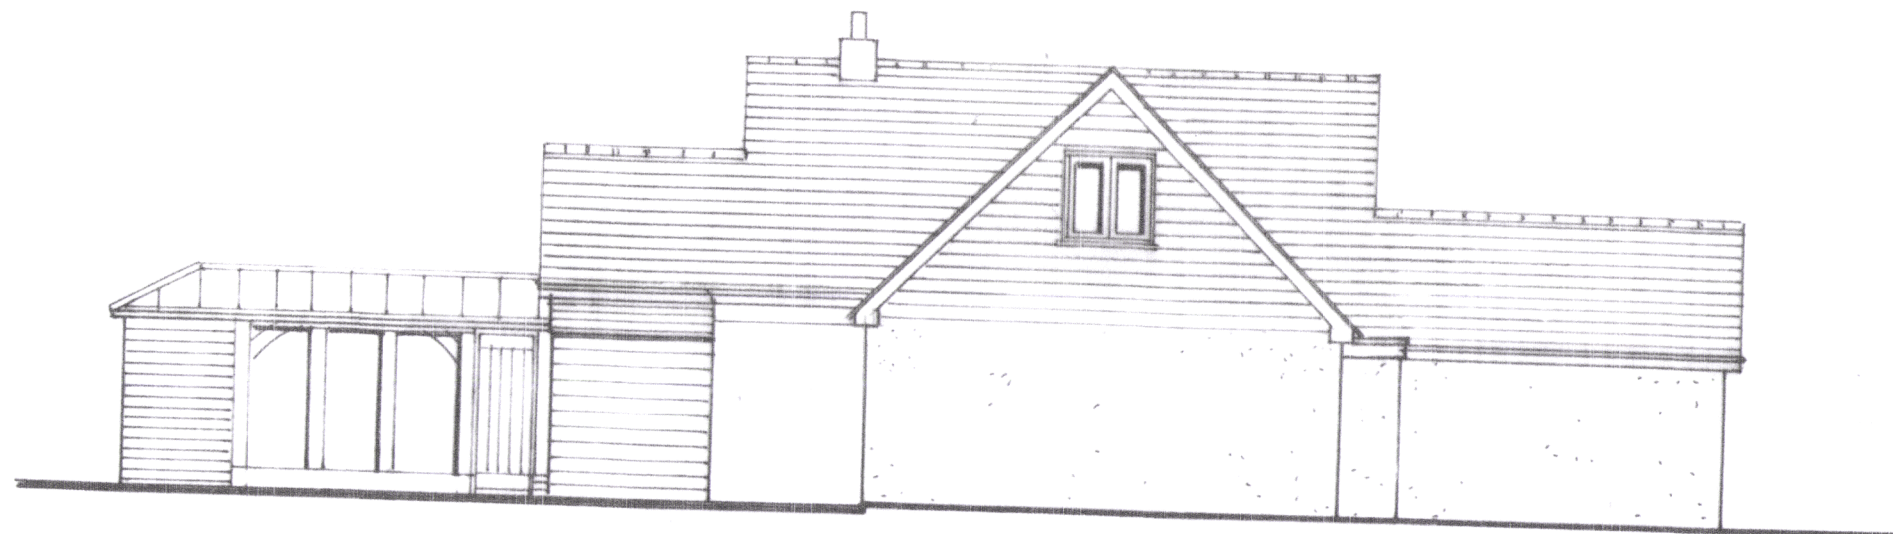

NORTH ELEVATION

HAVANT BOROUGH
COUNCIL
20 DEC 2019
RECEIVED

AS PROPOSED

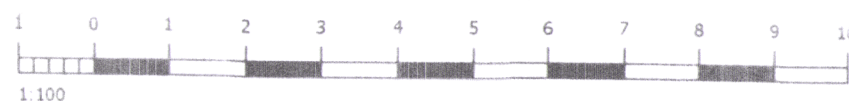

Proposed Ground Floor and First Floor Extensions
76 Warblington Road, Emsworth
Drawings No: AMD/19/05
Scales: 1:100 @ A3
December 2019
JM Designs Ltd.
01243 575480
jbmottershead@aol.com