


Leigh Park Working Men's Club

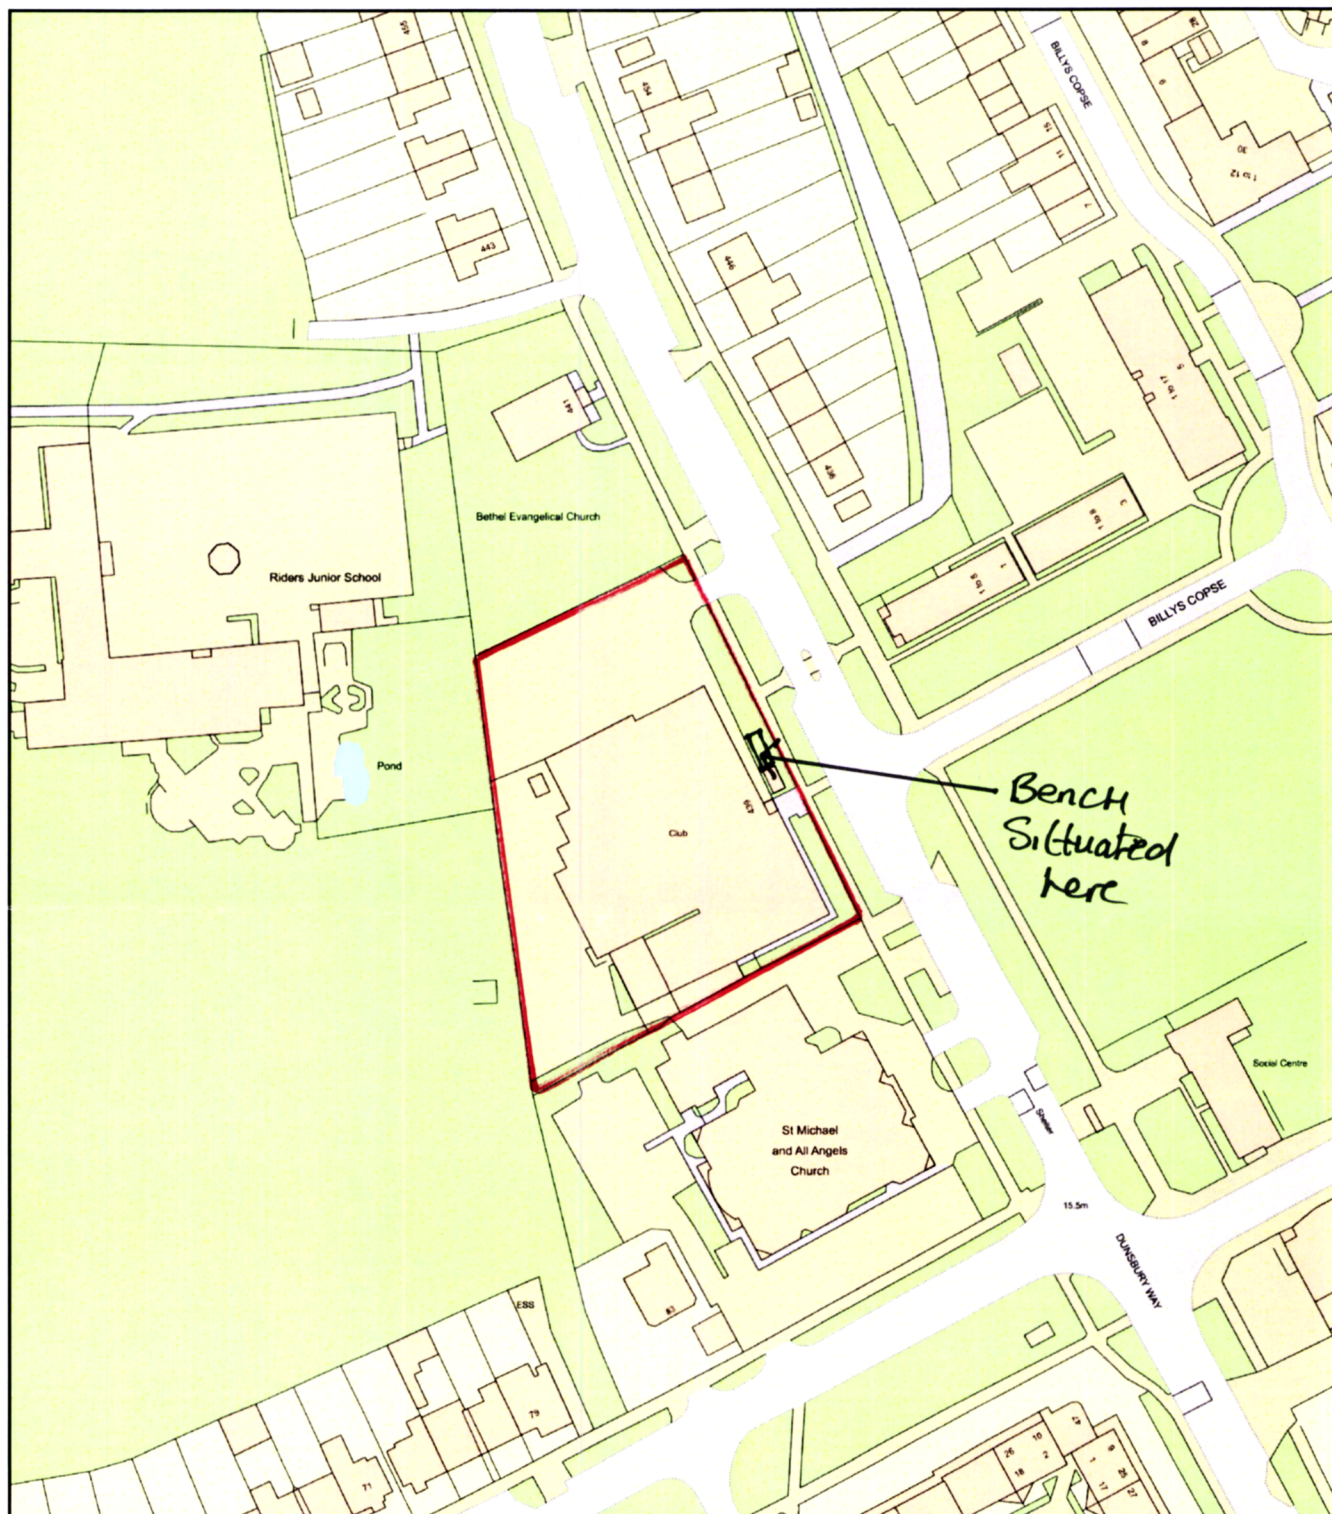

0 50
Metres

Plan Produced for: Darren Crespin

Date Produced: 11 Mar 2019

Plan Number/Project ID: TQRQM19070190010977

Scale: 1:1250 @ A4

