



EXISTING ELEVATION A




ED.01


EXISTING EXTERNAL DOORS



ED.02

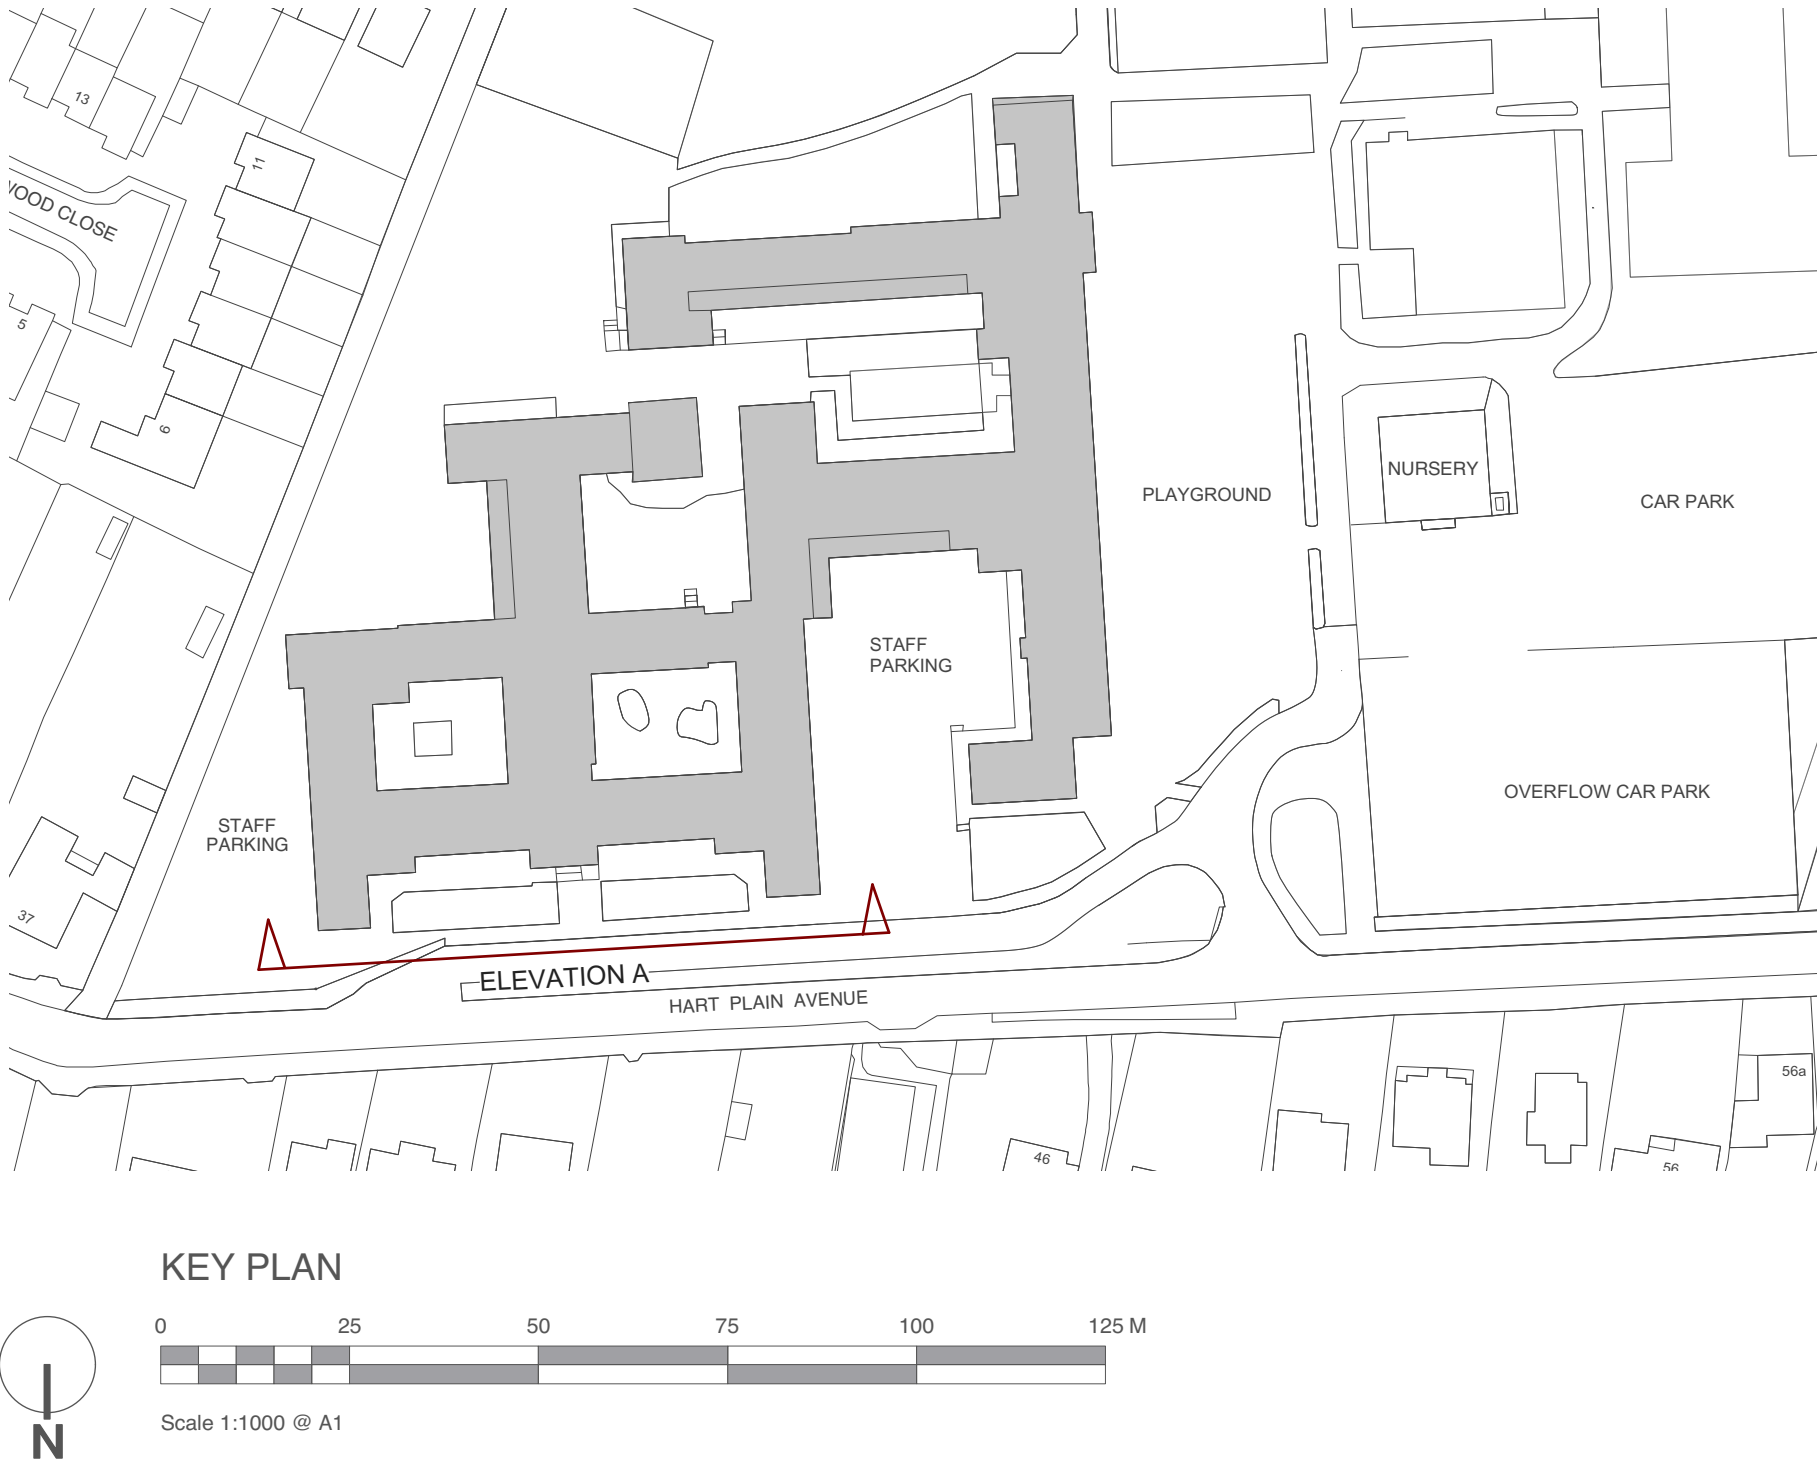

EXISTING ELEVATION A

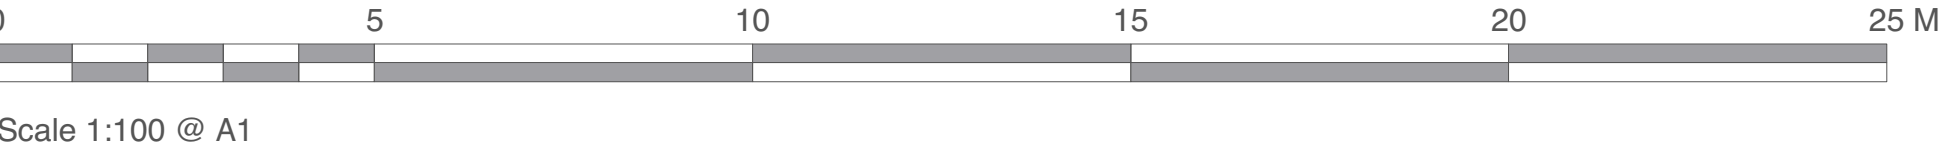

Chartered Architects
Chartered Building Surveyors
Interior Designers
CDM Services

3 GP Centre, Yeoman Road,
Ringwood, Hampshire, BH24 3FF

+44 (0)1425 472 833
www.kendallkingscott.co.uk
© Copyright

Project
Safeguarding

Client
The Cowplain Community School

Scale 1:100
Paper Size A1
Filename 180787.vwx

P01 05/09/19 EN KS Planning Application

Rev Date By Ap Note

Drawing Title
Existing Elevation A

Project Number Drawing Number Revision
180787 1300 P01

Date 09/07/19 Drawn EN Checked KS Status PLANNING

Check all dimensions and levels on site
Only to be used on the site for which it was designed. The electronic transmission of design information contained in this drawing is carried out entirely at the user's risk and Kendall Kingscott Ltd. will have no liability for any errors or inaccuracies arising therefrom. The production of amended or updated information from the said design information by the user is entirely the responsibility of the user and Kendall Kingscott Ltd. shall have no responsibility in respect thereof whatsoever.