


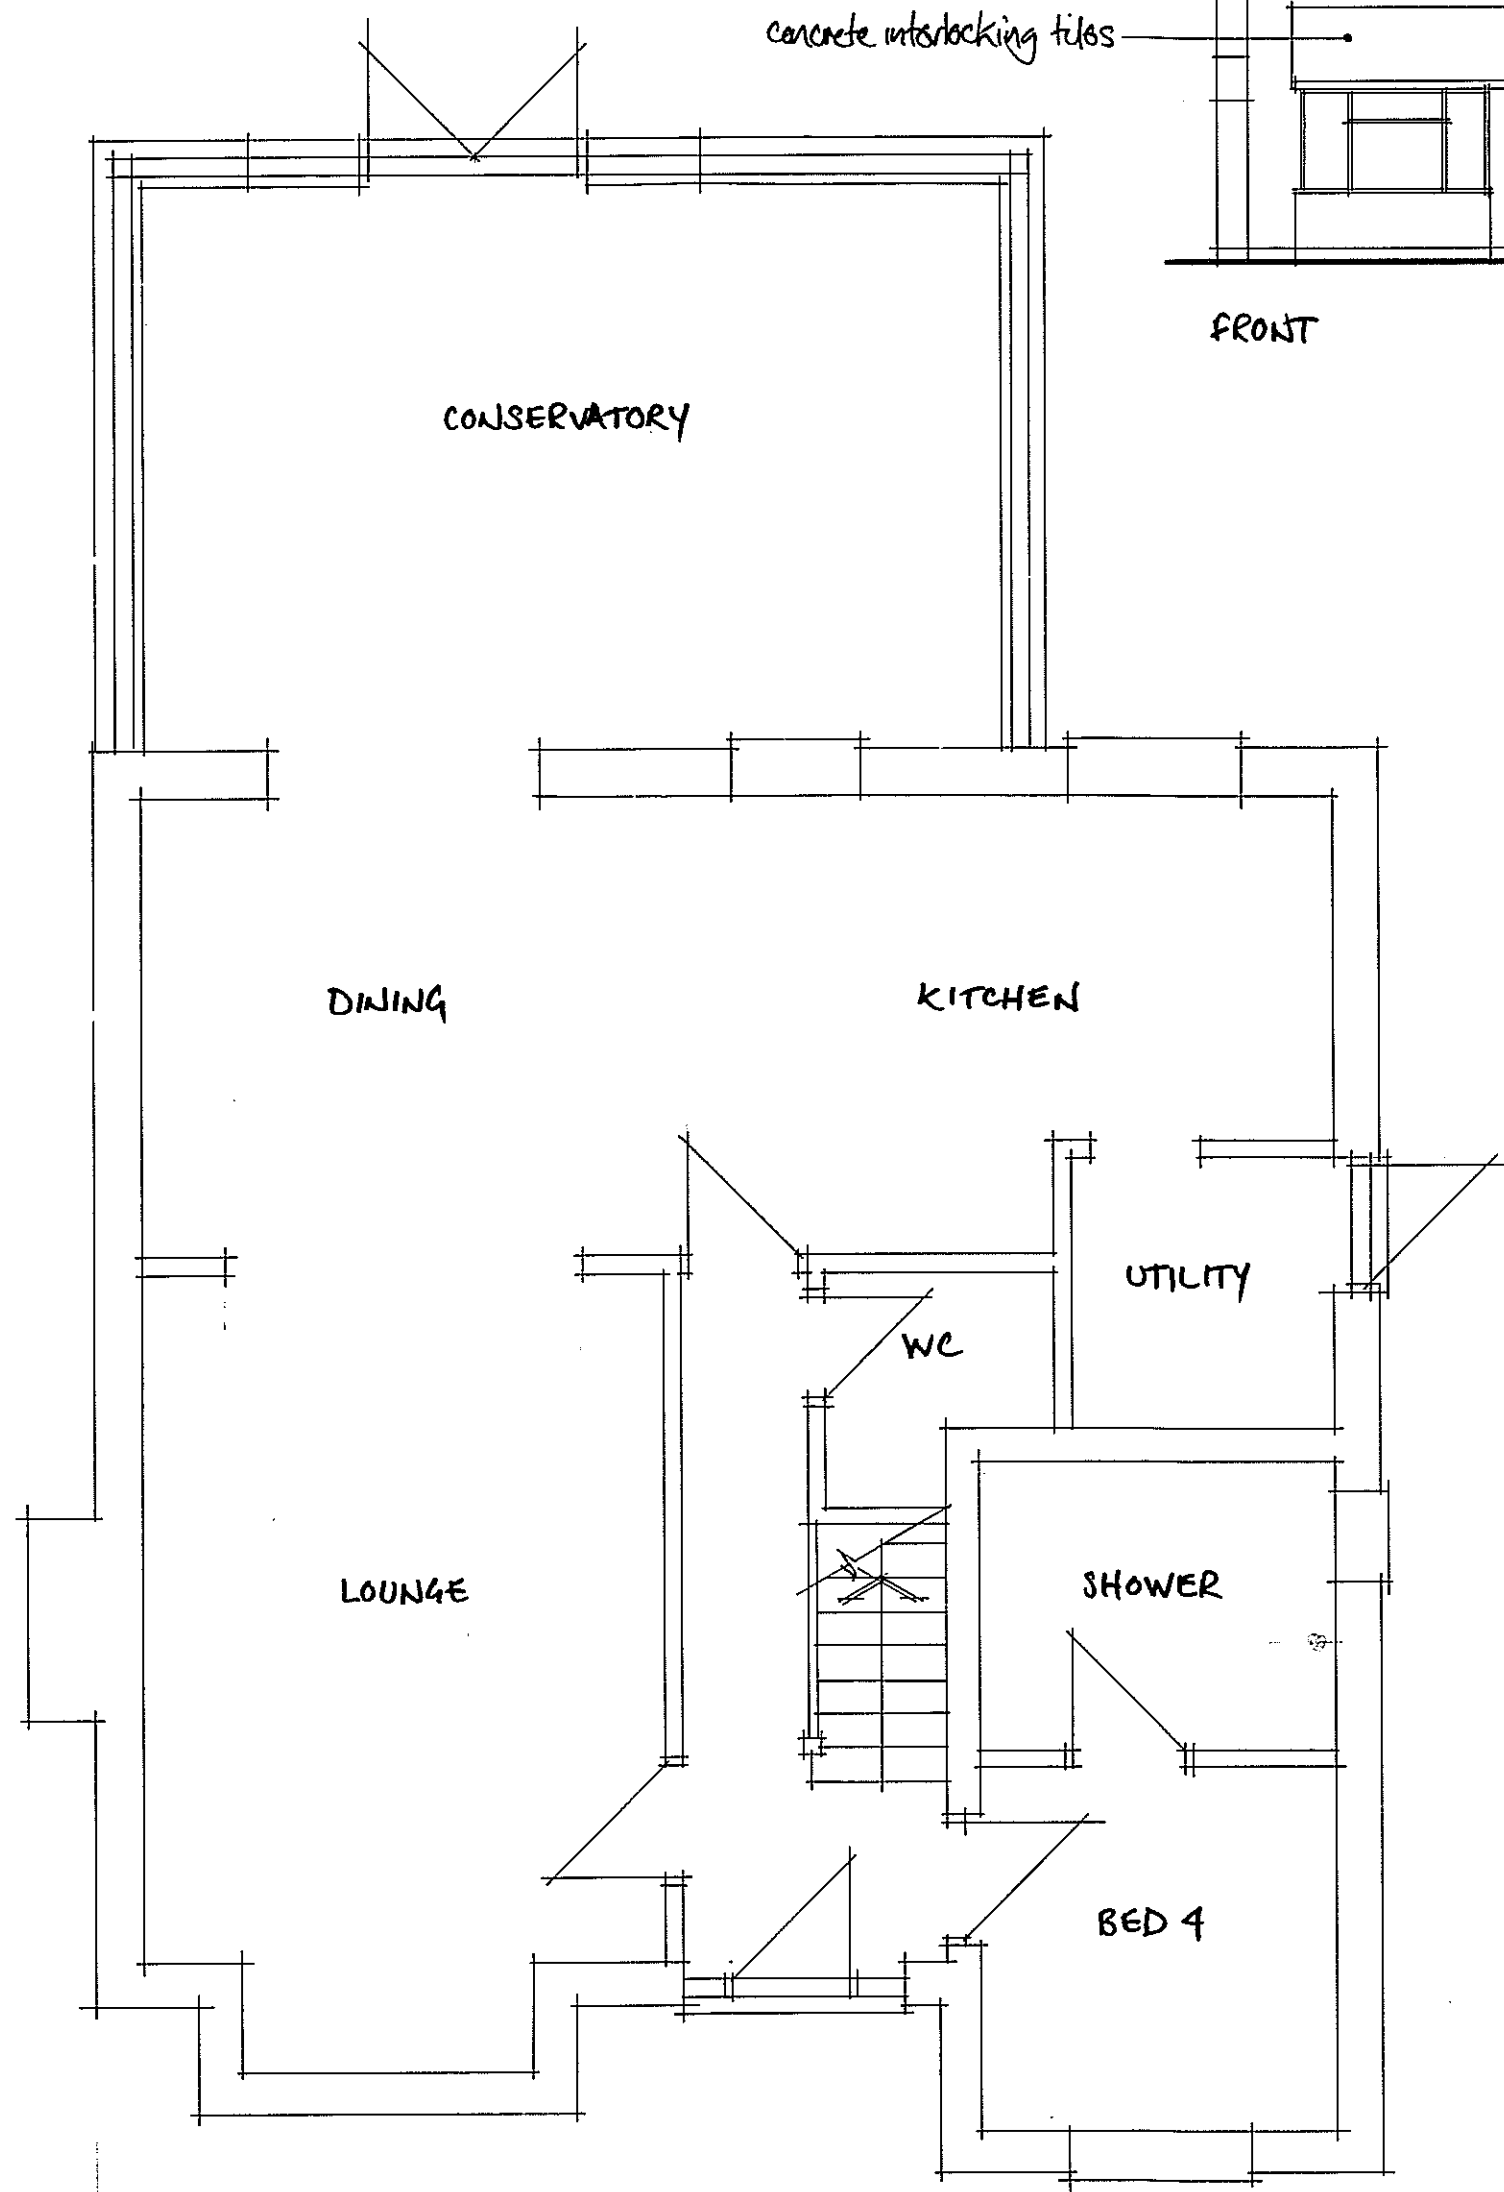


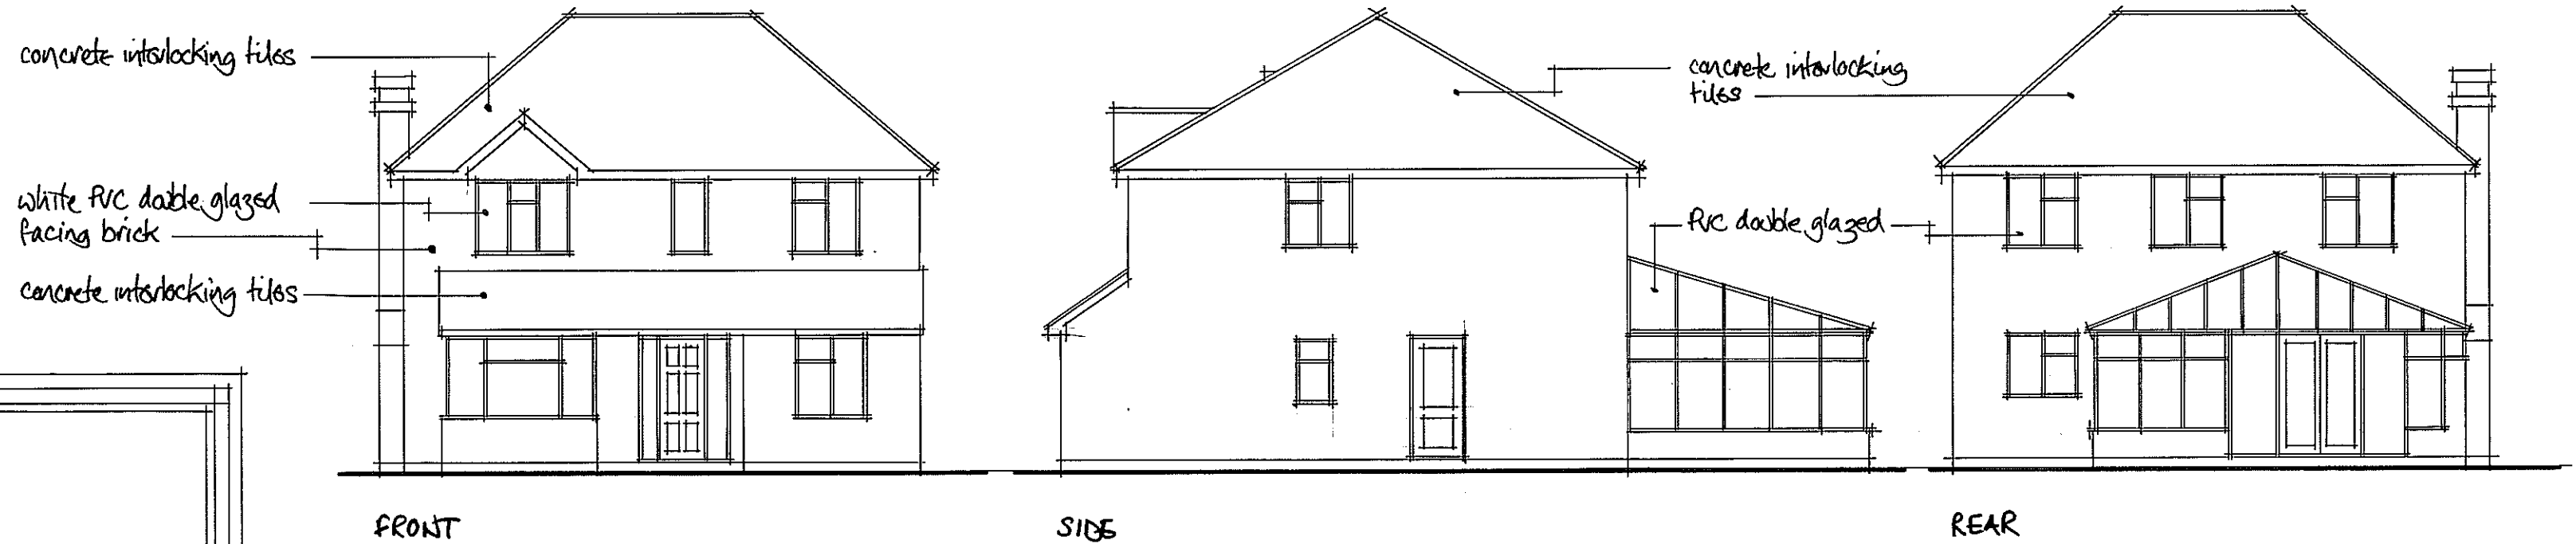

GROUND FLOOR PLAN

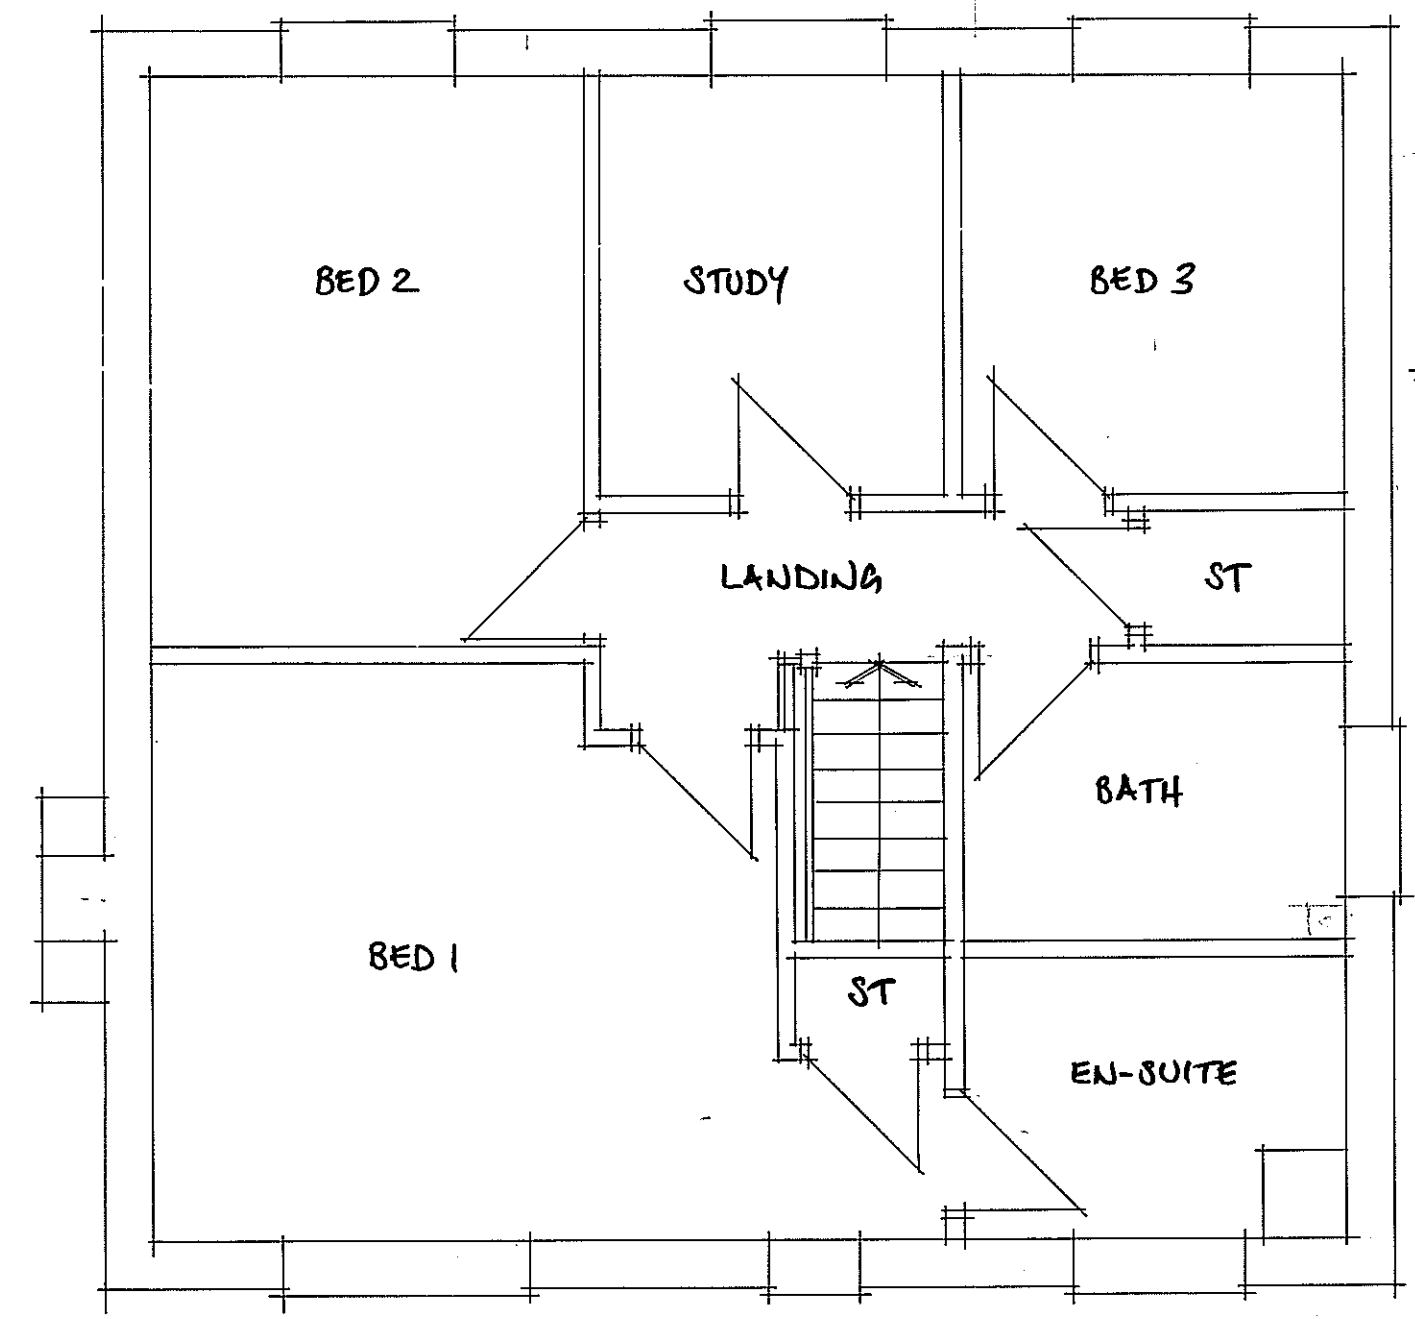

FIRST FLOOR PLAN

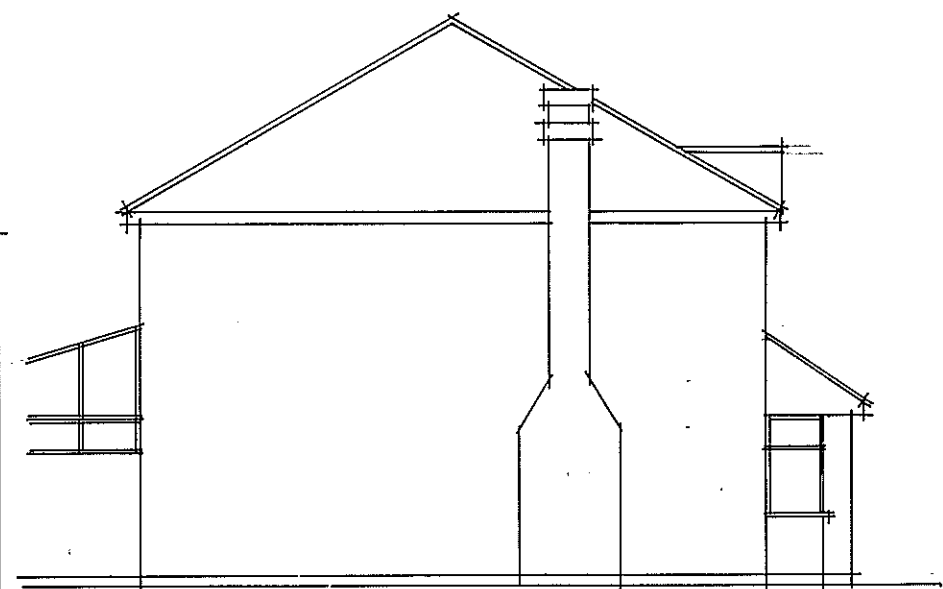

SIDE

28 EVERGLADES AVENUE	
EXISTING ELEVATIONS AND PLANS	
1:50 1:100	FEB 20
A2 ORIGINAL	28/01