


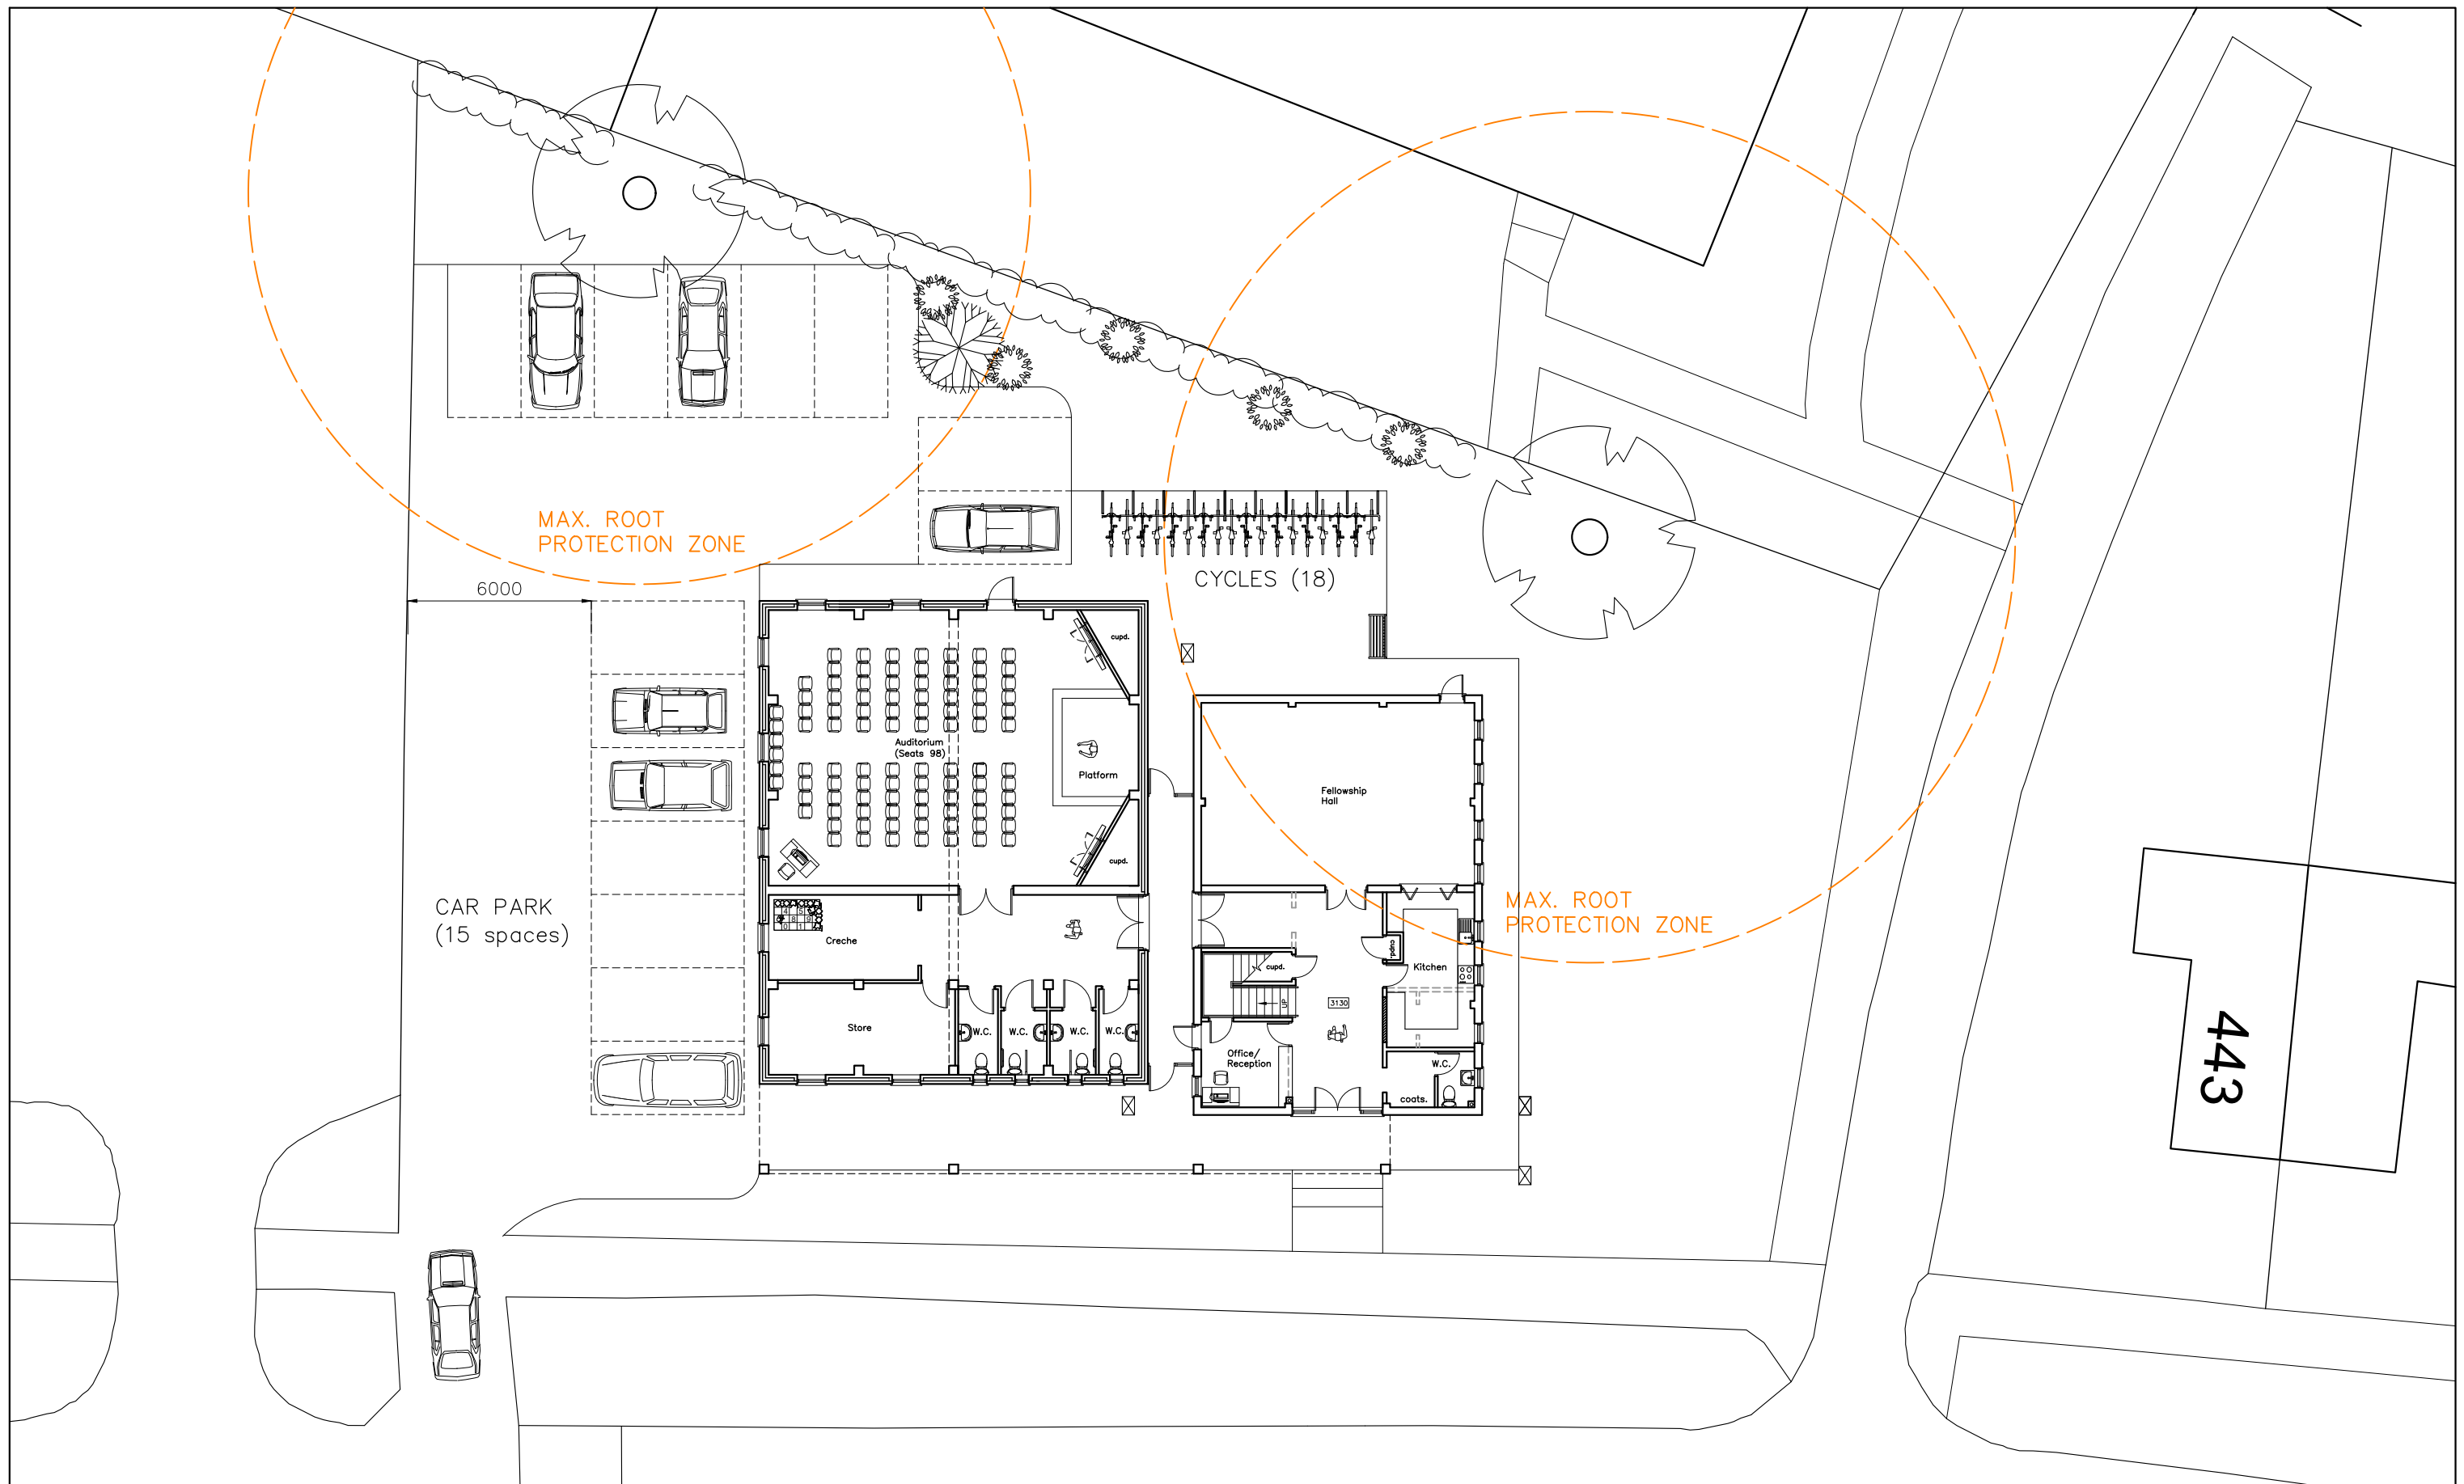

Bethel Evangelical
Church
441 Dunsbury Way
Havant
PO9 5BD

PROPOSED SITE PLAN

Revisions	a) Client revisions/12.03.19/JHL
	b) Planning revisions/24.06.19/JHL
	c)
	d)

CAD

Critchley Architecture And Design Ltd.
Contact: 02392 474 919 | info@caad.online

The Old Brewery, 15E South Street, Havant, PO9 1BU



Scale A3 = 1:200
Drawn JHL
Date 26/02/19

19016-103

B

20m

40m

60m

80m