



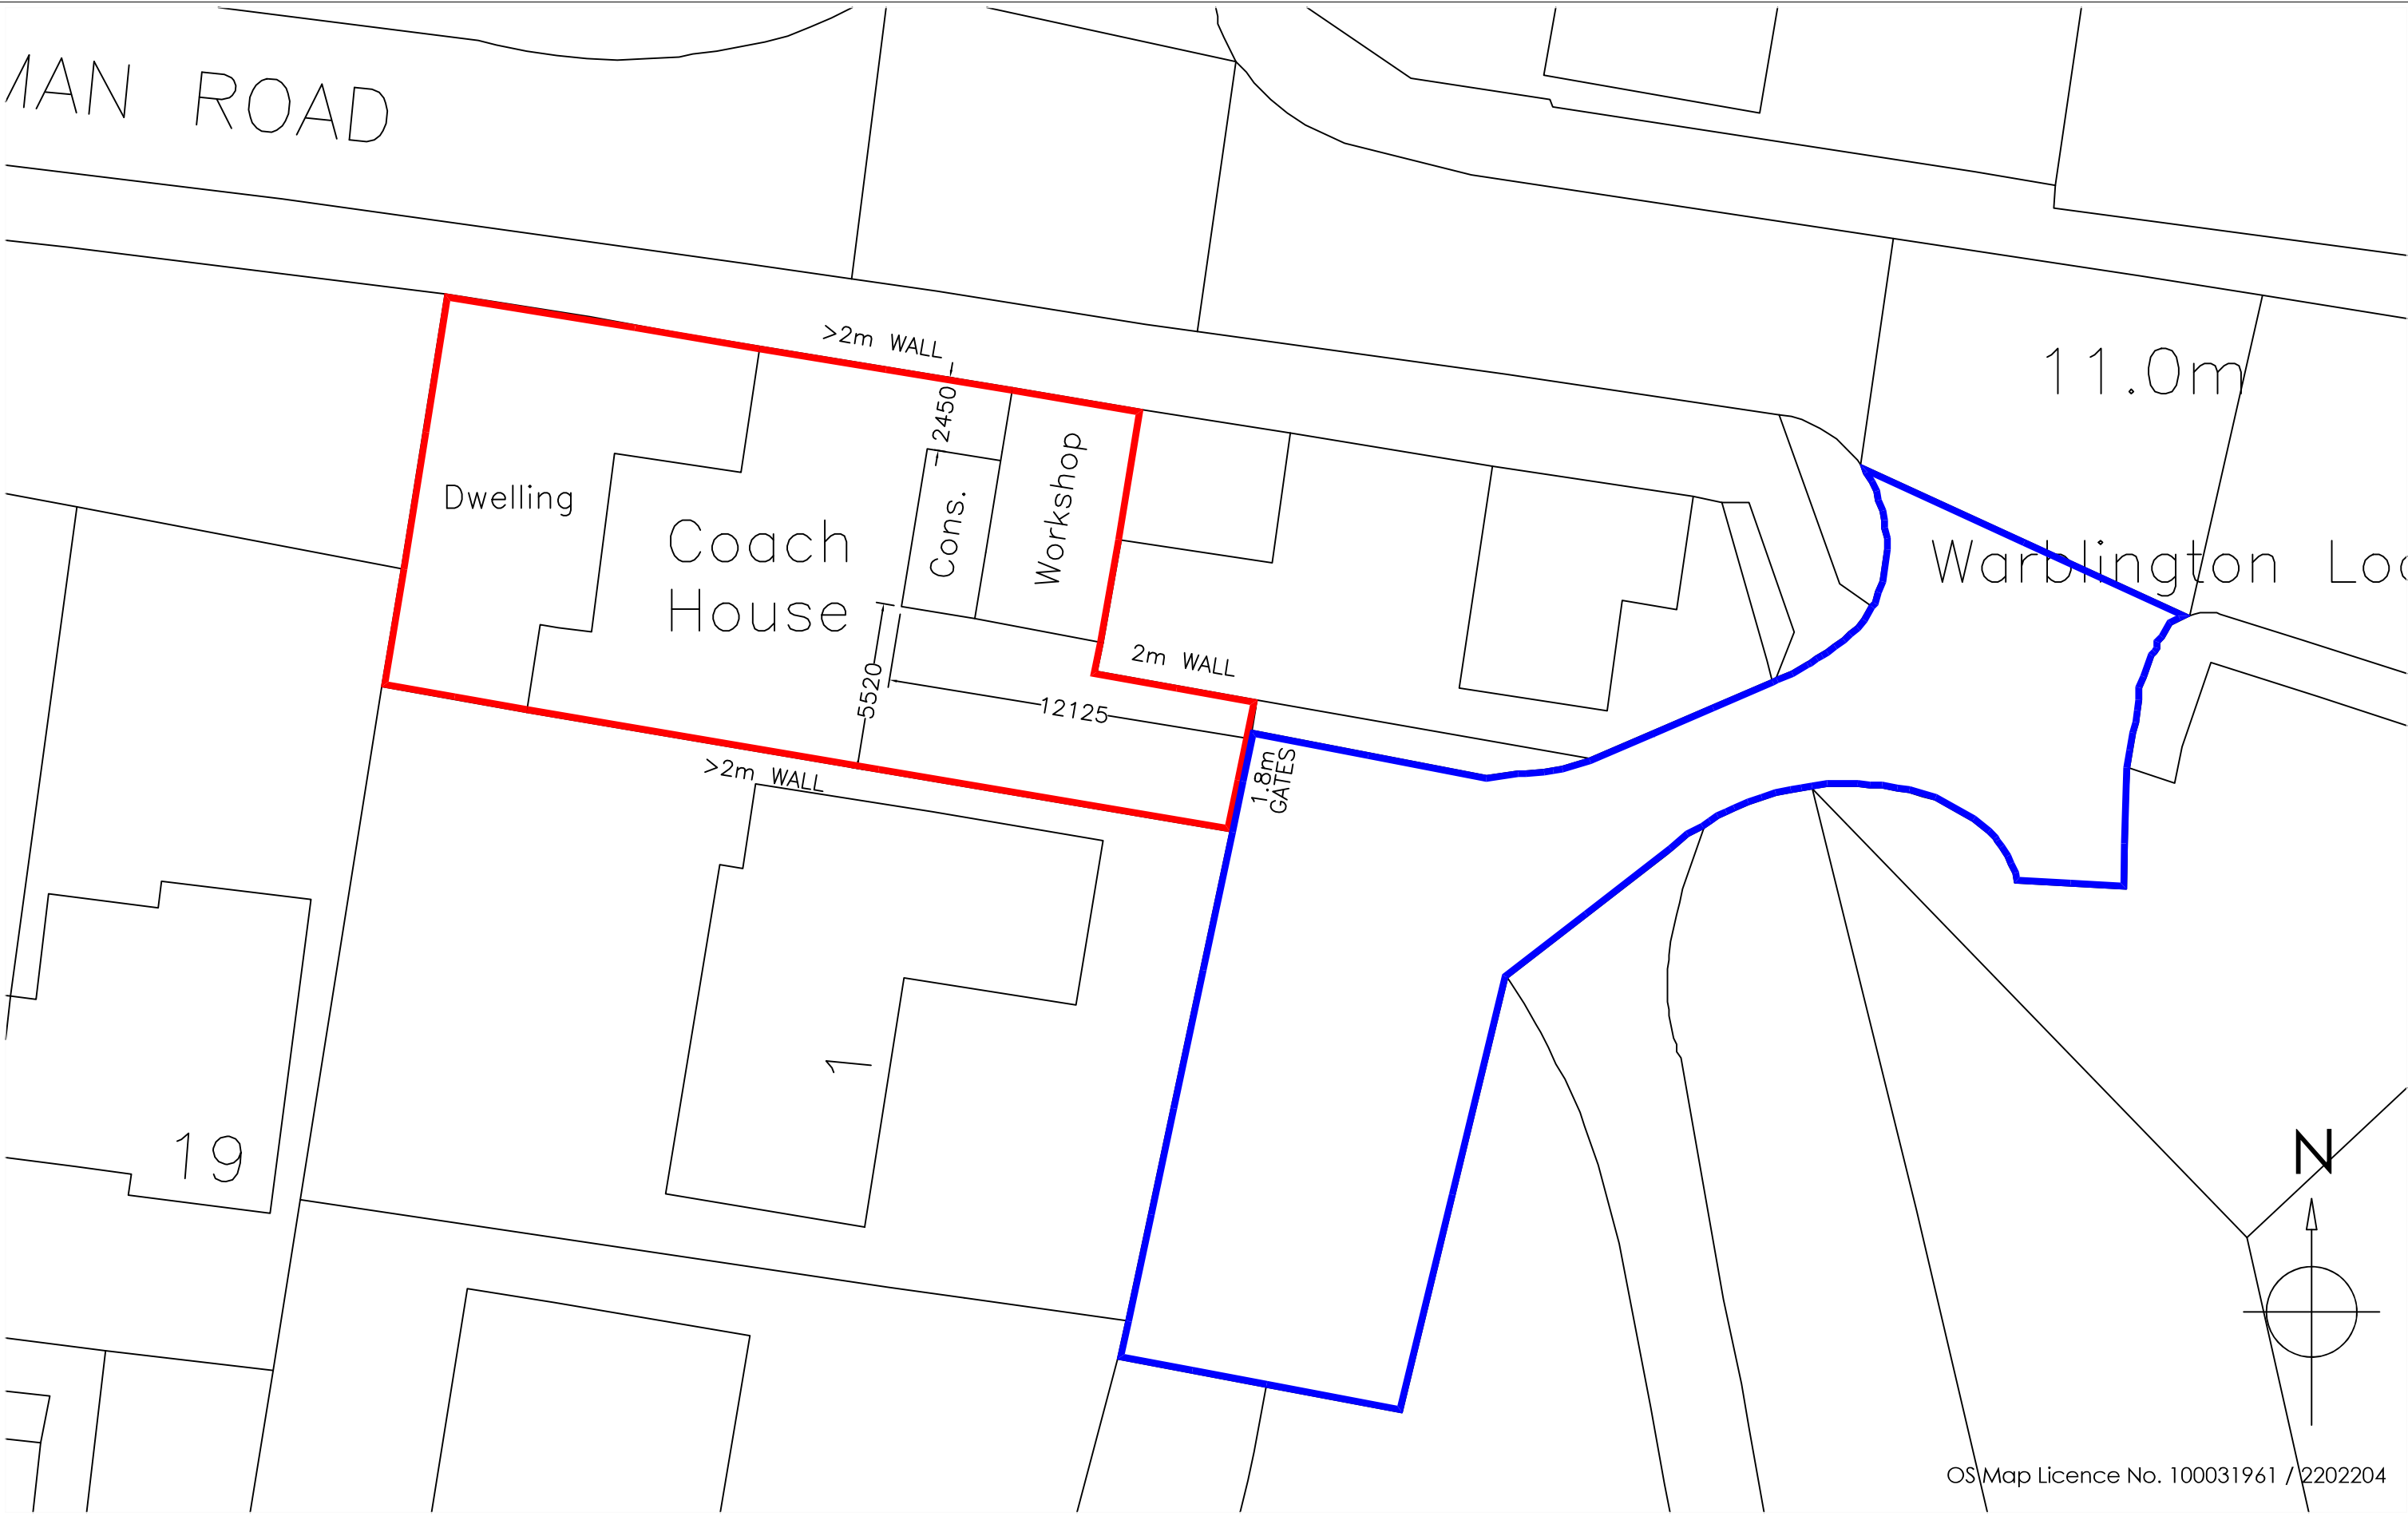

Copyright is reserved by GBS Designs and is issued on the condition that it is not copied or disclosed by or to any unauthorised persons without prior consent in writing from GBS Designs.

All dimensions to be checked on site  
All structural elements to be specified by a suitably qualified structural engineer.

| REV | DESCRIPTION                                              | DRAWN | DATE     |
|-----|----------------------------------------------------------|-------|----------|
| -   | Initial design                                           | GBS   | 18.11.19 |
| A   | Side wall to extension altered                           | GBS   | 16.12.19 |
| B   | Both side walls made solid and all glass roof introduced | GBS   | 27.01.20 |
| C   | Change to existing wall inside new conservatory          | GBS   | 03.02.20 |
|     |                                                          |       |          |
|     |                                                          |       |          |
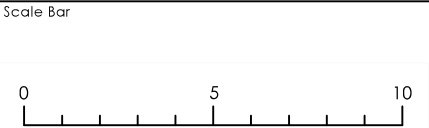

|             |             |
|-------------|-------------|
| Drawing Ref | COAHSE 07   |
| Scale at A1 | Scale at A3 |
| N/A         | 1:200       |
| Date        | 18 NOV 2019 |
| Drawn by    | GBS         |

|                                                                                       |
|---------------------------------------------------------------------------------------|
| Drawing Title                                                                         |
| The Coach House,<br>The Gardens,<br>Warblington,<br>Havant,<br>Hampshire,<br>PO9 2XH. |



CAD - ARCHITECTURE - DESIGN

6 Shillinglee Waterloooville  
Hampshire PO7 5RW

Tel 023 9225 8315  
www.gbs-designs.co.uk