


Levels
Site is level hence no level survey has been provided
Flood Risk
This site does not fall in a flood risk area
Tree Survey
This proposal has no impact on trees
Parking Provision
This site will retain three parking spaces
Boundary Treatment
The boundaries are made up of 1.8m timber panel fences and hedging to various heights (no changes proposed)

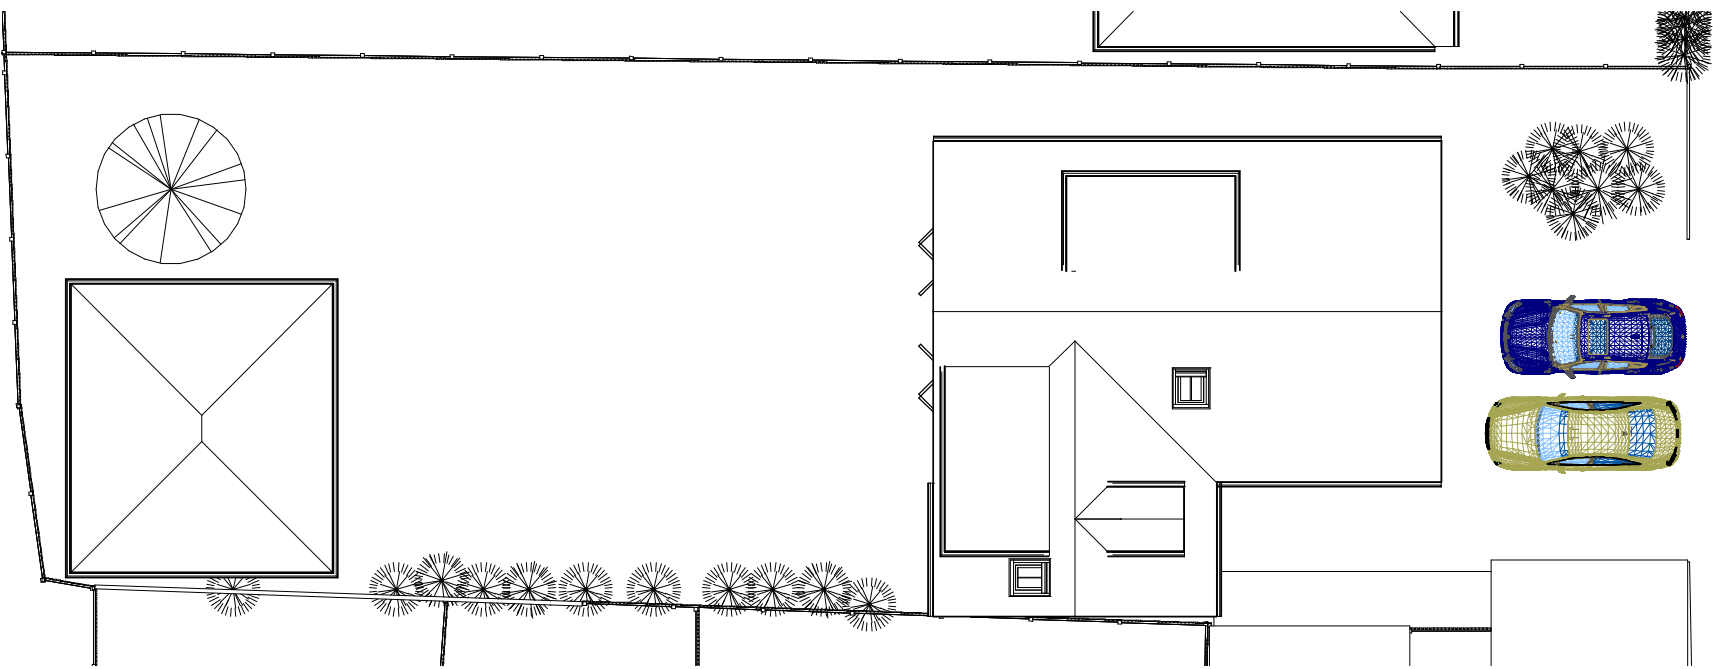

2 Site Plan
1 : 200



1 Location Plan
1 : 1250

This map was purchased from
emapsite.com and is subject
to the following © Crown copyright and
database rights
Ordnance Survey 0100031673

