


Highland Road Annex Block plan

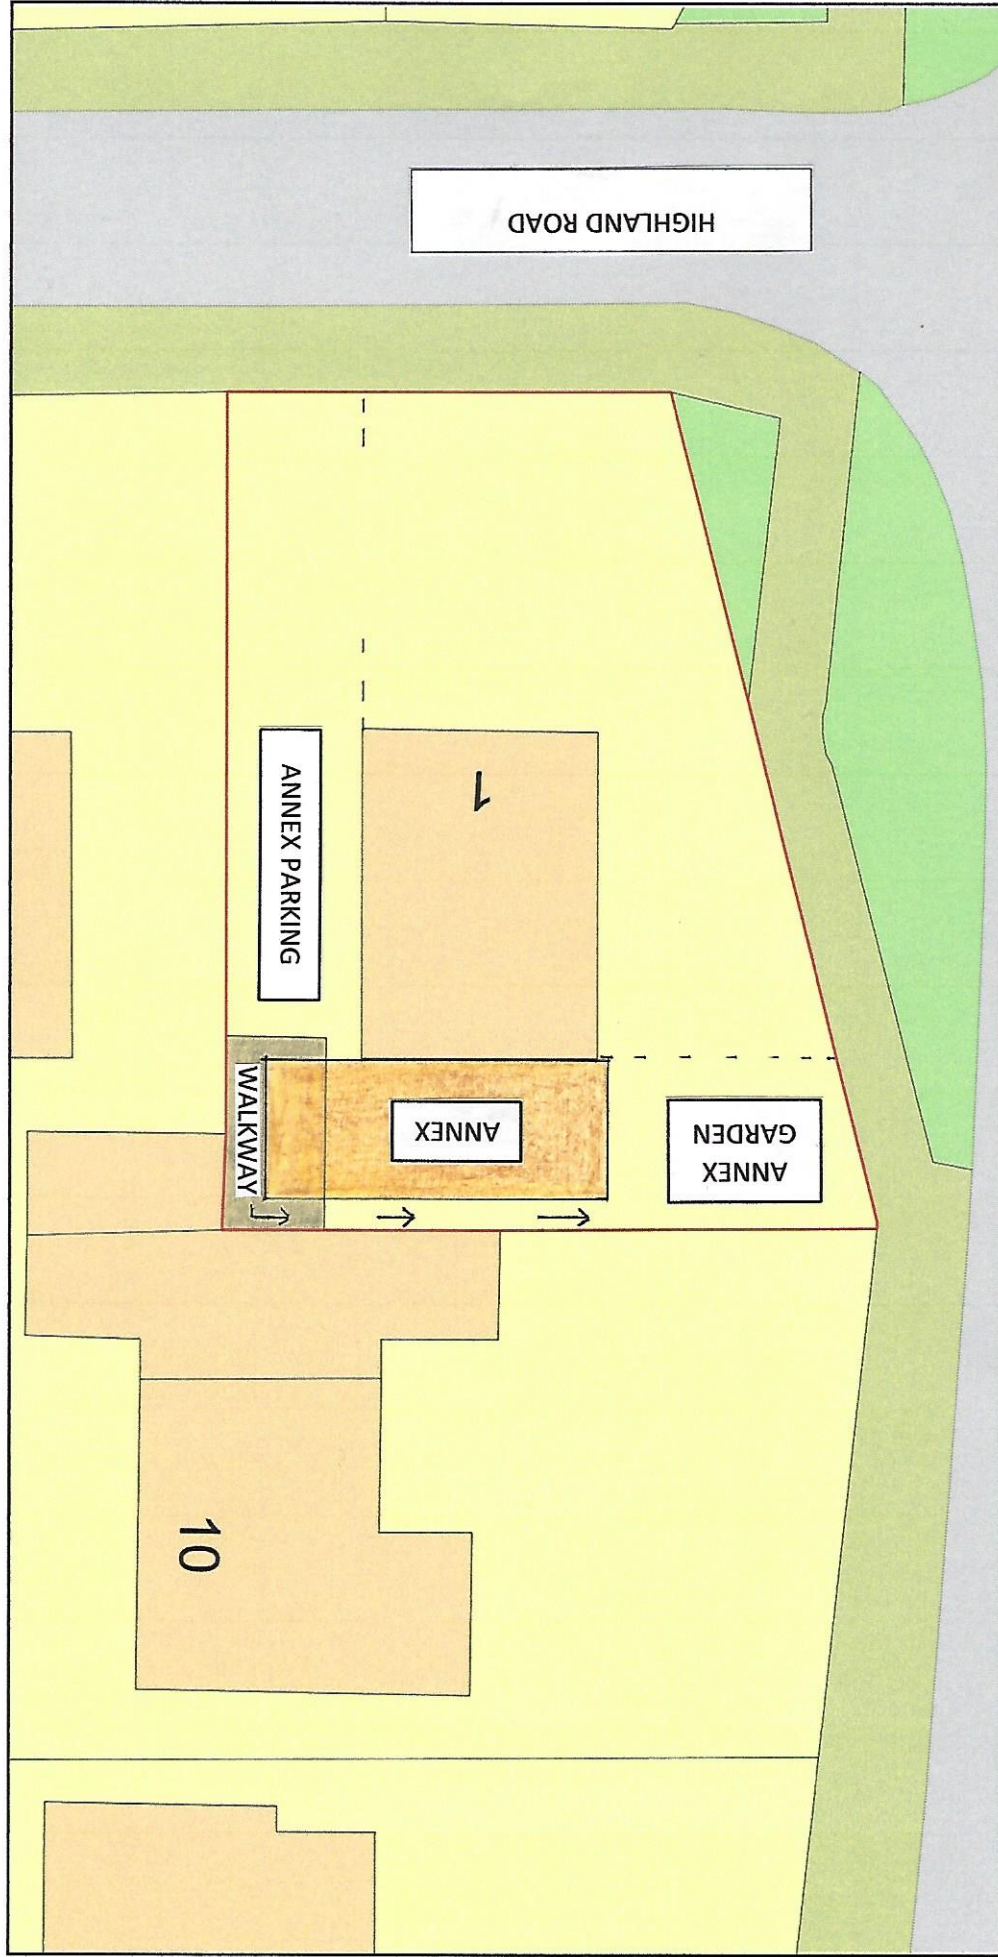

Plan Produced for: sheena Wilson

Date Produced: 12 Dec 2019

Plan Reference Number: TQRQM19346121049221

Scale: 1:200 @ A4

© Crown copyright and database rights 2019 OS 100042766