


PROPOSED MATERIALS -

walls - brick / render
to match existing

roof - high performance flat roof
with decorative fascia

windows - black to
match existing

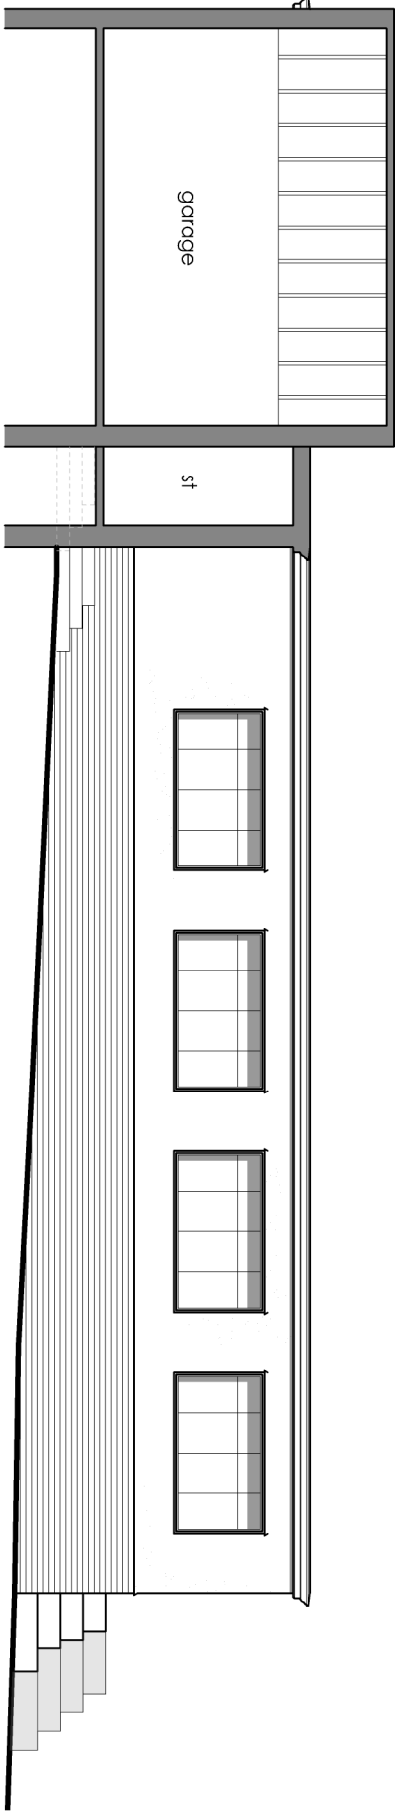

PROPOSED INTERNAL ELEVATION (facing west)

SCALE 1:100



This drawing is the copyright of CMCDesign and may not be copied, altered or reproduced in any form without the written consent of CMCDesign.

It is the sole responsibility of the building owner to draw up all legal agreements with adjoining property owners to cover the over-hanging of any fascias, gutters, down-pipes or any part of the building. CMCDesign cannot be held responsible in any way, whatsoever, to any legal costs or other costs incurred through any legal proceedings.

It is the sole responsibility of the building owner to comply with the party wall act 1996. CMCDesign cannot be held responsible in any way if non-compliance is adopted.

Use figured dimensions only, in millimetres only, unless stated otherwise.

all clients and contractors to check all drawings and to verify all dimensions on site prior to works commencing, any discrepancies in dimensions or human error/ omissions are to be brought to the attention of CMCDesign immediately before any further work takes place on site.

revision

client

modcombe

stage

building regulations

date

may 2019

scale

1:100 @ A3

address

10 gloucester park one
bedhampton
hampshire

drawing no.

352/05/107

drawing

proposed
elevations

3 of 3

CMCdesign architectural services



the studio, 22 melrose road,
chichester, west hampton, Wiltshire, SS53 5ds
t: 07968 997654
e: studio@cmc-design.co.uk
w: www.cmc-design.co.uk