


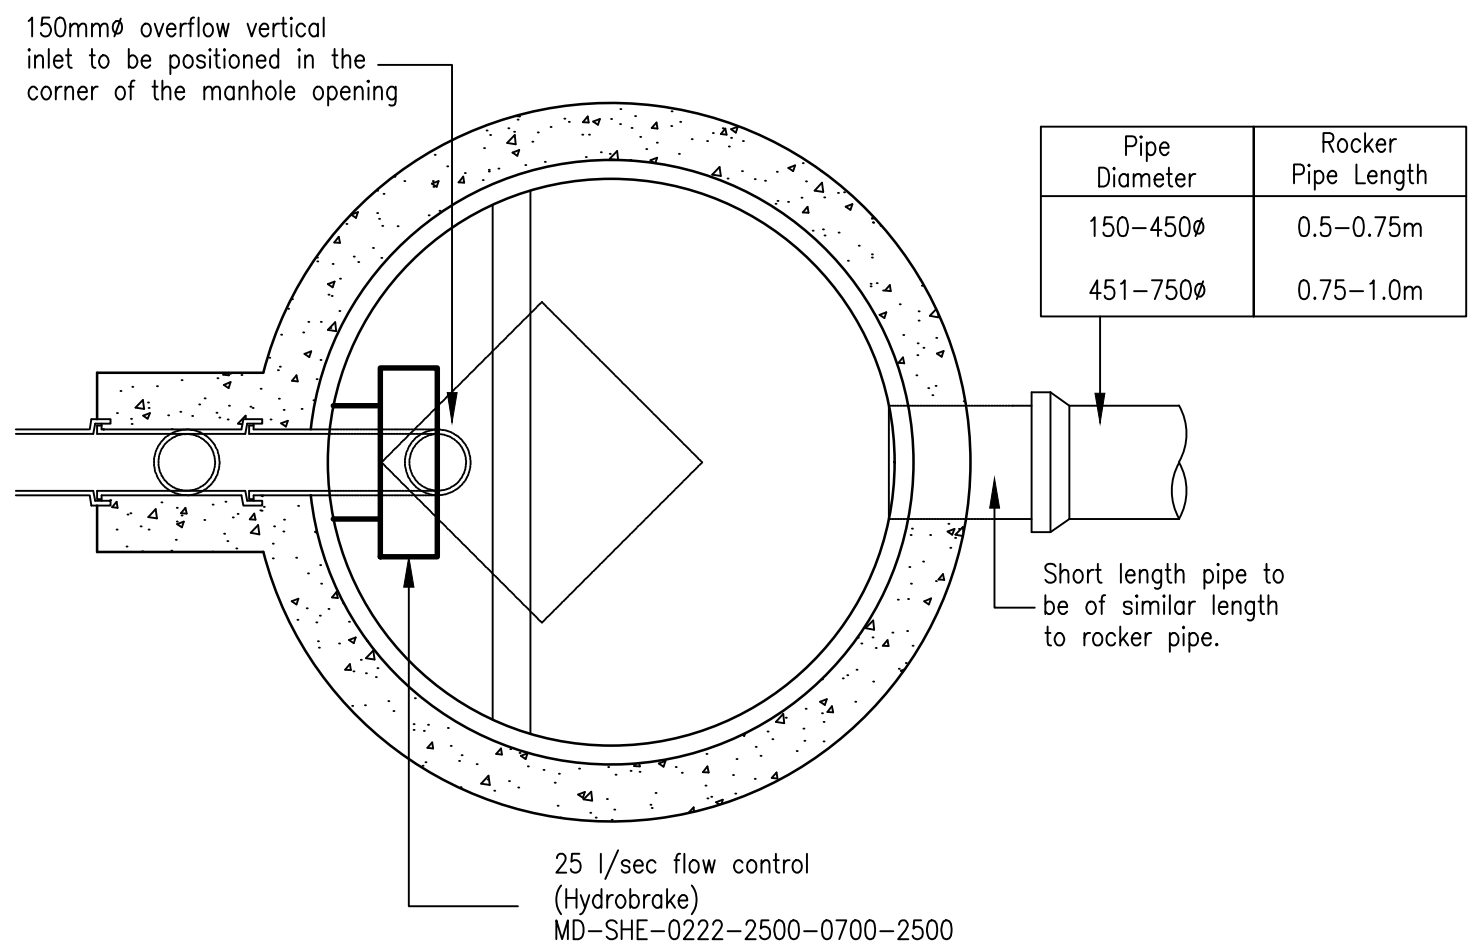
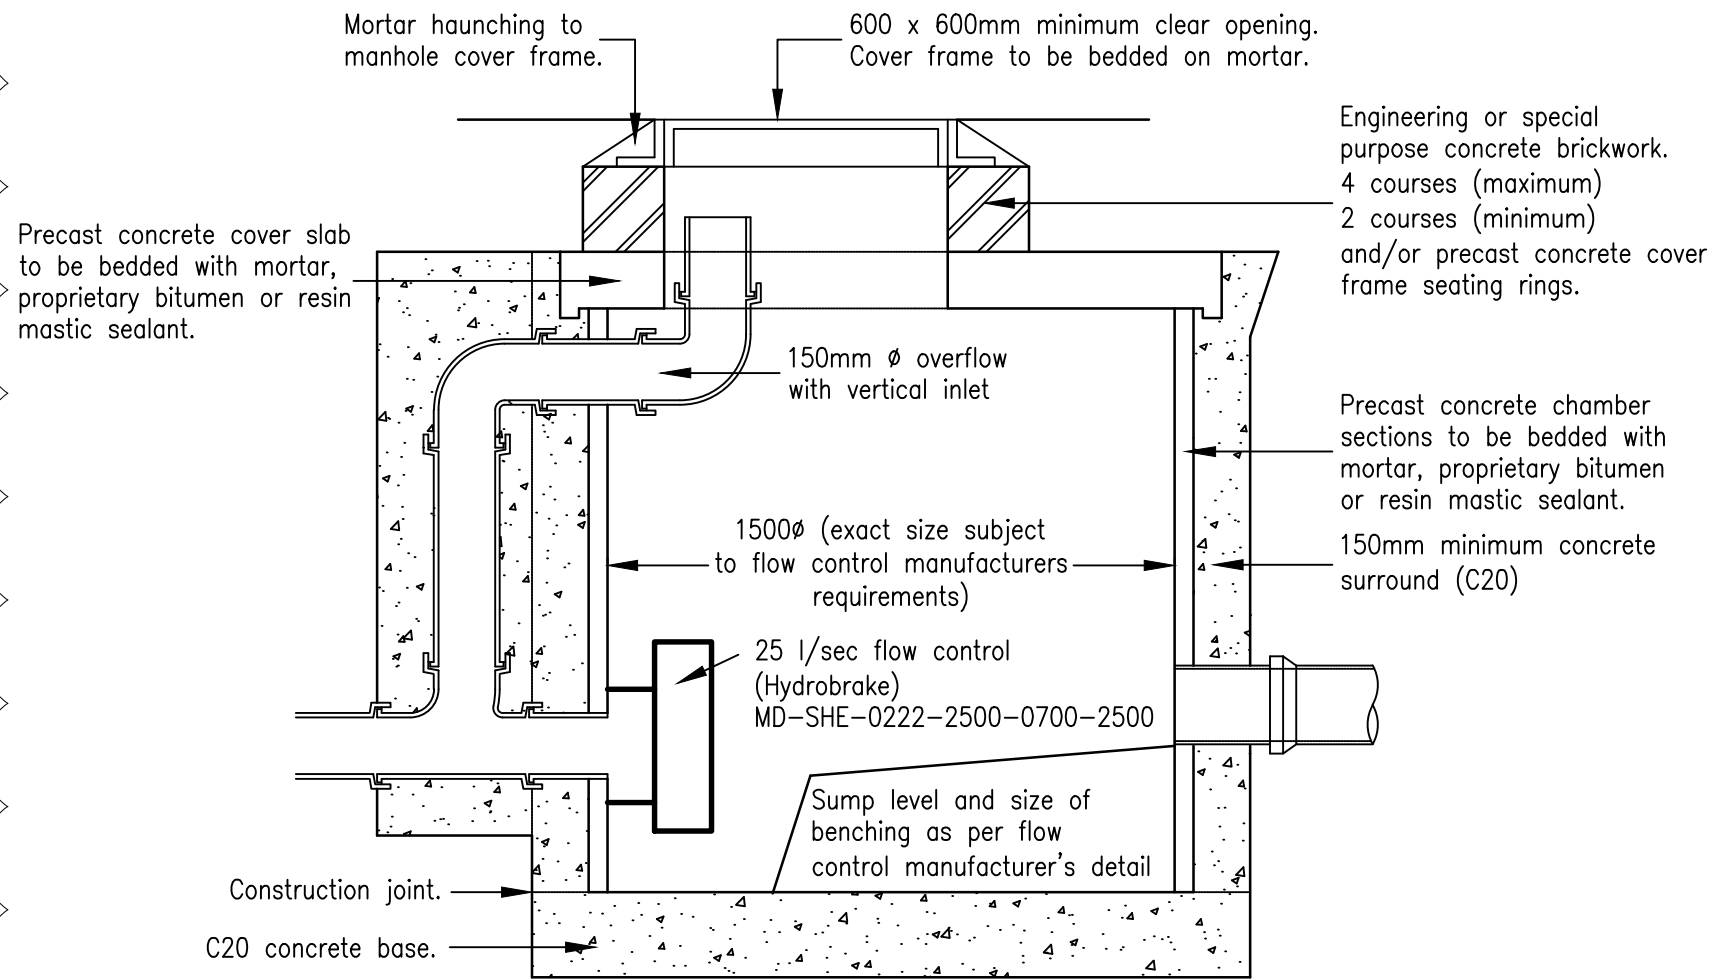


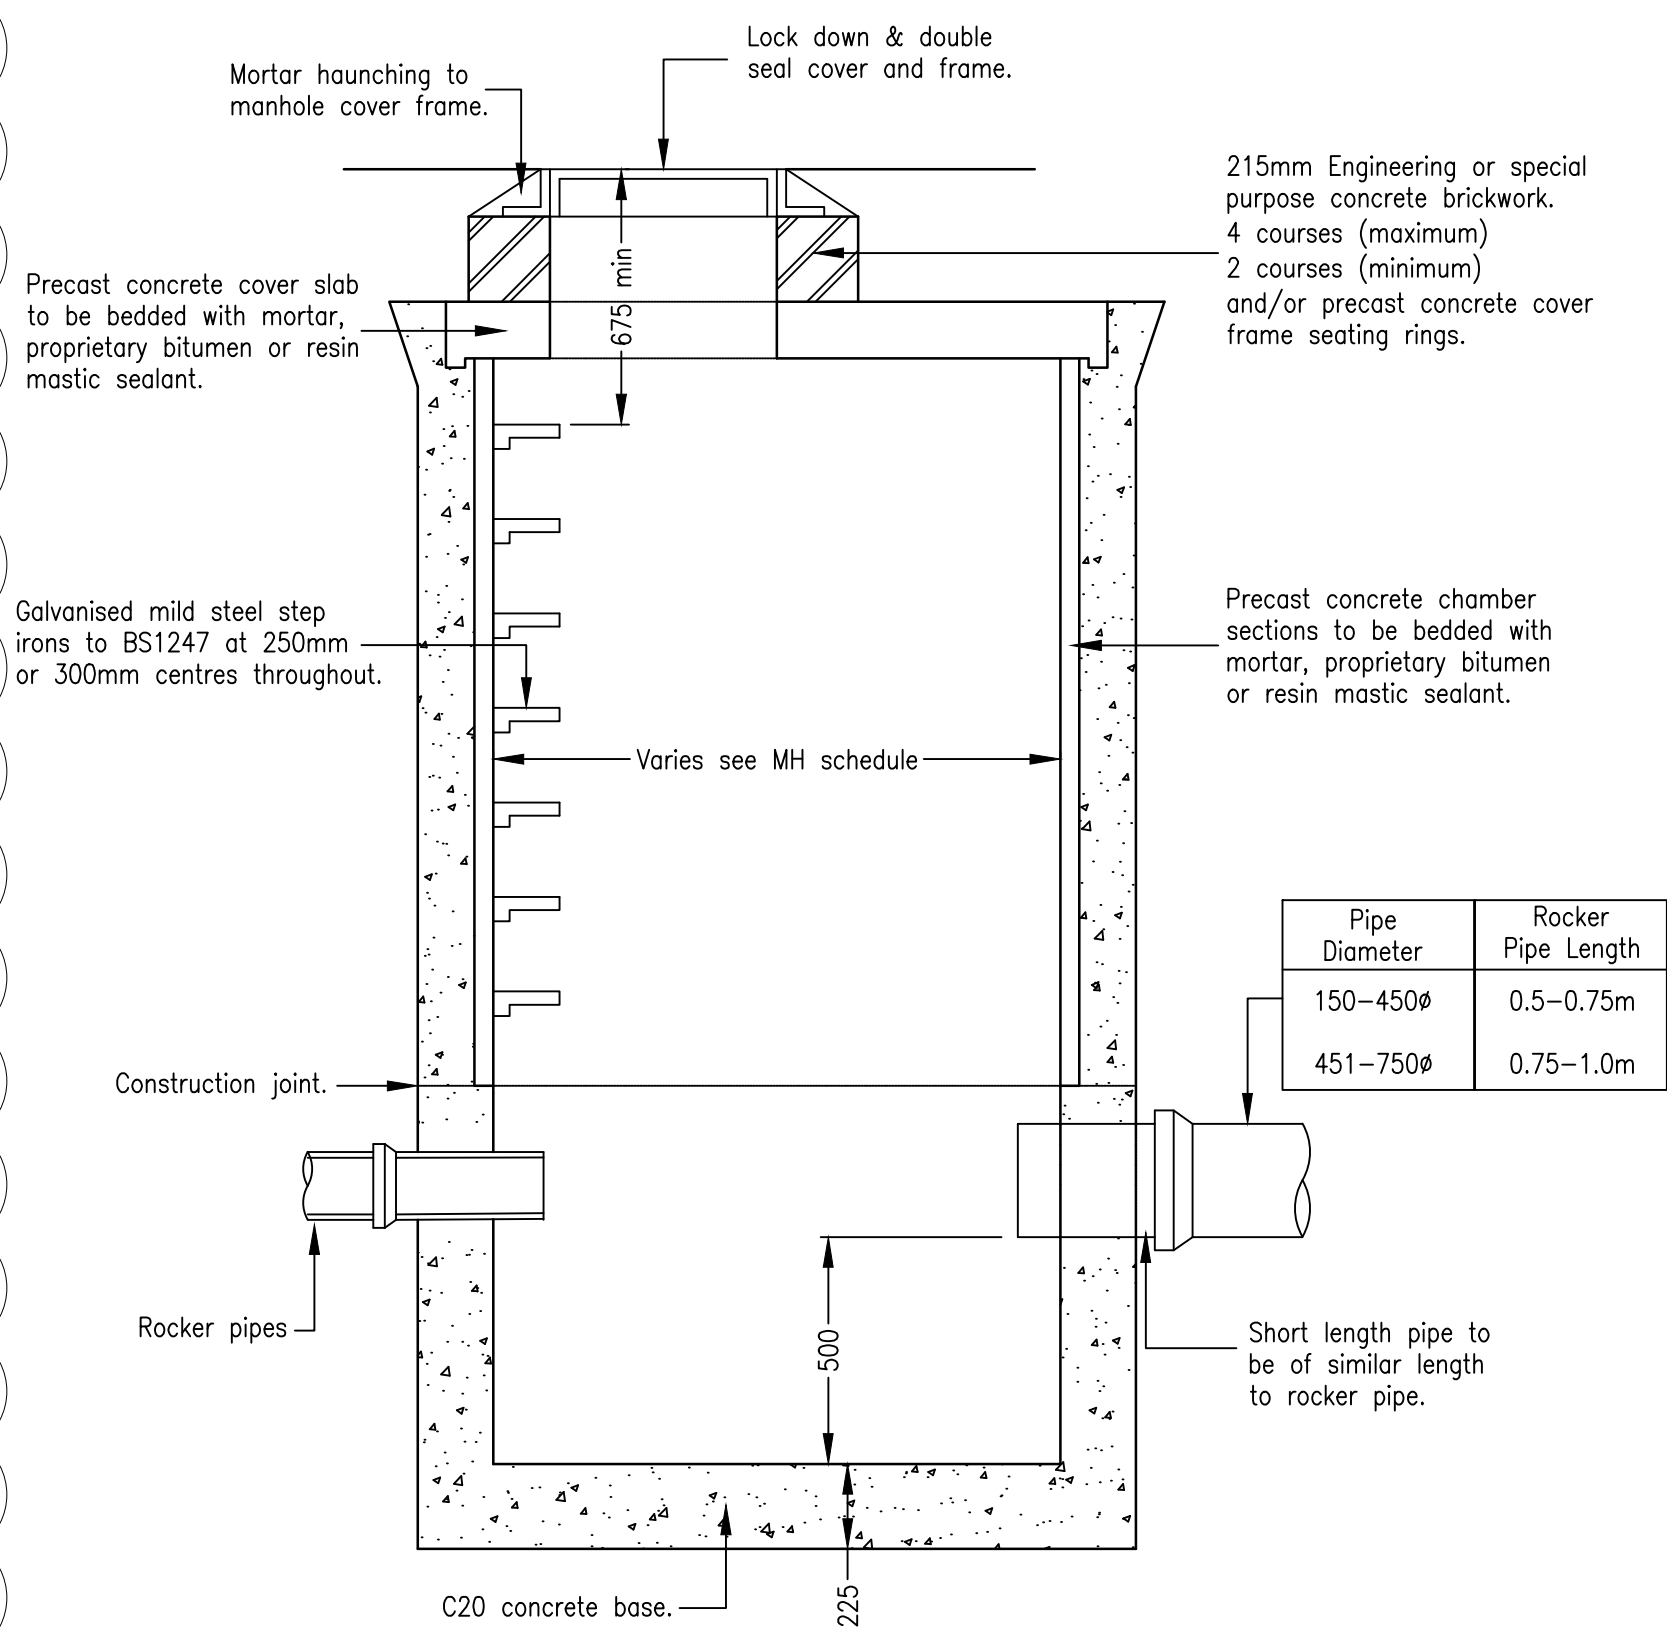


Hydrobrake Catchpit Manhole Detail
1:20

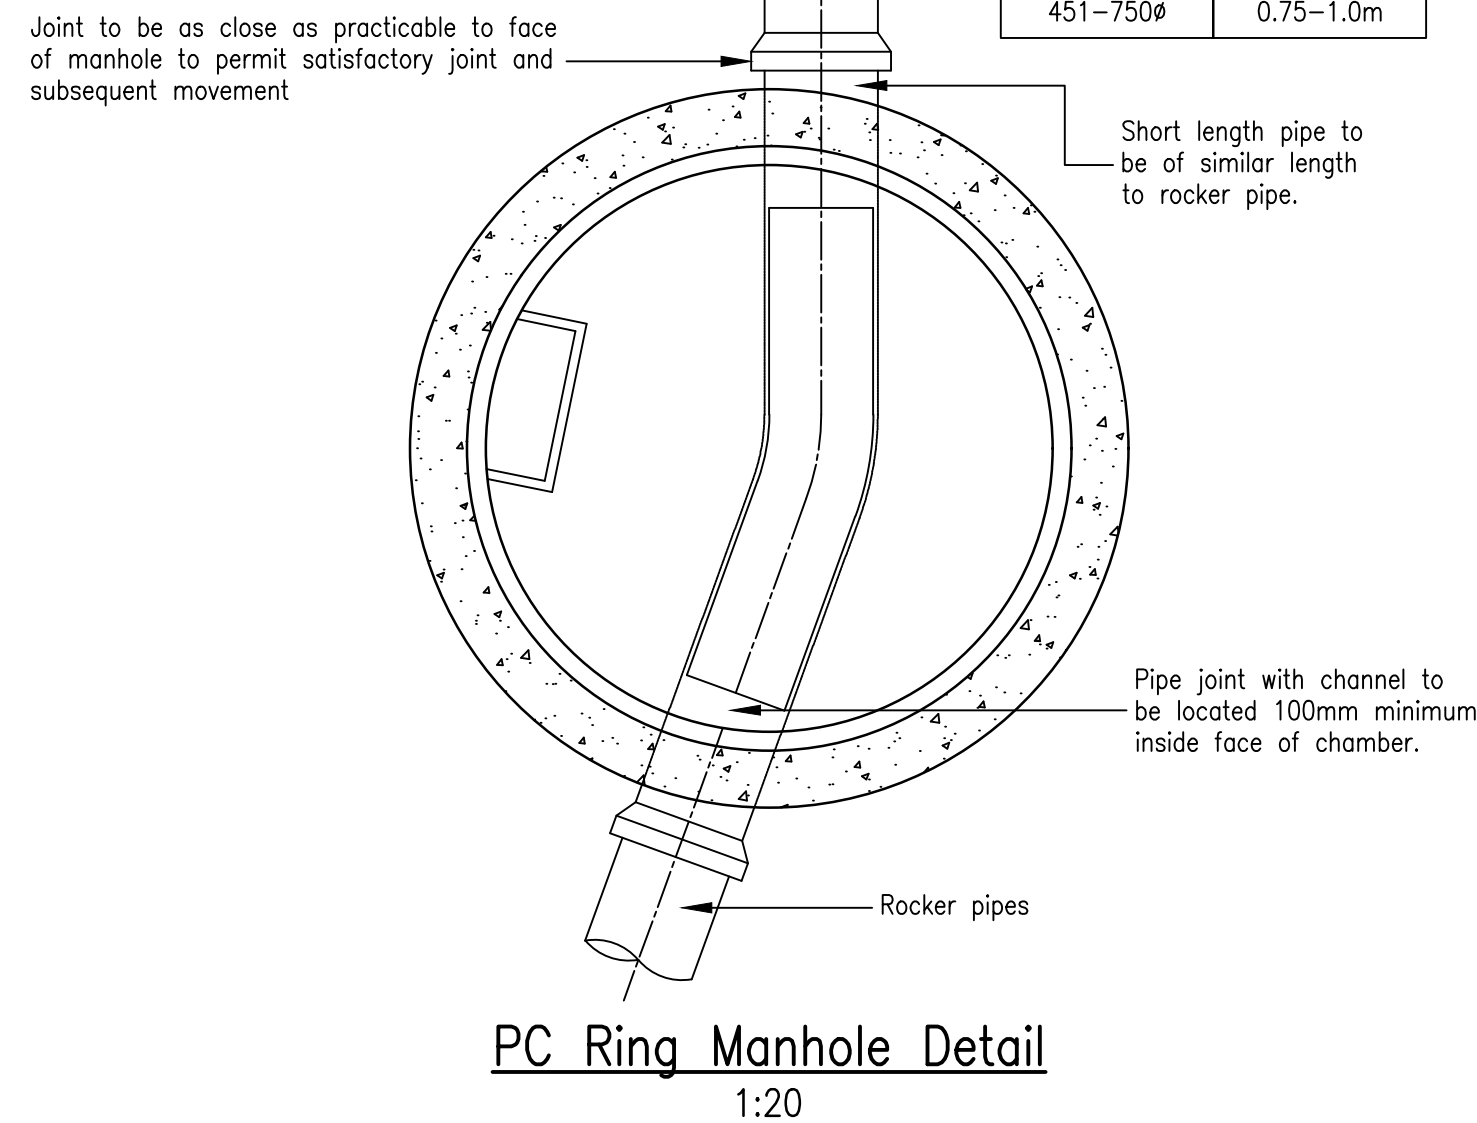


PC Ring Catchpit Manhole Detail
1:20

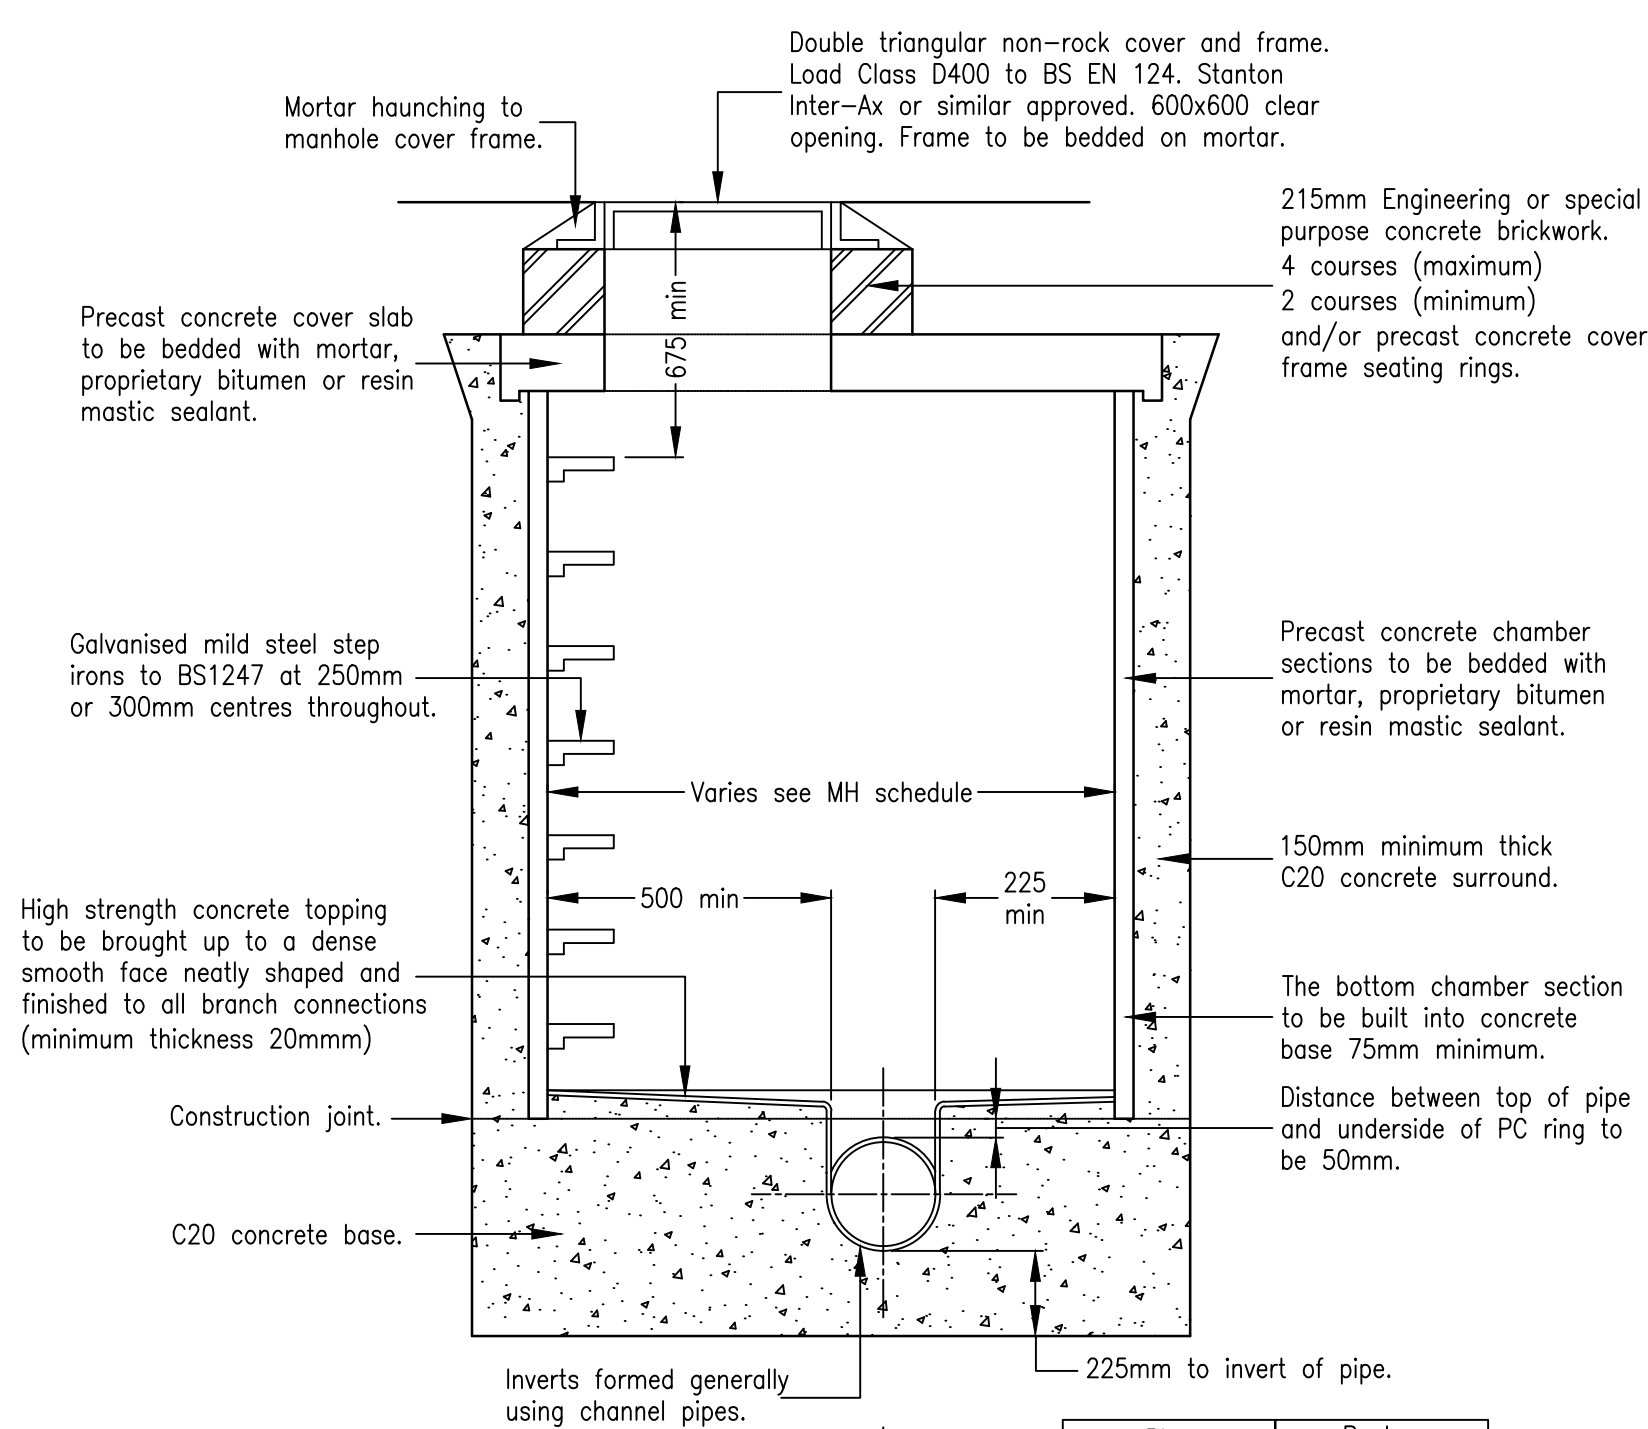


PC Ring Manhole Detail
1:20

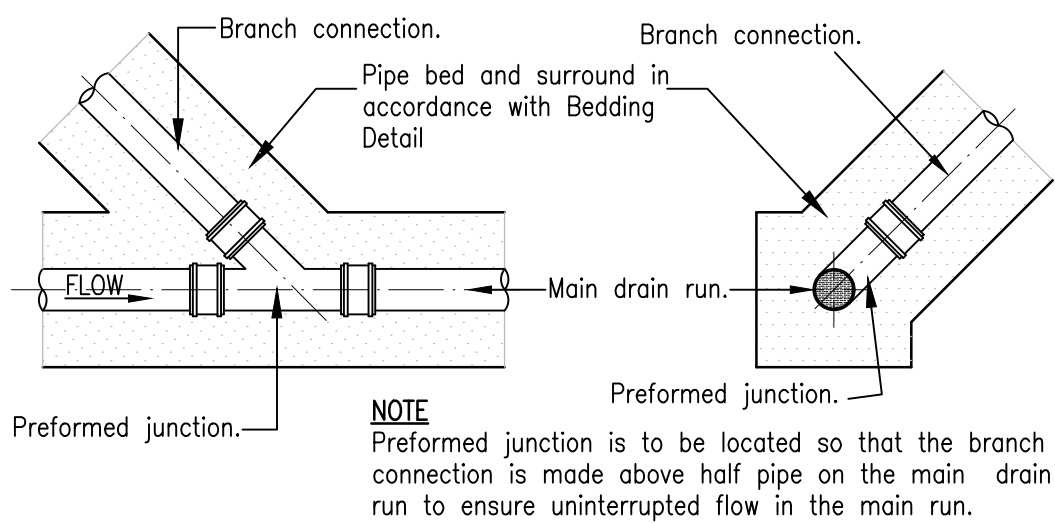

Preformed Junction Detail
1:20

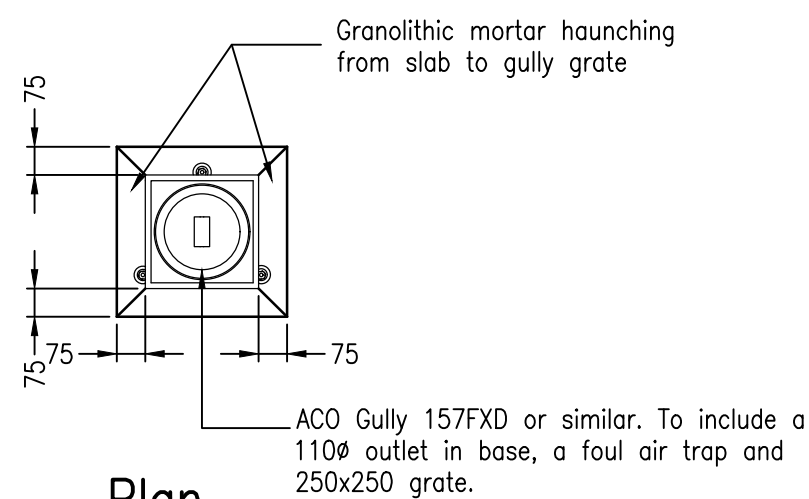


Plan

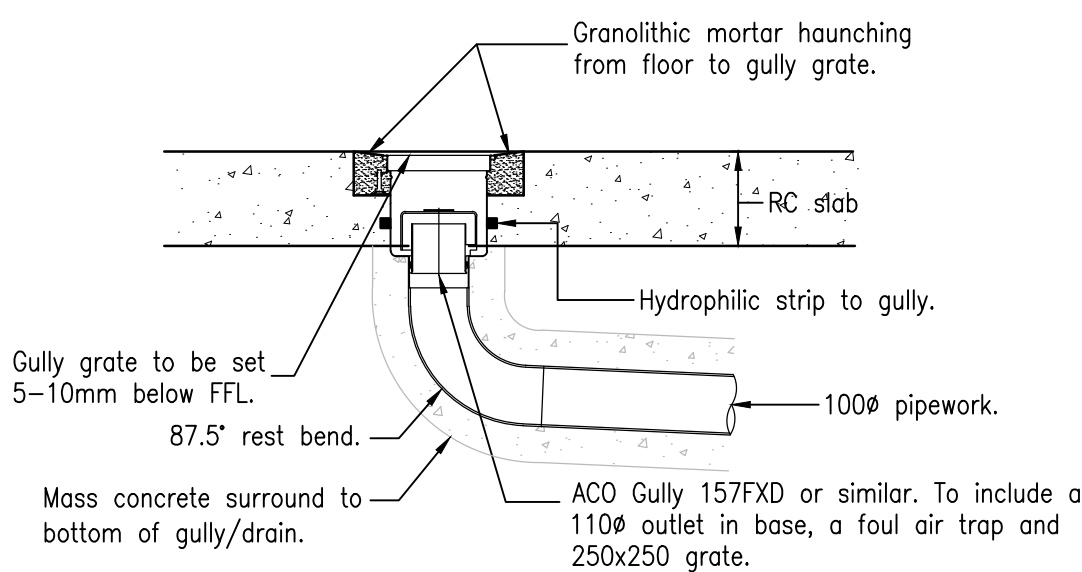


Section/ Elevation

Trapped Gully Detail
1:20

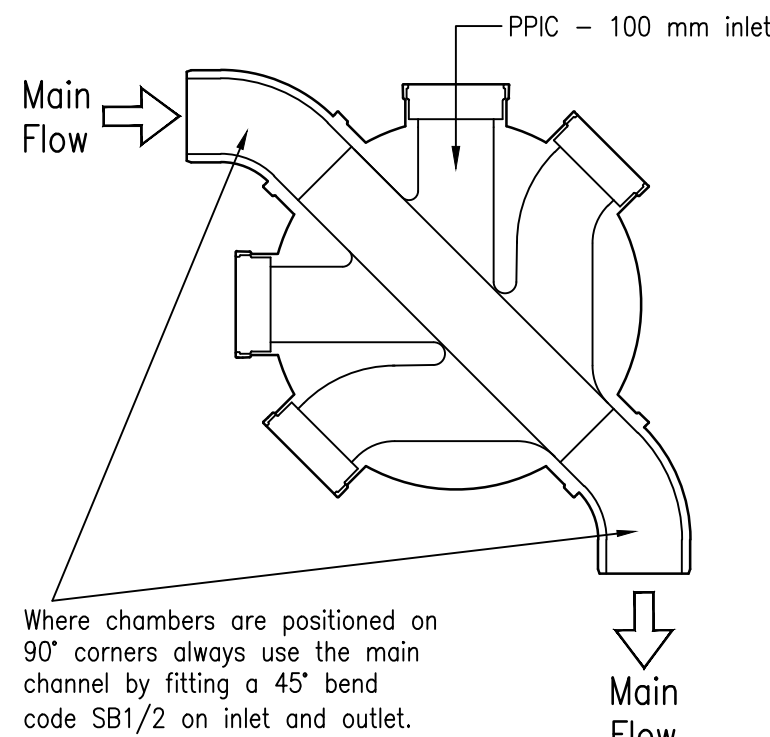


Polypropylene Inspection Chamber
Internal Plan View
1:20

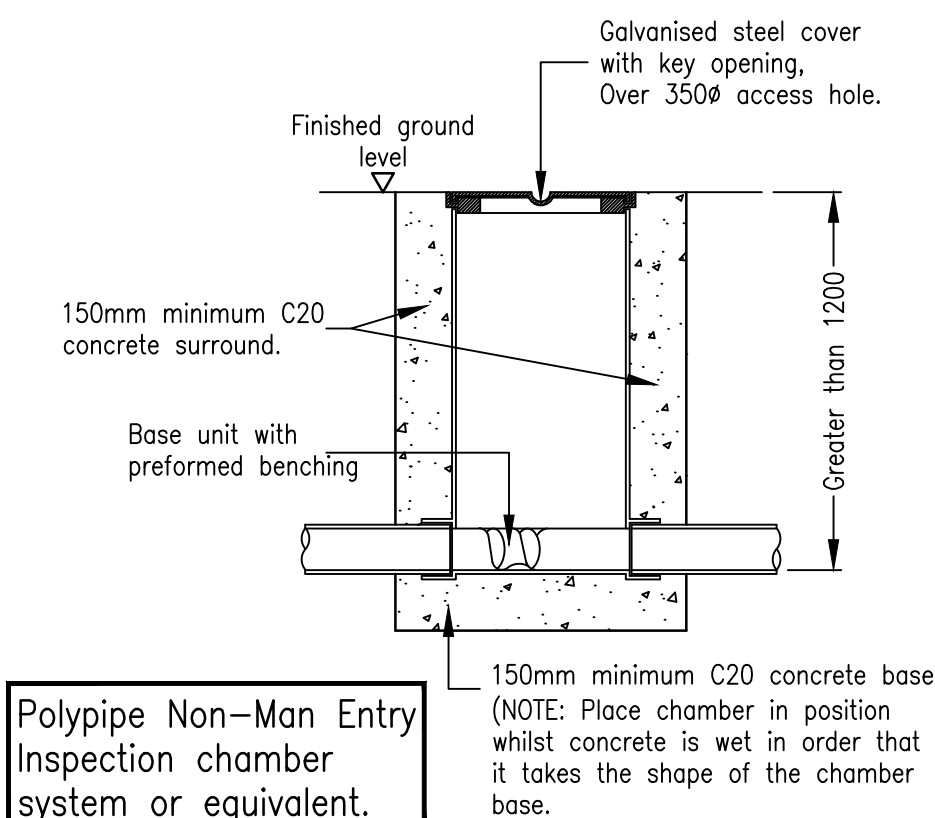


Polypipe Non-Man Entry Inspection chamber system or equivalent.

450/600 Dia Restricted Access Plastic Inspection Chamber
1:20

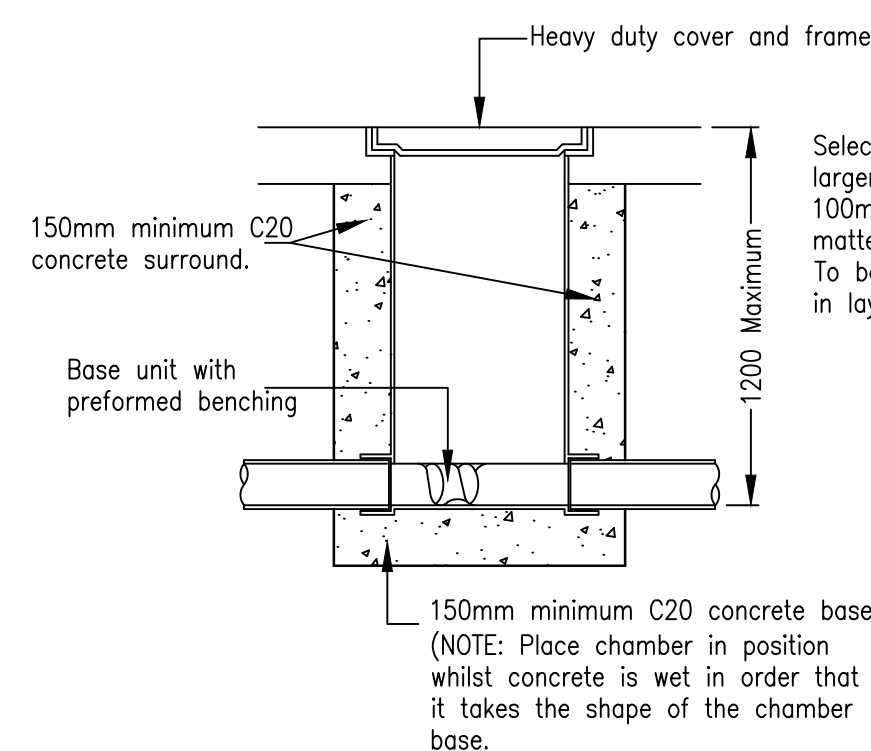

450/600 Dia Plastic Inspection Chamber Detail For Use in Vehicularised Areas
1:20

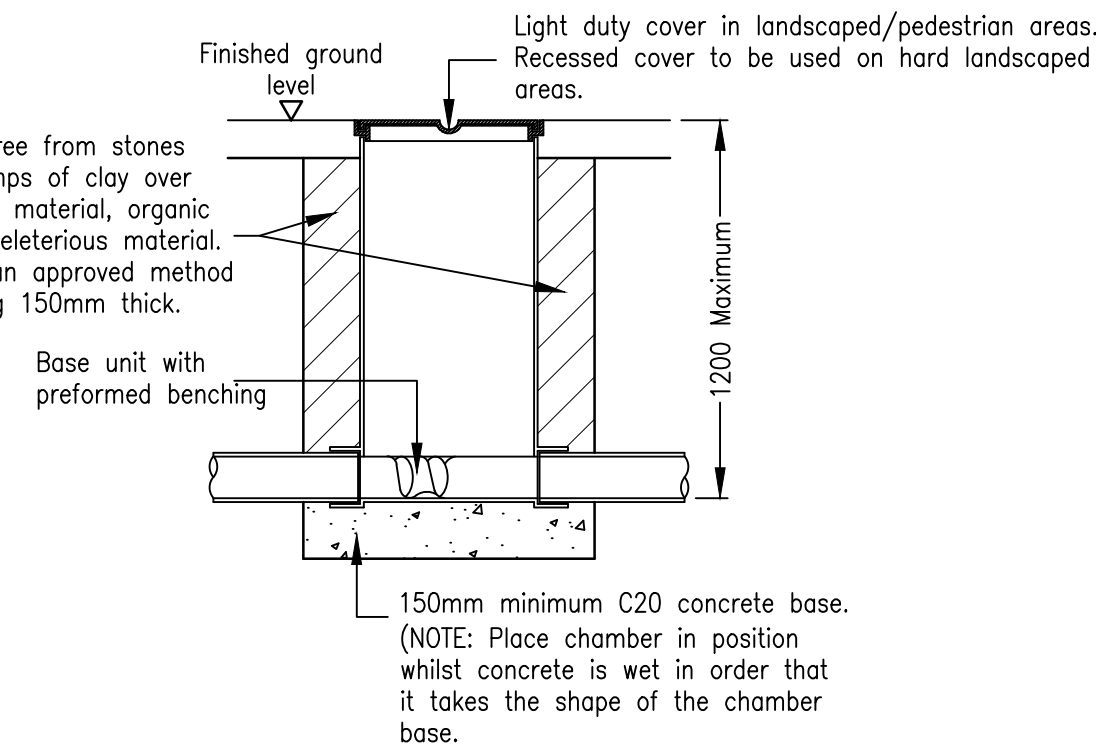

450/600 Dia Plastic Inspection Chamber (PIC) Detail For Use in Landscaped/Pedestrian Areas
1:20

Notes:

- Do not scale from this drawing.
- In case of any discrepancies in drawings, details or bills, refer to engineers for clarification: unilateral decisions by the Contractor will not be accepted.
- This drawing is to be read in conjunction with all related Architects, Consultants & Sub-Contractors drawings and specifications.
- The Contractor is advised that all design drawings and information are to be read concurrently and any discrepancies or omissions reported directly to PTA Structural Department.

© Powell Tolner & Associates Ltd.

The contents of this drawing may not be reproduced in whole or in part without the prior written permission of Powell Tolner & Associates.

COMMENT/COSTING/APPROVAL NOT FOR CONSTRUCTION

P02	Hydro-Brake Spec Revised	TA	24.10.19	SLW	
P01	First Issue	TA	06.09.19	SLW	
REV	DESCRIPTION	BY	DATE	CHK'D	

Spring Business Park, Havant
Drainage Construction Details
Sheet 1 of 2

DATE	Aug 19	This drawing is issued only for the purposes described in the drawing status box.	PTA PROJ No
DRAWN	TA		9641
SCALE	1:20		REVISION
DWG SIZE	A1		P02

9641-PTA-ZZ-XX-DR-C- 8131

Consulting Civil & Structural Engineers
29 Red Lion Street
Chesham Bucks.
HP5 1EJ
Tel. 01494 772721
www.ptaconsult.co.uk