


92 Deverell Place, Widley - 3182.19.CC

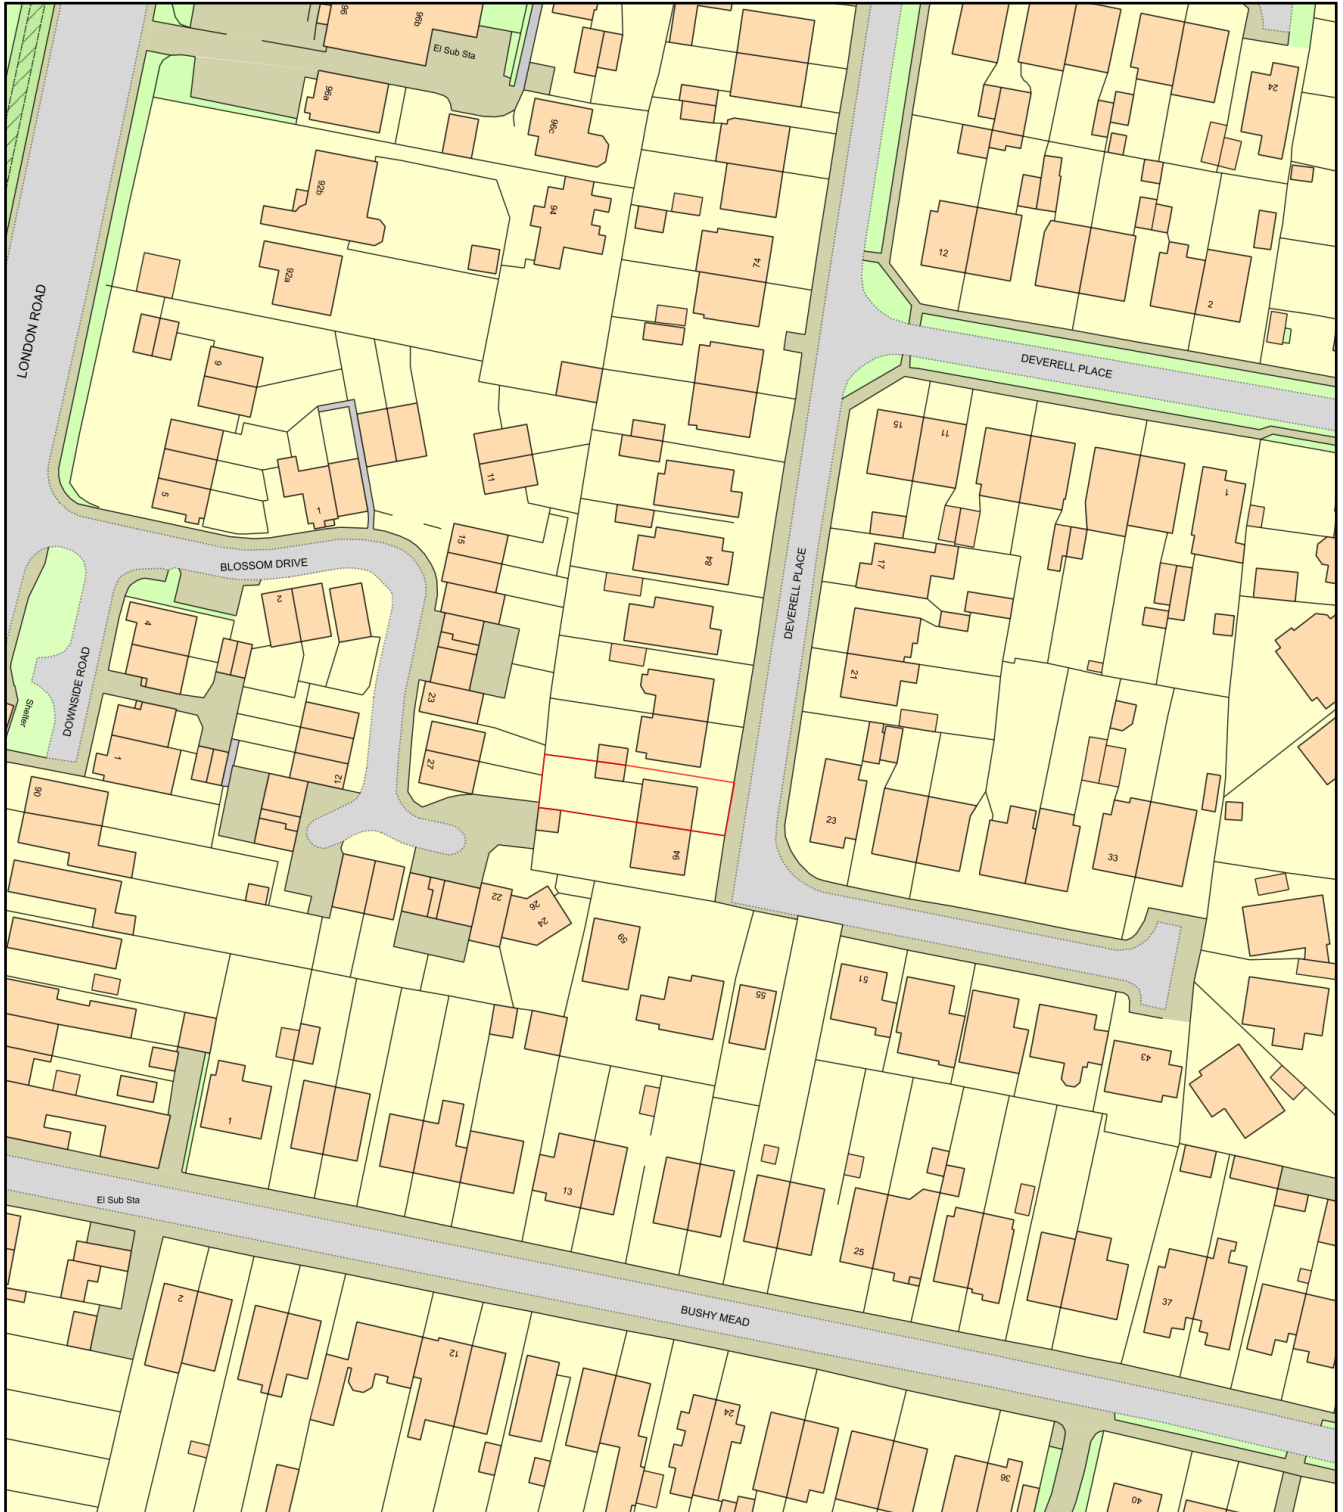

0 50
Metres



Plan Produced for: Thorns Young Architectural

Date Produced: 25 Sep 2019

Plan Number/Project ID: TQRQM19268101800344

Scale: 1:1250 @ A4