


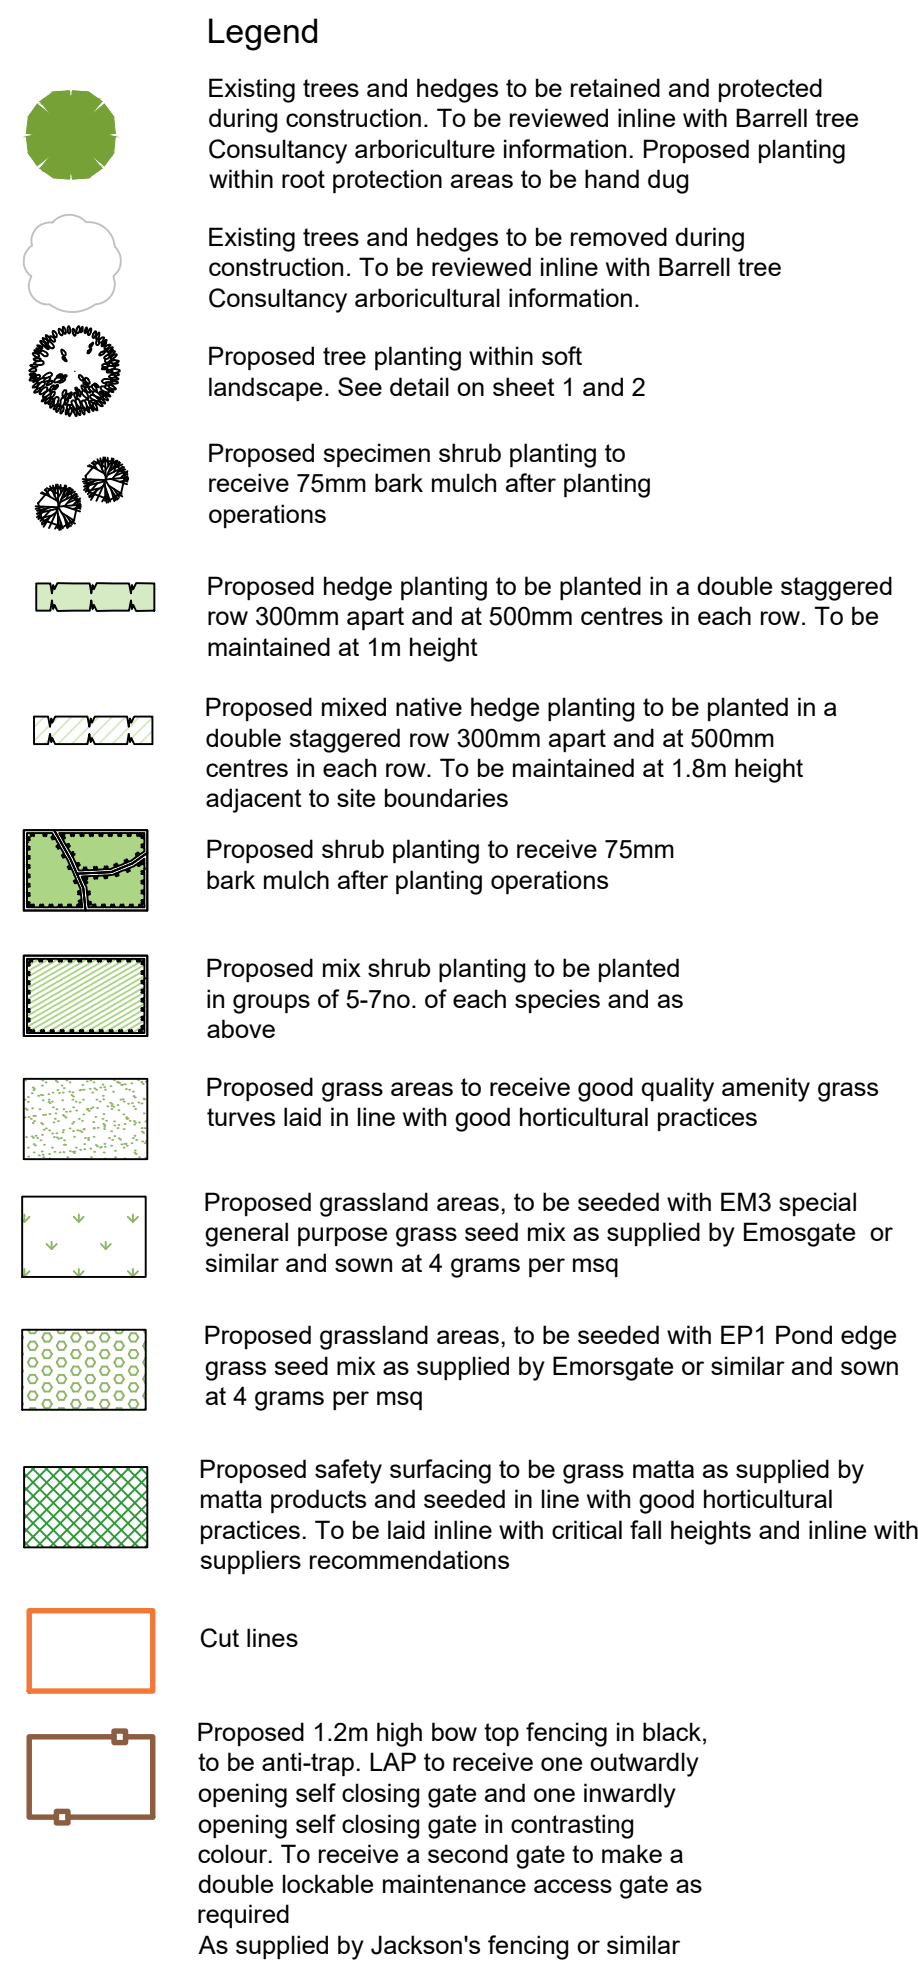

Play area to be installed inline with BS EN1176, BS EN1177 and critical fall heights. To be installed inline with suppliers recommendations. refer to drawing for equipment specification.

Play area to receive a sign outlining the use of facility, management responsibility, emergency contact details and no dogs allowed

Ecological enhancements


 Proposed location of hedgehog hole within the base of the fence to be 130mm x 130mm

Refer to Sheet 3 for Plant Schedule

[illegible]

SPECIFICATION
All works generally, to comply with the written Soft
Landscape Specification.

NOTES:
DO NOT SCALE FROM DRAWING
NOT FOR CONSTRUCTION, FOR PLANNING
PURPOSES ONLY

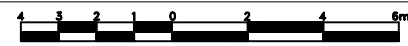

E	05.12.19	Removal of bat and bird boxes	SR
D	19.09.19	Client comments	AD
C	18.09.19	Update to ecological recommendations	AD
B	12.02.19	Client Comments	SF
A	31.01.19	Layout Change	SF
Rev	Date	Details	Drawn



HEAD OFFICE
Rodbourne Rail Business Centre, Grange Lane,
Malmesbury, SN16 0ES
Tel: 01666 825646

Suite 8 & 9, Courtyard House, Mill Lane, Godalming, GU7 1EY
T: 01483 254274

Suite 6, Crescent House, Yonge Close, Eastleigh, SO50 9SX
Tel: 02382 026300

Suite 50, Space Business Centre Gloucester,
Quedgeley, Gloucester, GL2 4AL
Tel: 01452 887260

Suite G03B, 1010 Cambourne Business Park,
Cambourne, CB23 6DP
Tel: 01223 598598

email: mail@acdenv.co.uk
www.acdenvironmental.co.uk



scheme: Land East of Castle Avenue, Havant

client: Persimmon South Coast

drawing: Landscape Proposals

date: October 2018

scale: 1:200@A1

drawing no: PERSC22164 11E Sheet 3 of 3

drawn: AD checked: JS

Copyright of ACD Environmental Ltd. All rights described in Chapter IV of the Copyright, Designs and Patents Act 1988 have been generally asserted: 2011. Copyright of this plan remains with ACD until all fees have been paid in full.