


11 Durham Gardens, Waterloo, PO7 7BB: Block Plan

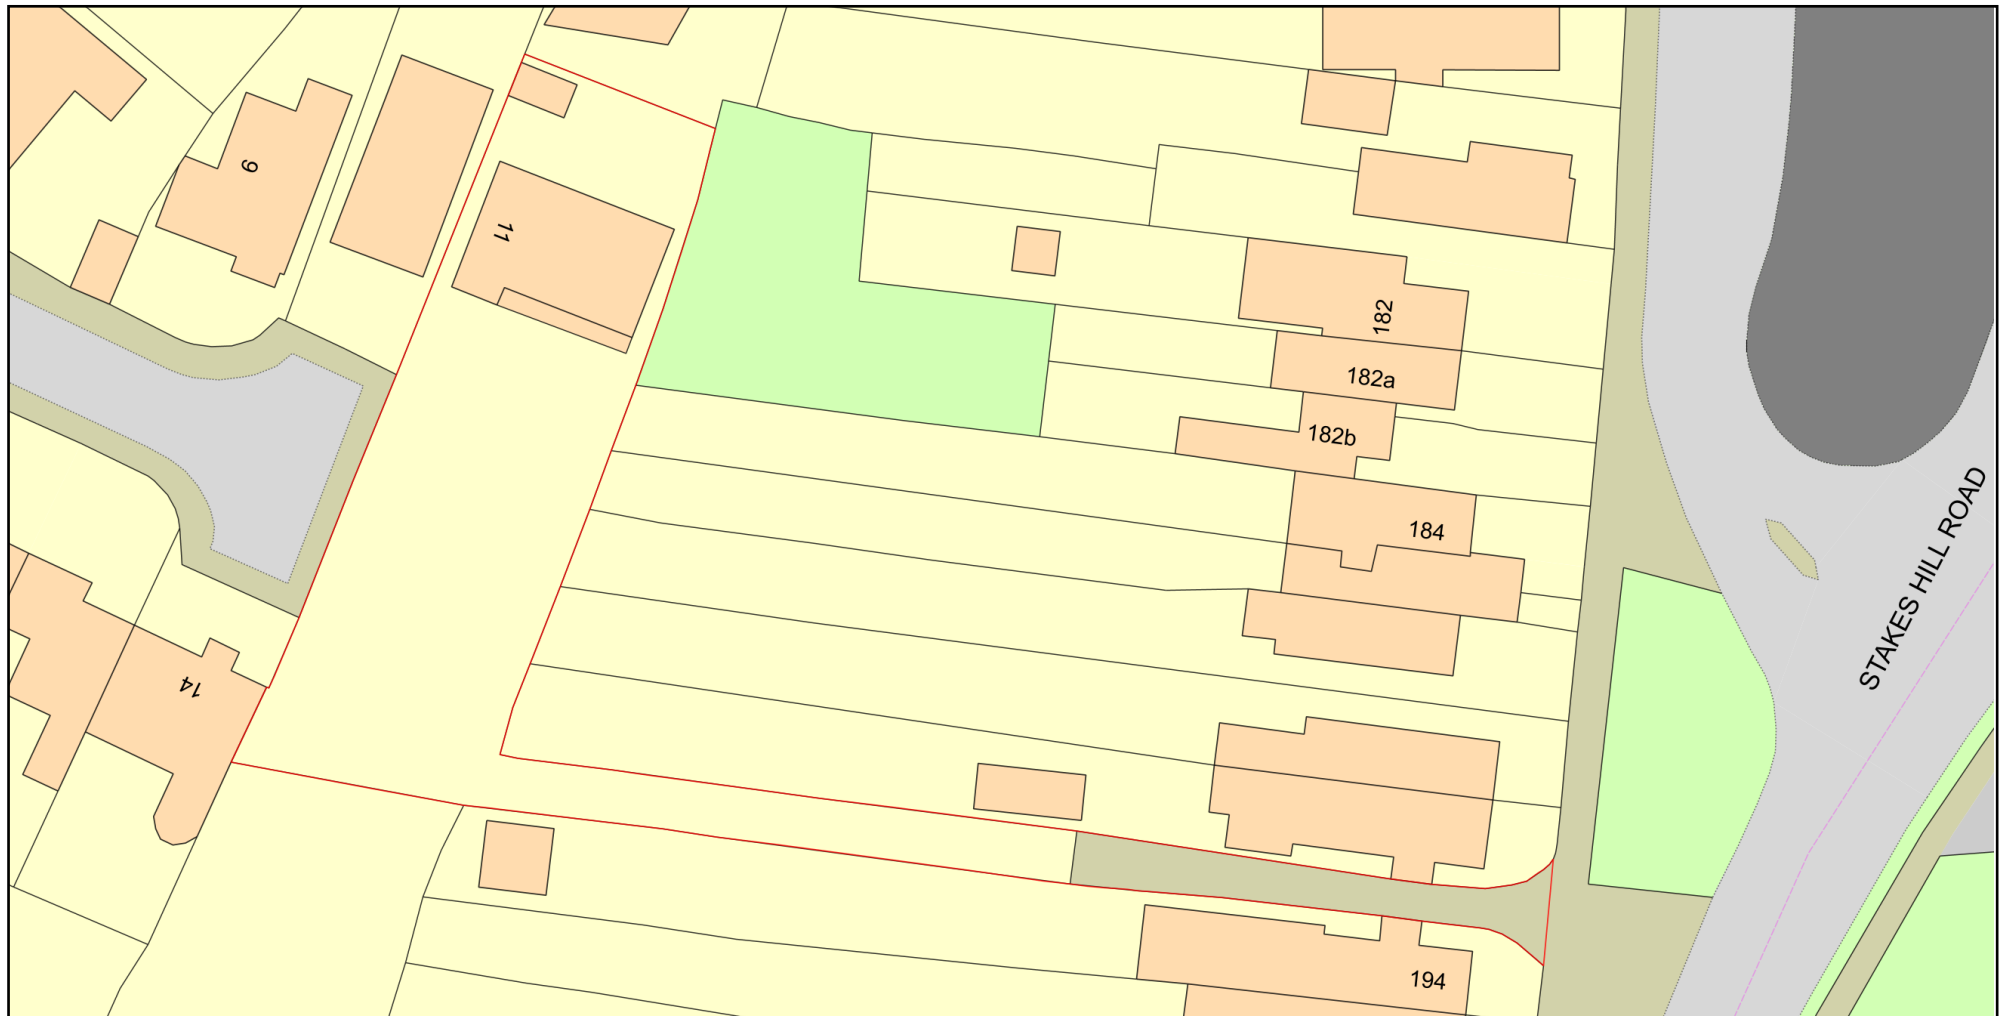

0 20
Metres



Plan Produced for: Proposed Shed, Fence & Gate

Date Produced: 16 Aug 2019

Plan Number/Project ID: TQRQM19228125515837

Scale: 1:500 @ A4