


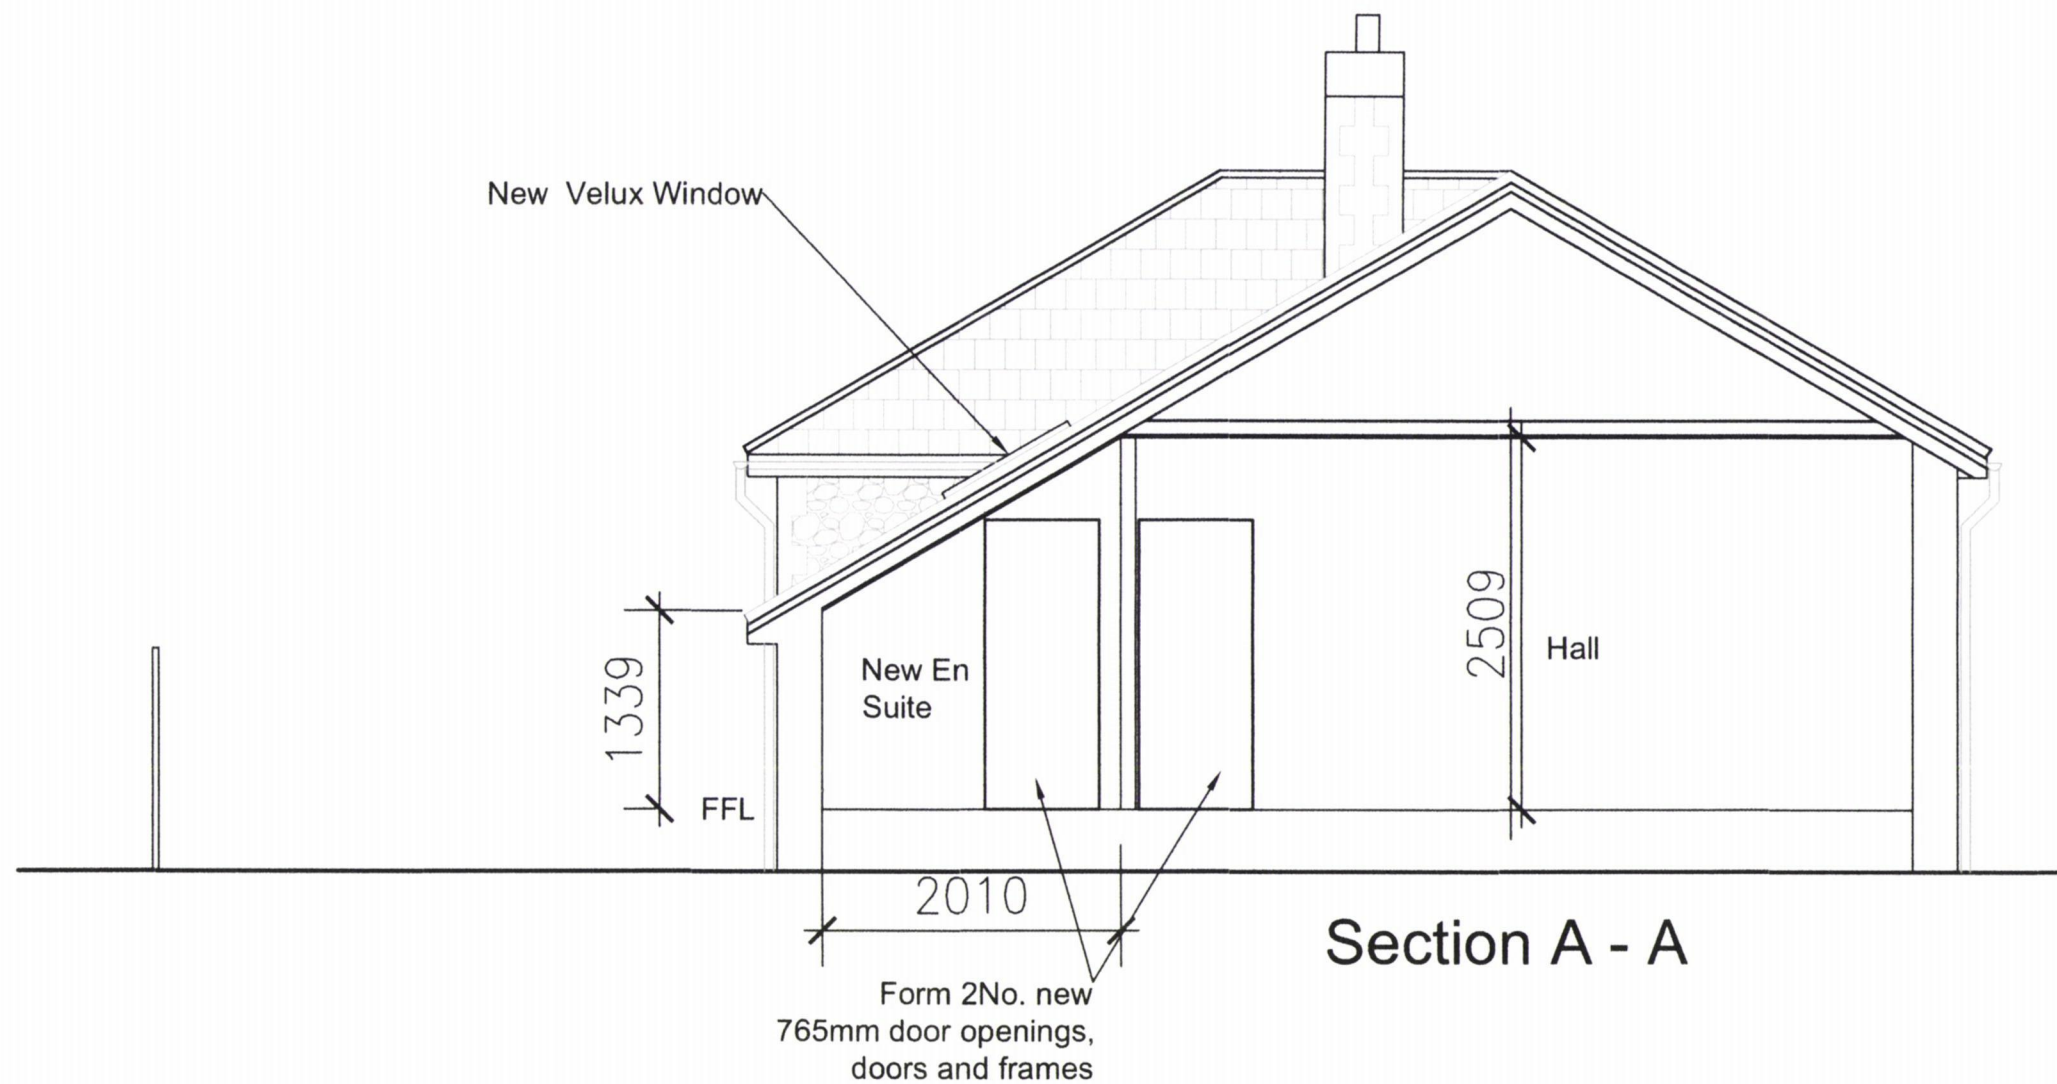

HAVANT BOROUGH
COUNCIL

03 SEP 2019

RECEIVED

To be read in conjunction
with drawings D1 - D6, and
Technical Notes to drawings
dated 10/08/19

Dwg No.: D6	Rev A	Scale:1:50@A3	Date: 10/08/19
Dwg Title: Section A - A		 hampshire surveyors.co.uk CHARTERED BUILDING SURVEYORS 17 Wellsworth Lane, Rowlands Castle Hampshire PO9 6BX Tel/Fax: 023 9241 3995 Mob: 07831 856965 E: enquiries@hampshiresurveyors.co.uk	
Project: Flint Lodge, 2 Mill Lane Havant PO9 1RX Window Replacement and New En Suite			