


APP/19/01174 Location Plan

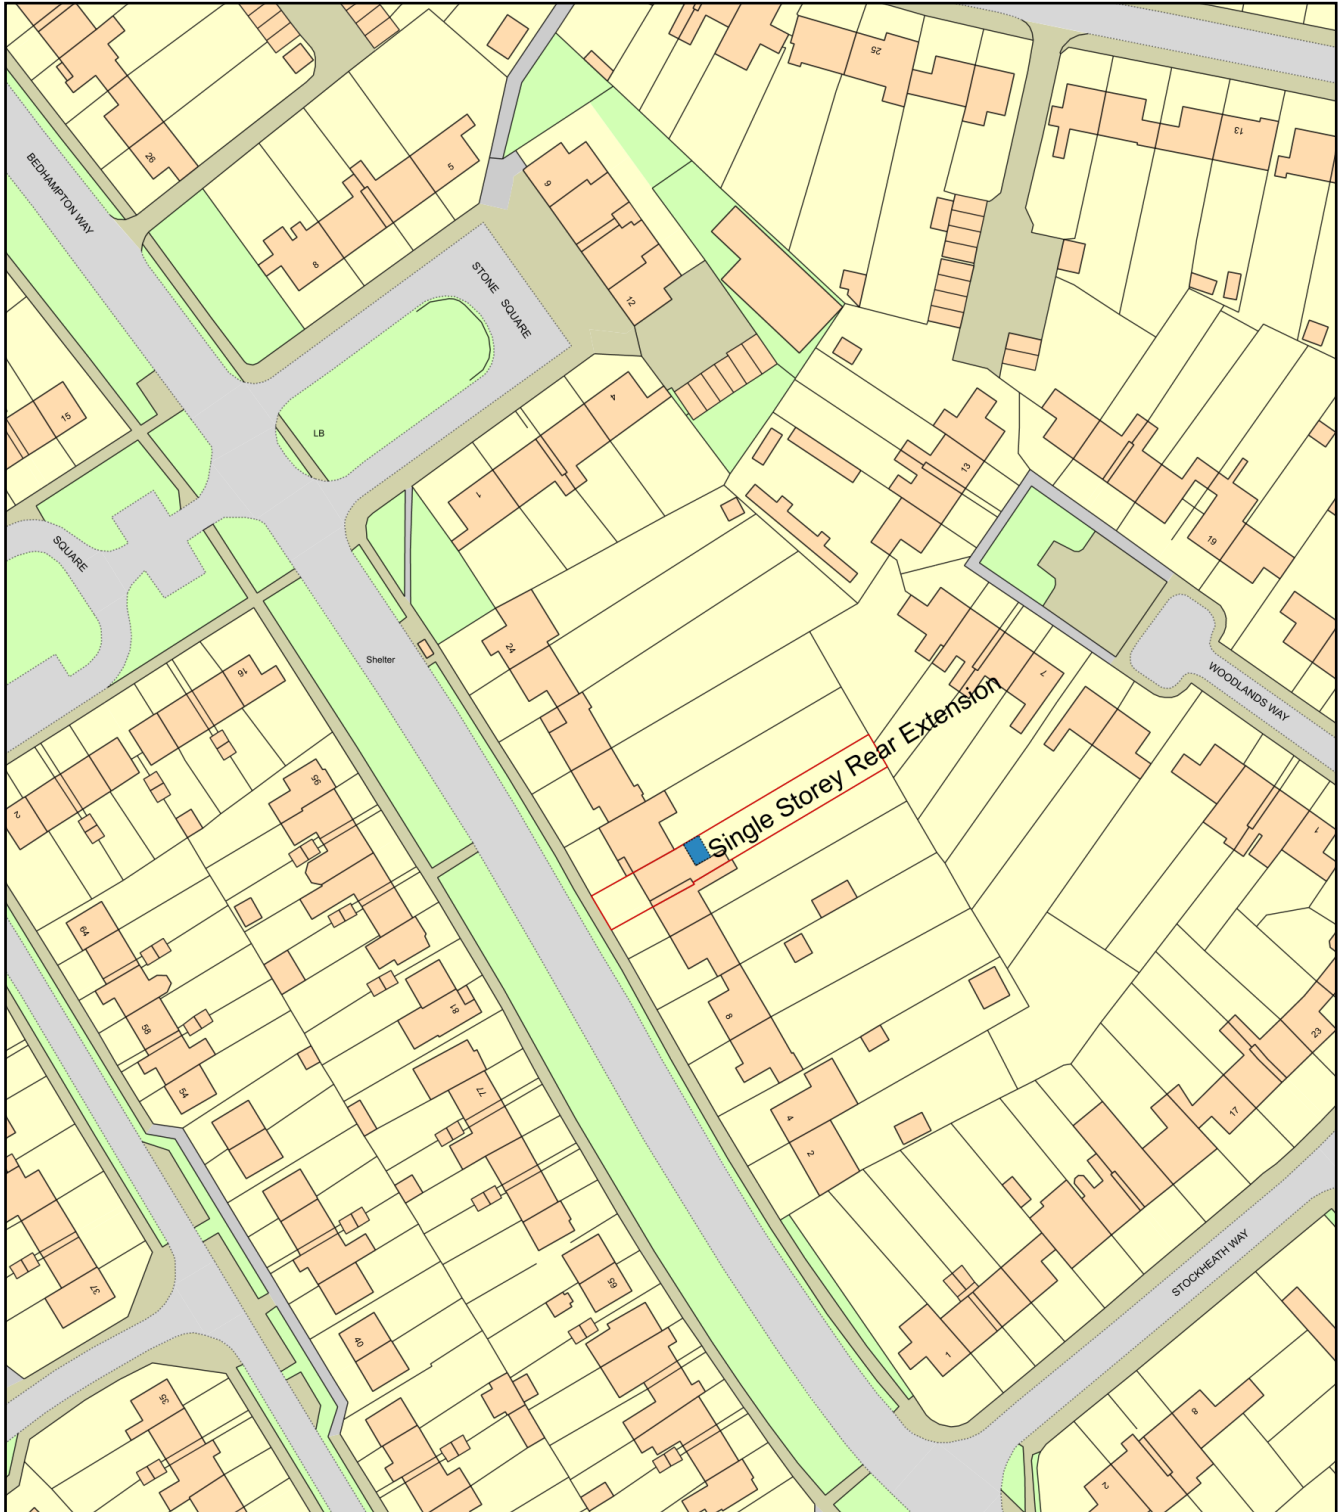

0 50
Metres



Plan Produced for: Ms D Paterson

Date Produced: 29 Nov 2019

Plan Number/Project ID: TQRQM19333222147666

Scale: 1:1250 @ A4