




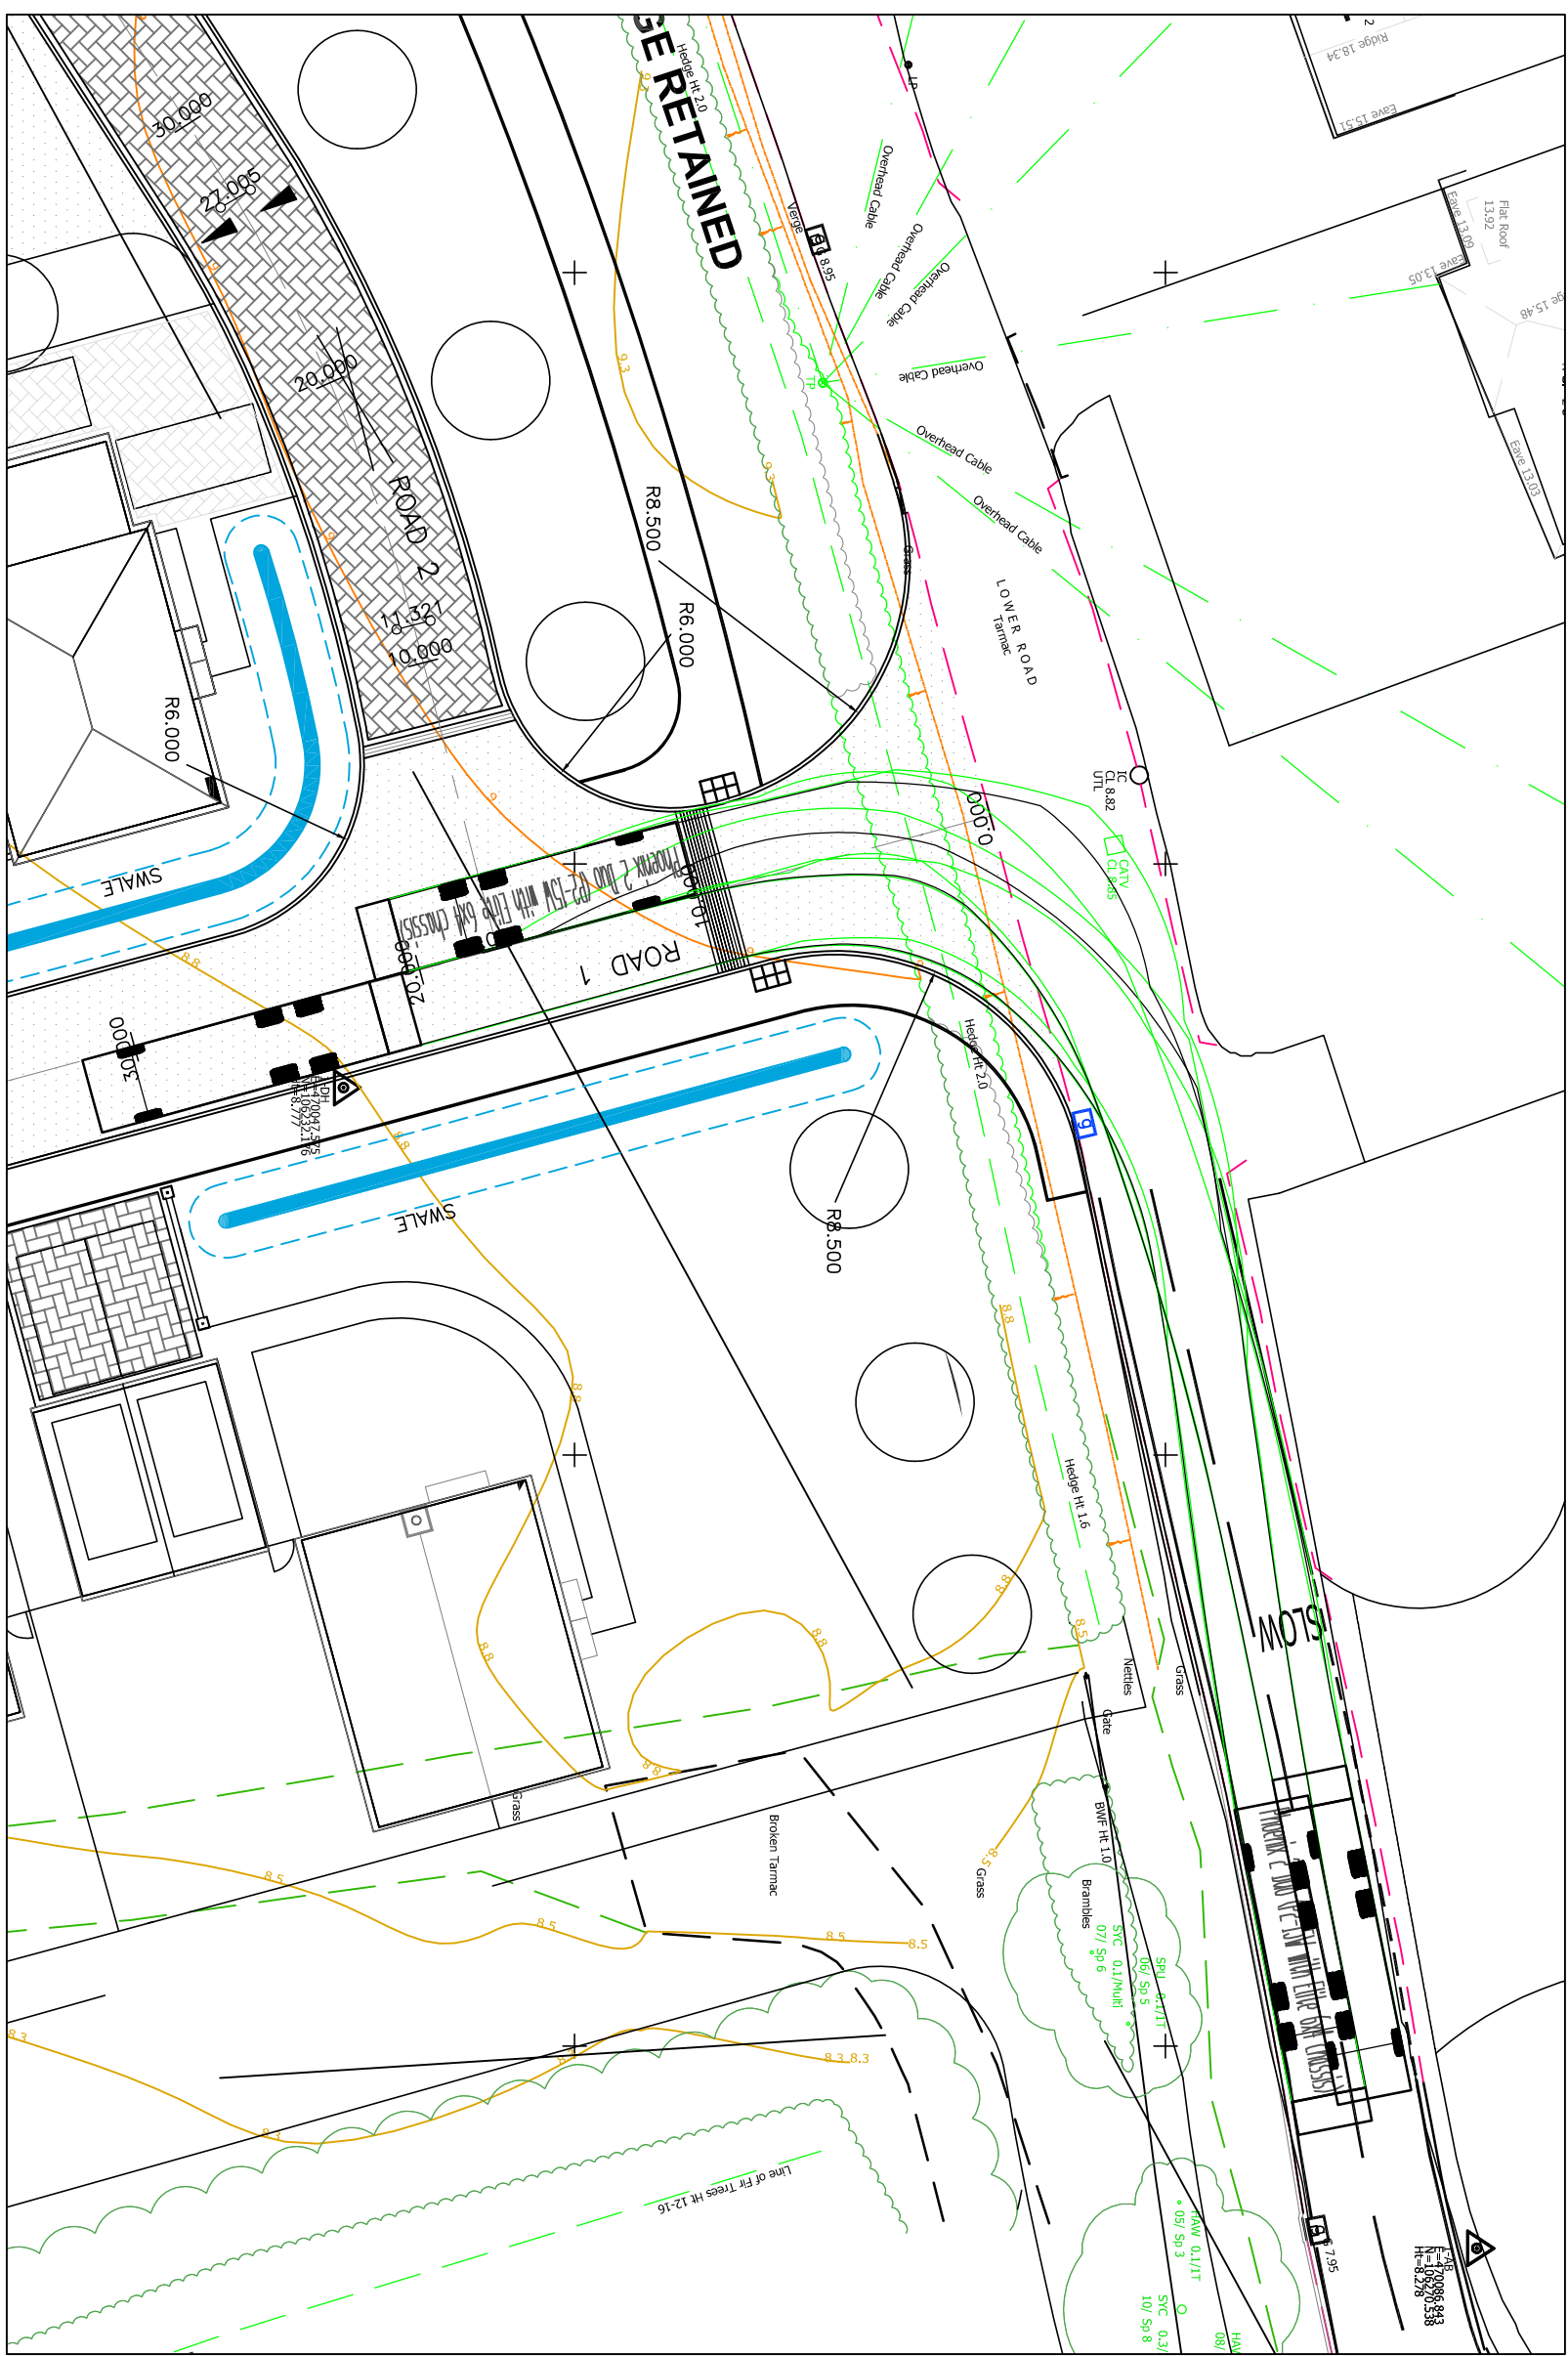


ENTRANCE TRACKING
Scale 1:250

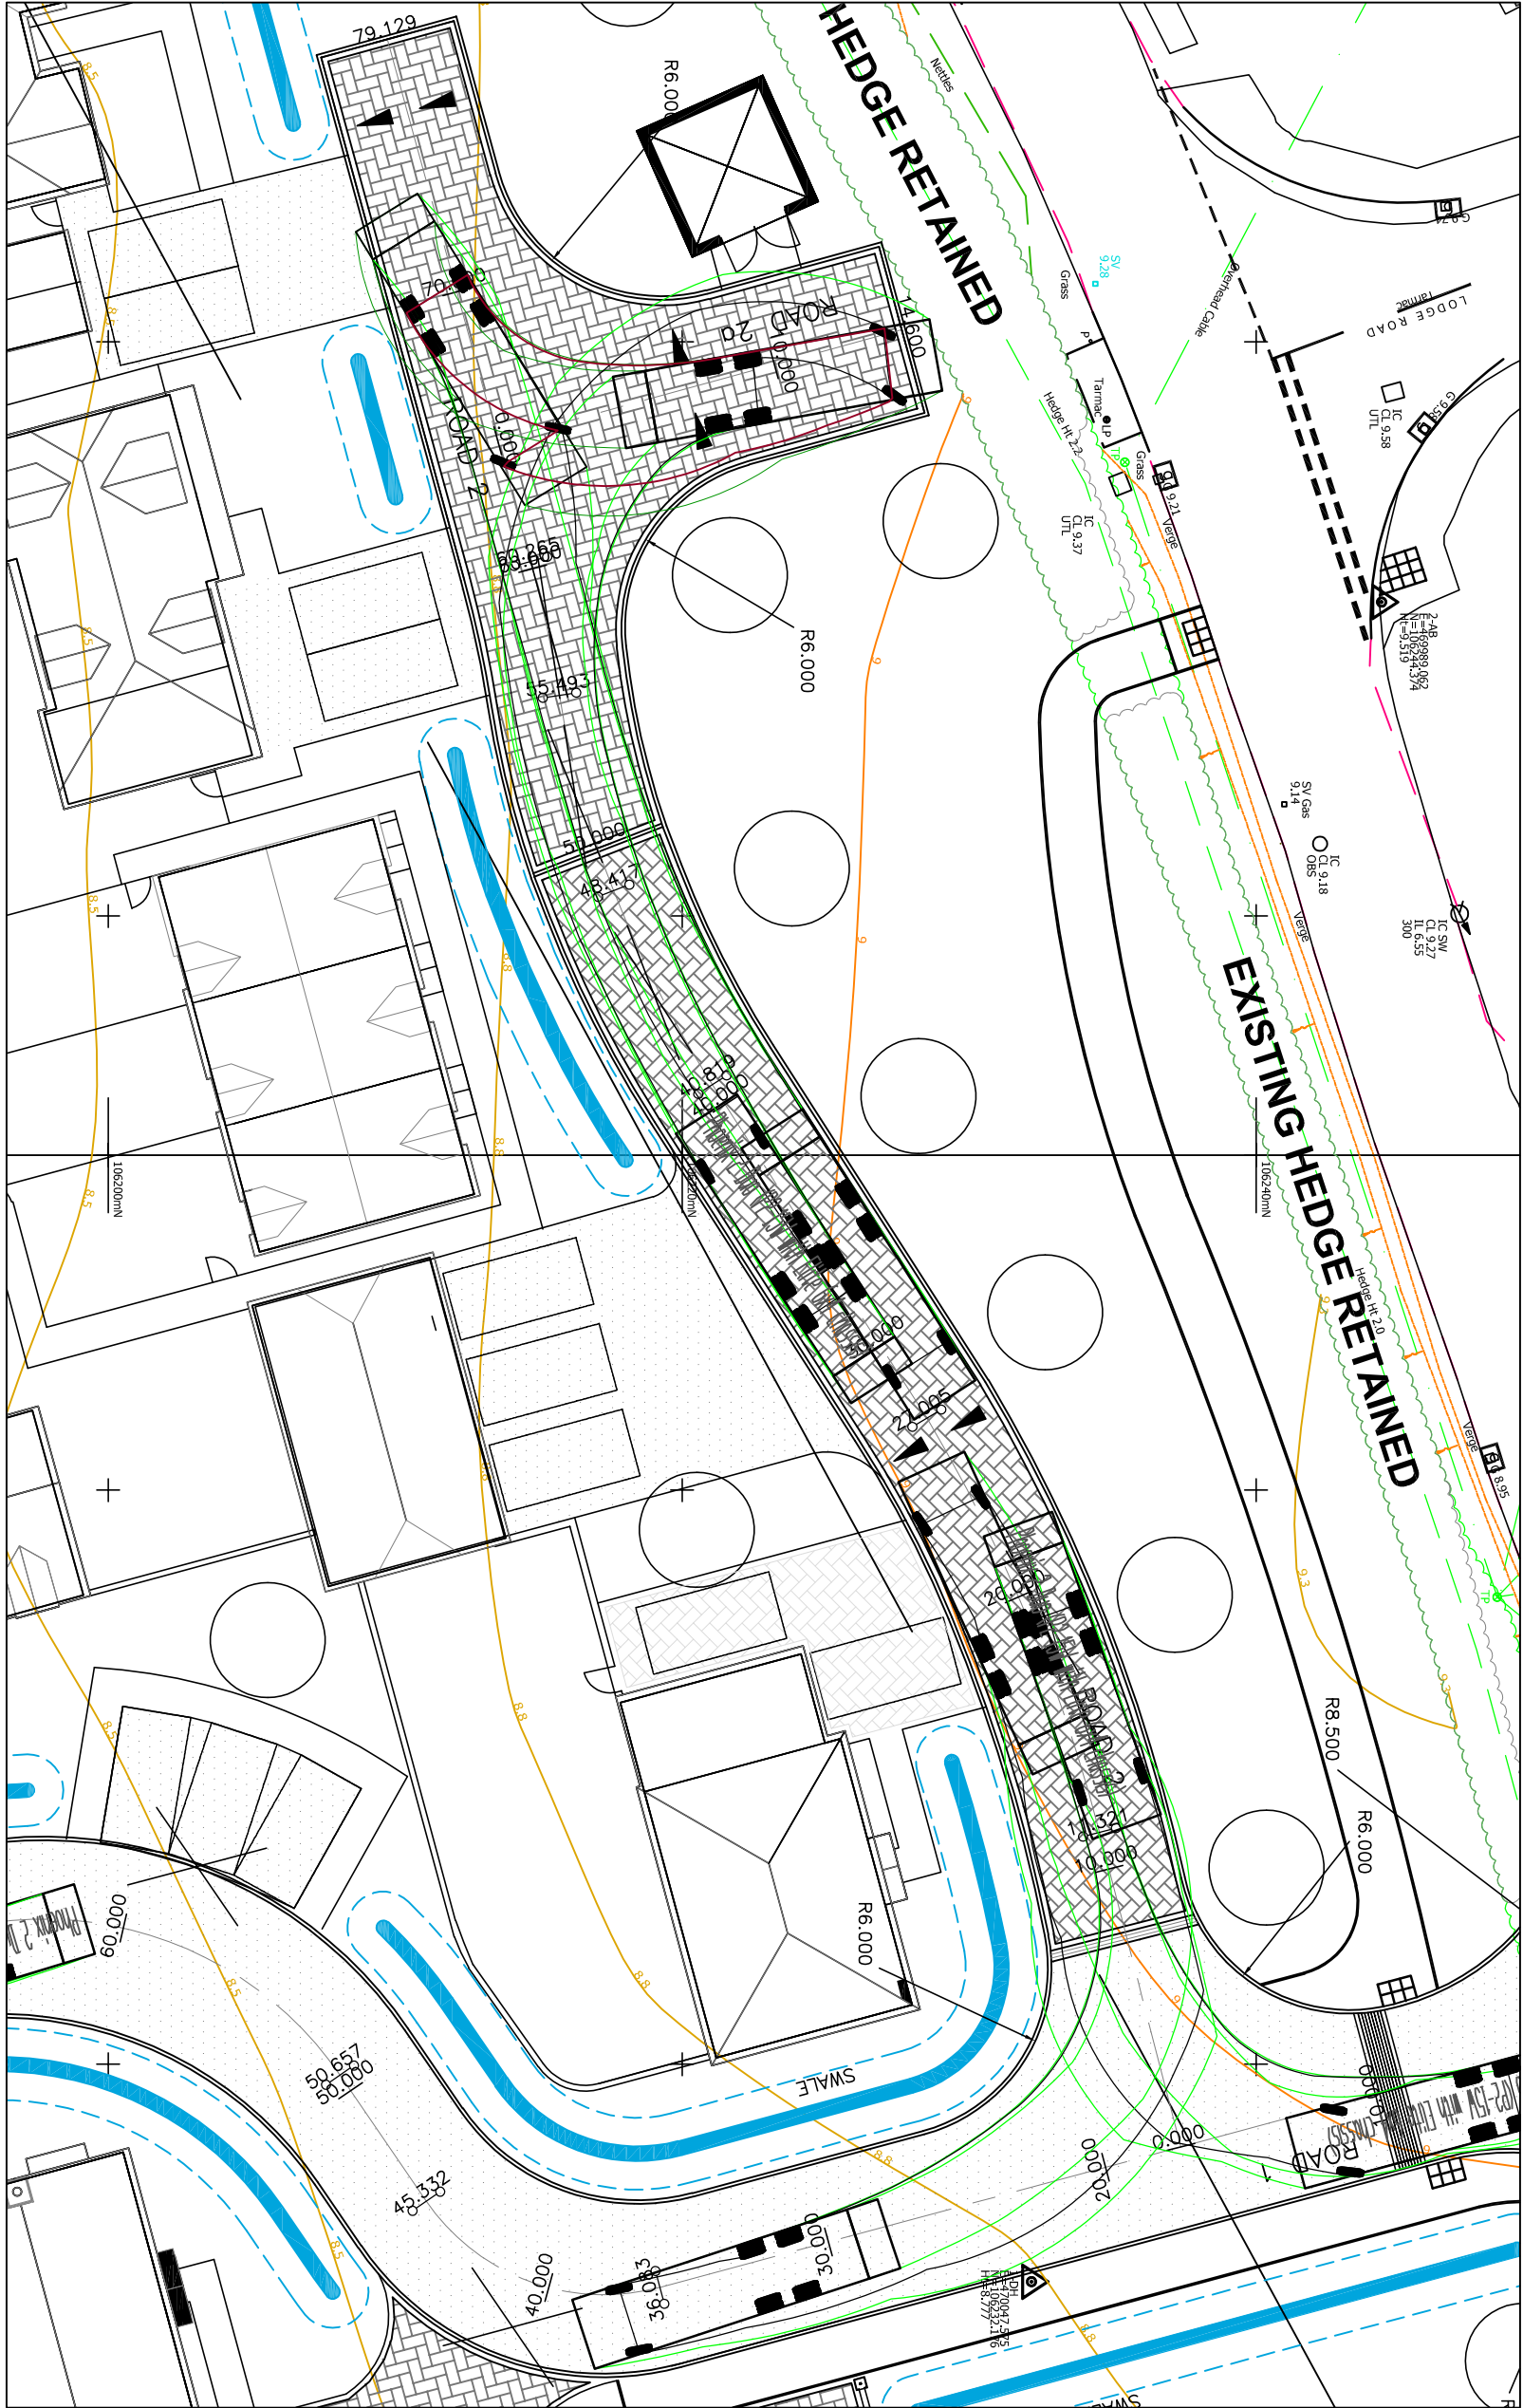


ROAD 2 TRACKING
Scale 1:250

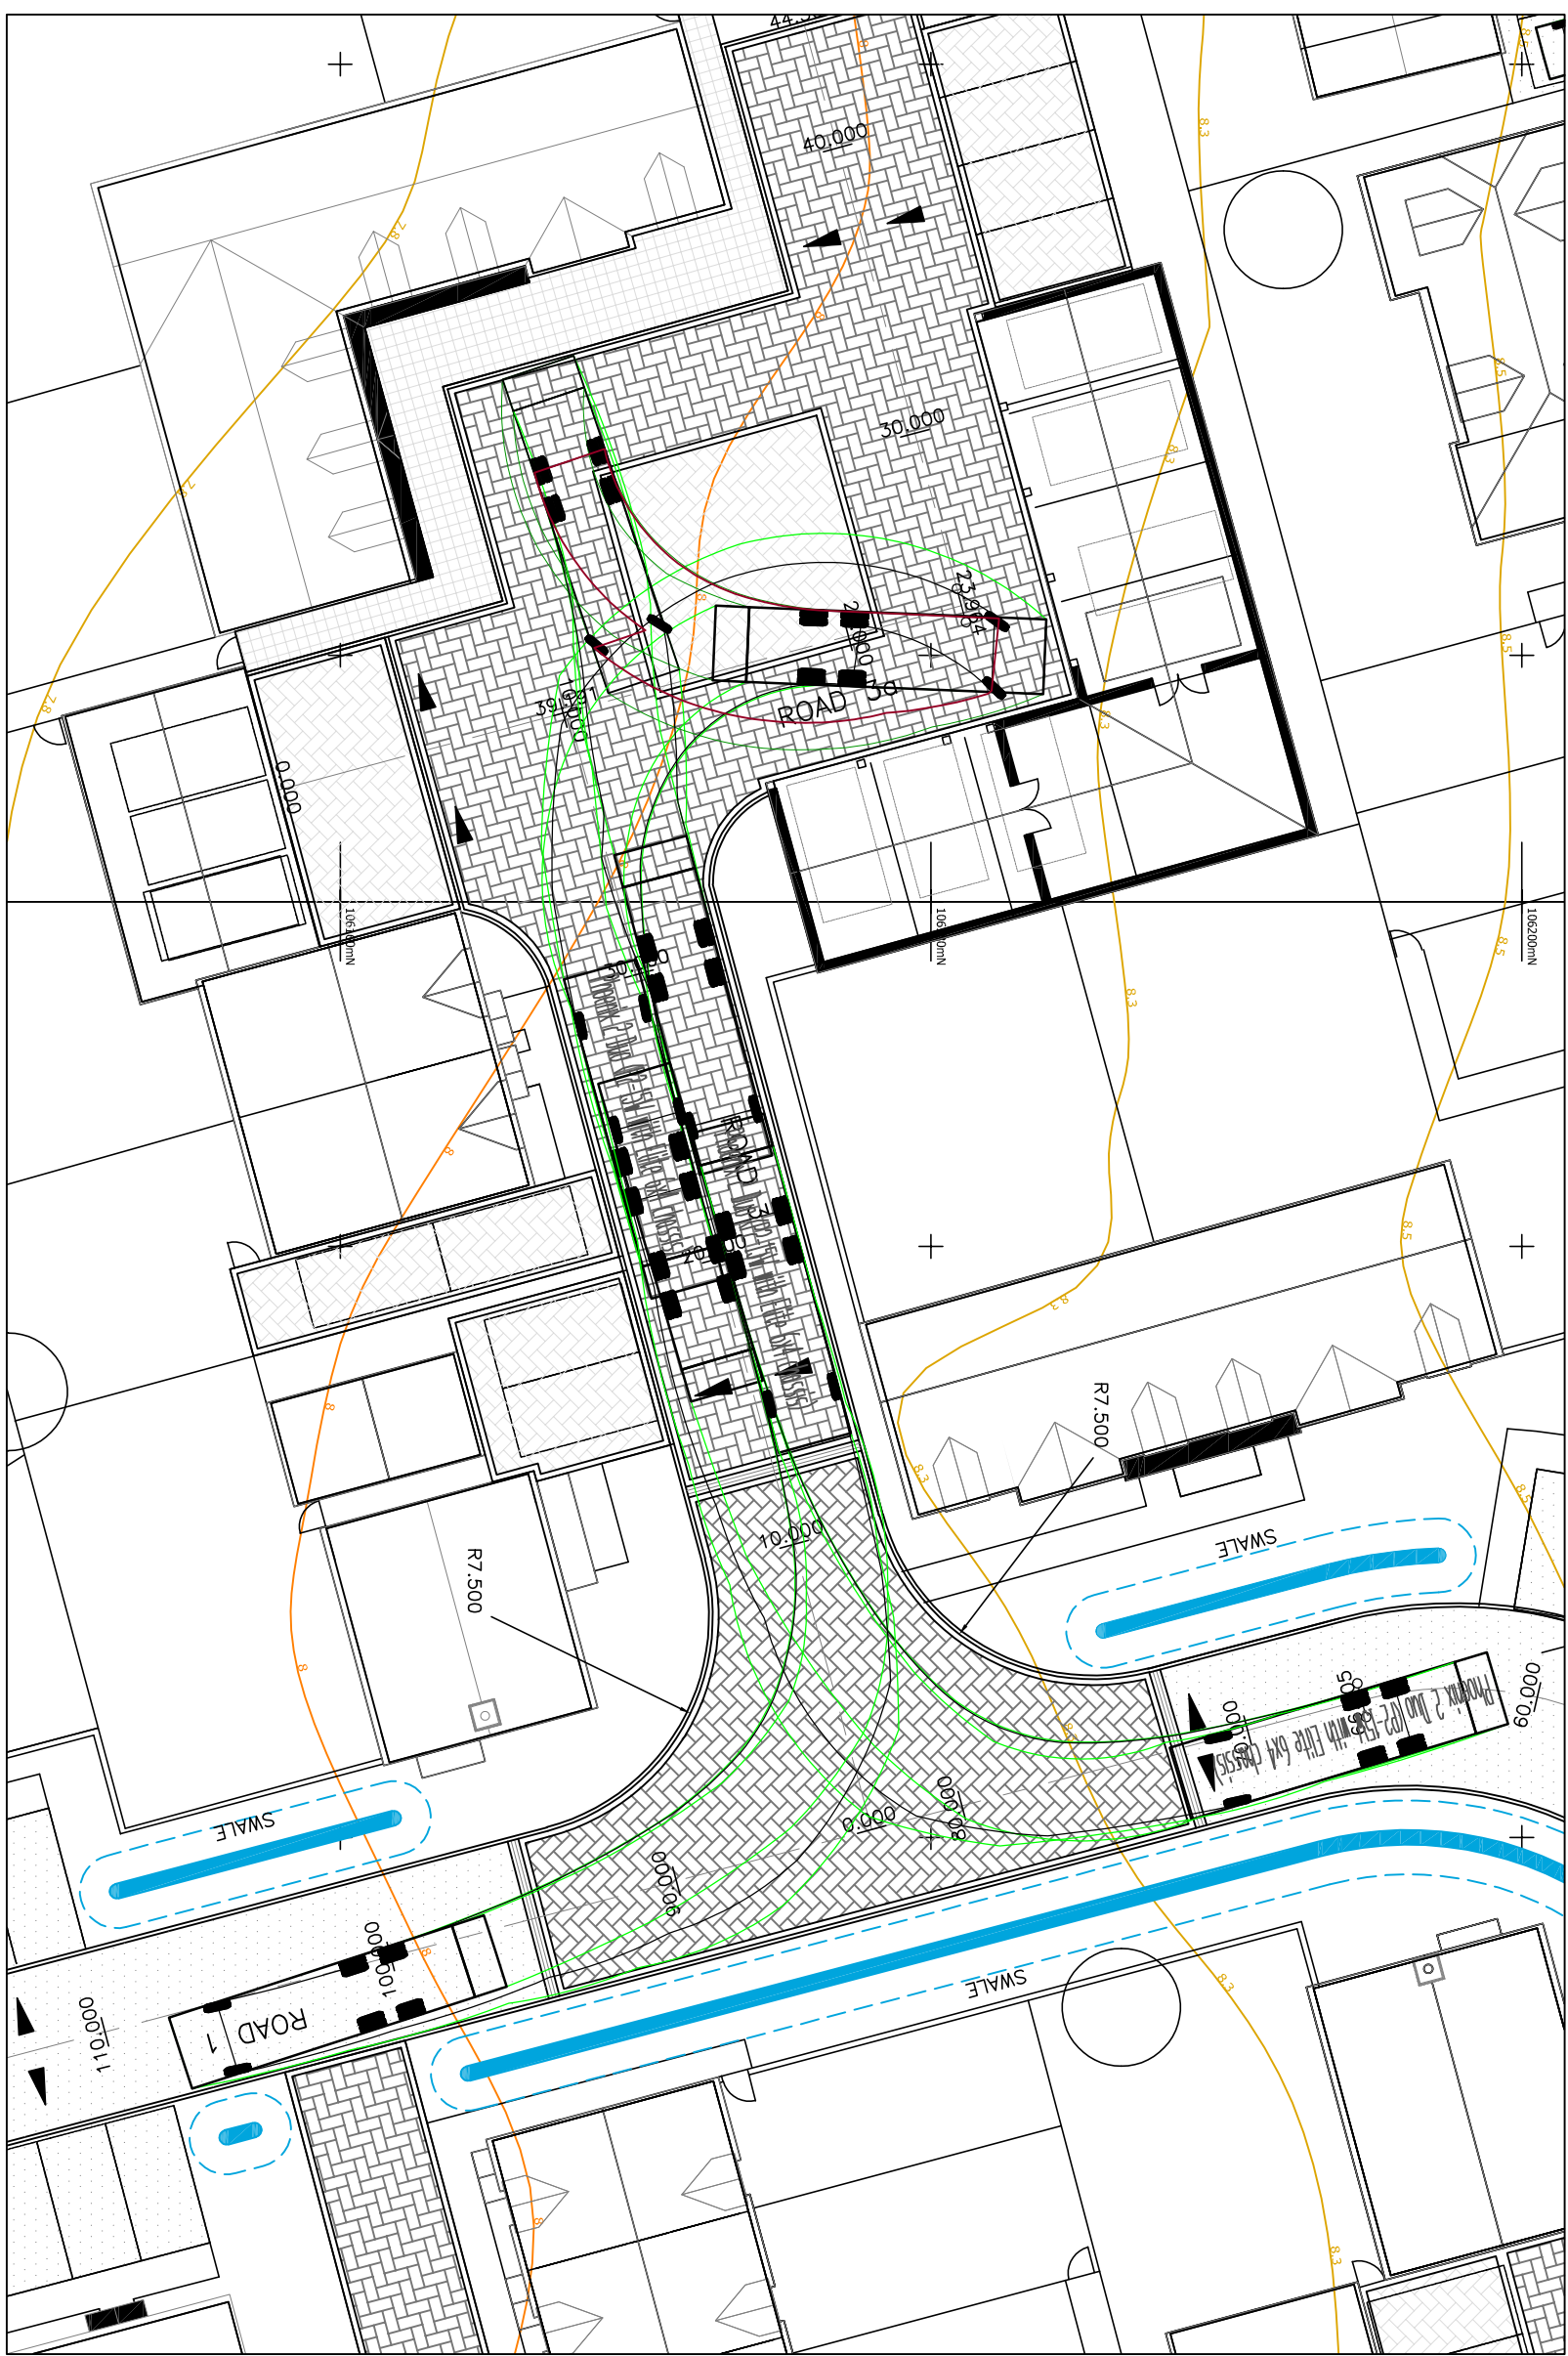

ROAD 3 TRACKING
Scale 1:250

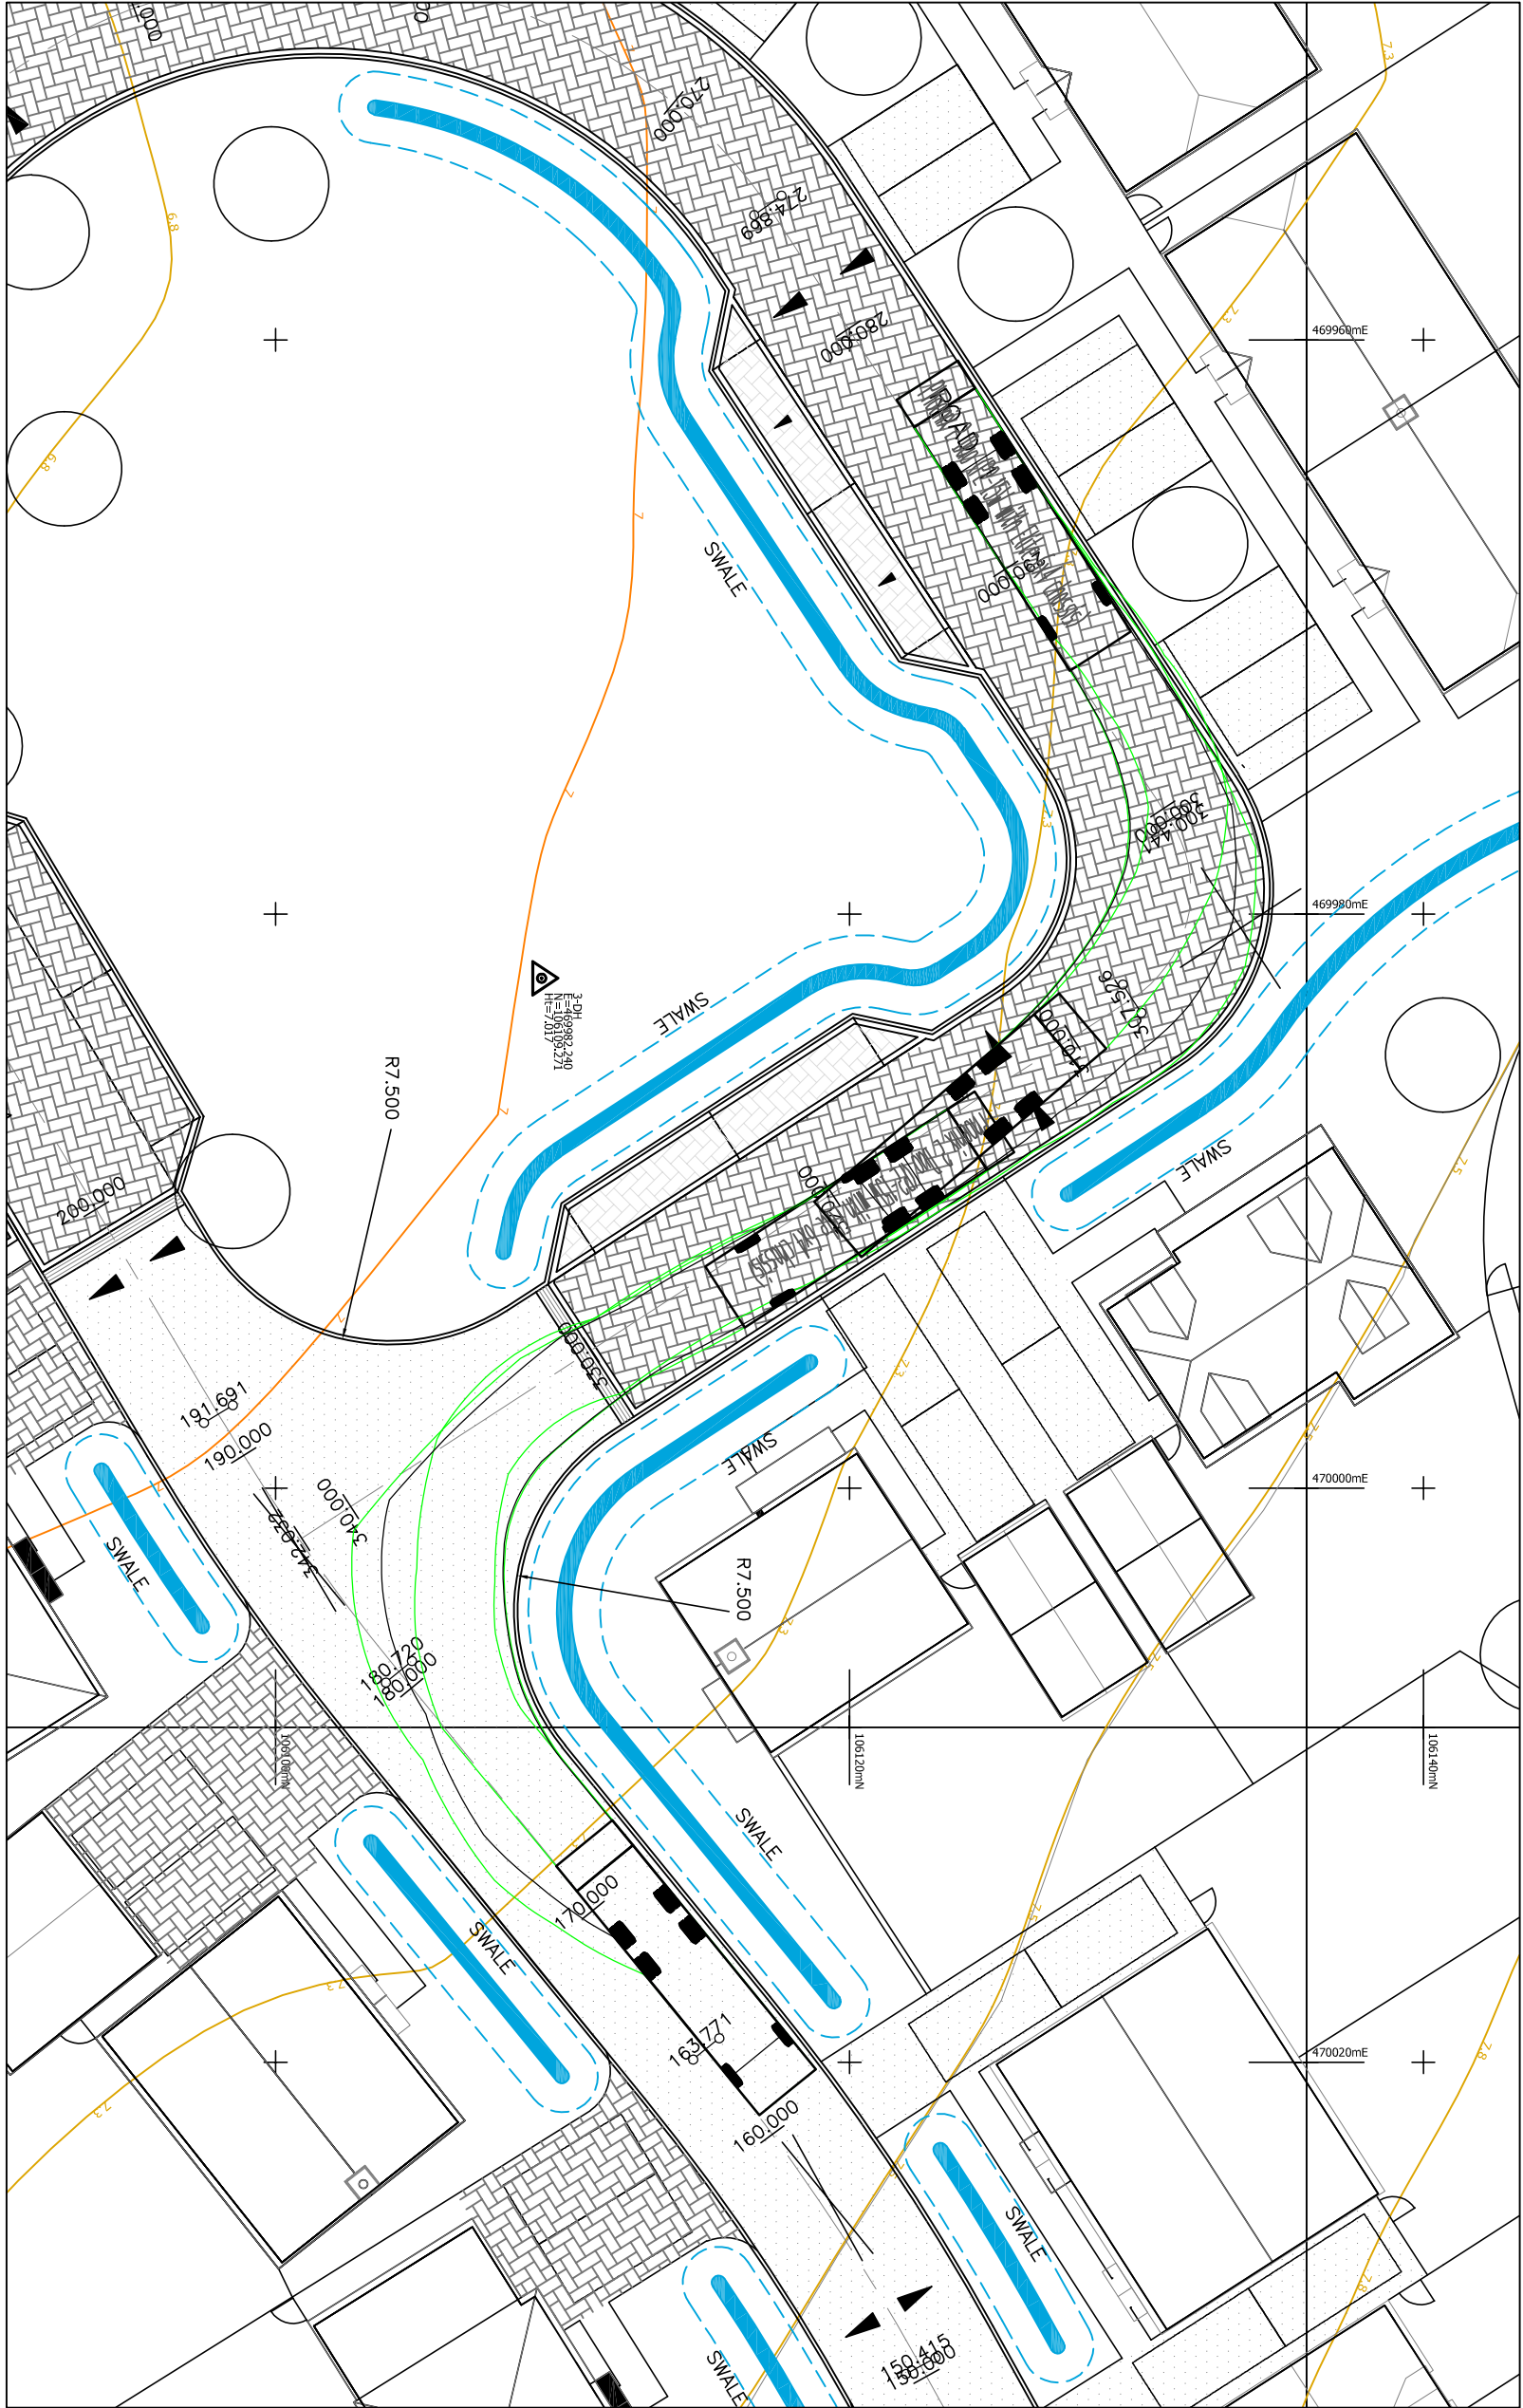

ROAD 1 SPEED CONTROL BEND
& JUNCTION TRACKING
Scale 1:250

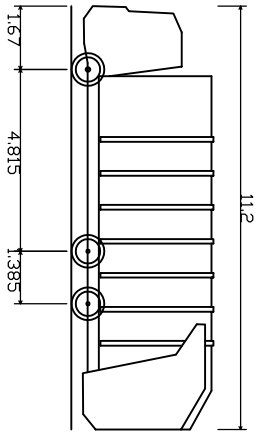

Phoenix 2 Duo (P2-15W with Elite 6x4 chassis)
Overall Length 11.200m
Overall Width 4.800m
Min Body Ground Clearance 0.304m
Track Width 2.500m
Kerb to Kerb Turning Radius 9.500m

This drawing is the copyright of BARGATE & MJA CONSULTING ENGINEERS and may not be copied, altered or reproduced in any way without their permission.

REV. No.	DATE	DESCRIPTION	INITIALS
A	19.06.19	Junctions amended, tracking updated, drawing amended	KTG
Client			
BARGATE HOMES			
Project Manor Farm Bedhampton			
Title Refuse vehicle tracking layout			
Scale 1:500@A1		Date Mar'19	Drawing No. 5992:JP90
Checked		Drawn KTG	Rev A

PRELIMINARY FOR PLANNING ONLY

MJA CONSULTING ENGINEERS

Civil & Structural Engineers
Ipsium Court, 24 The Quadrant,
Abingdon Science Park,
Oxon, OX14 3YS
Tel: 01235 555173
Fax: 01235 552226