



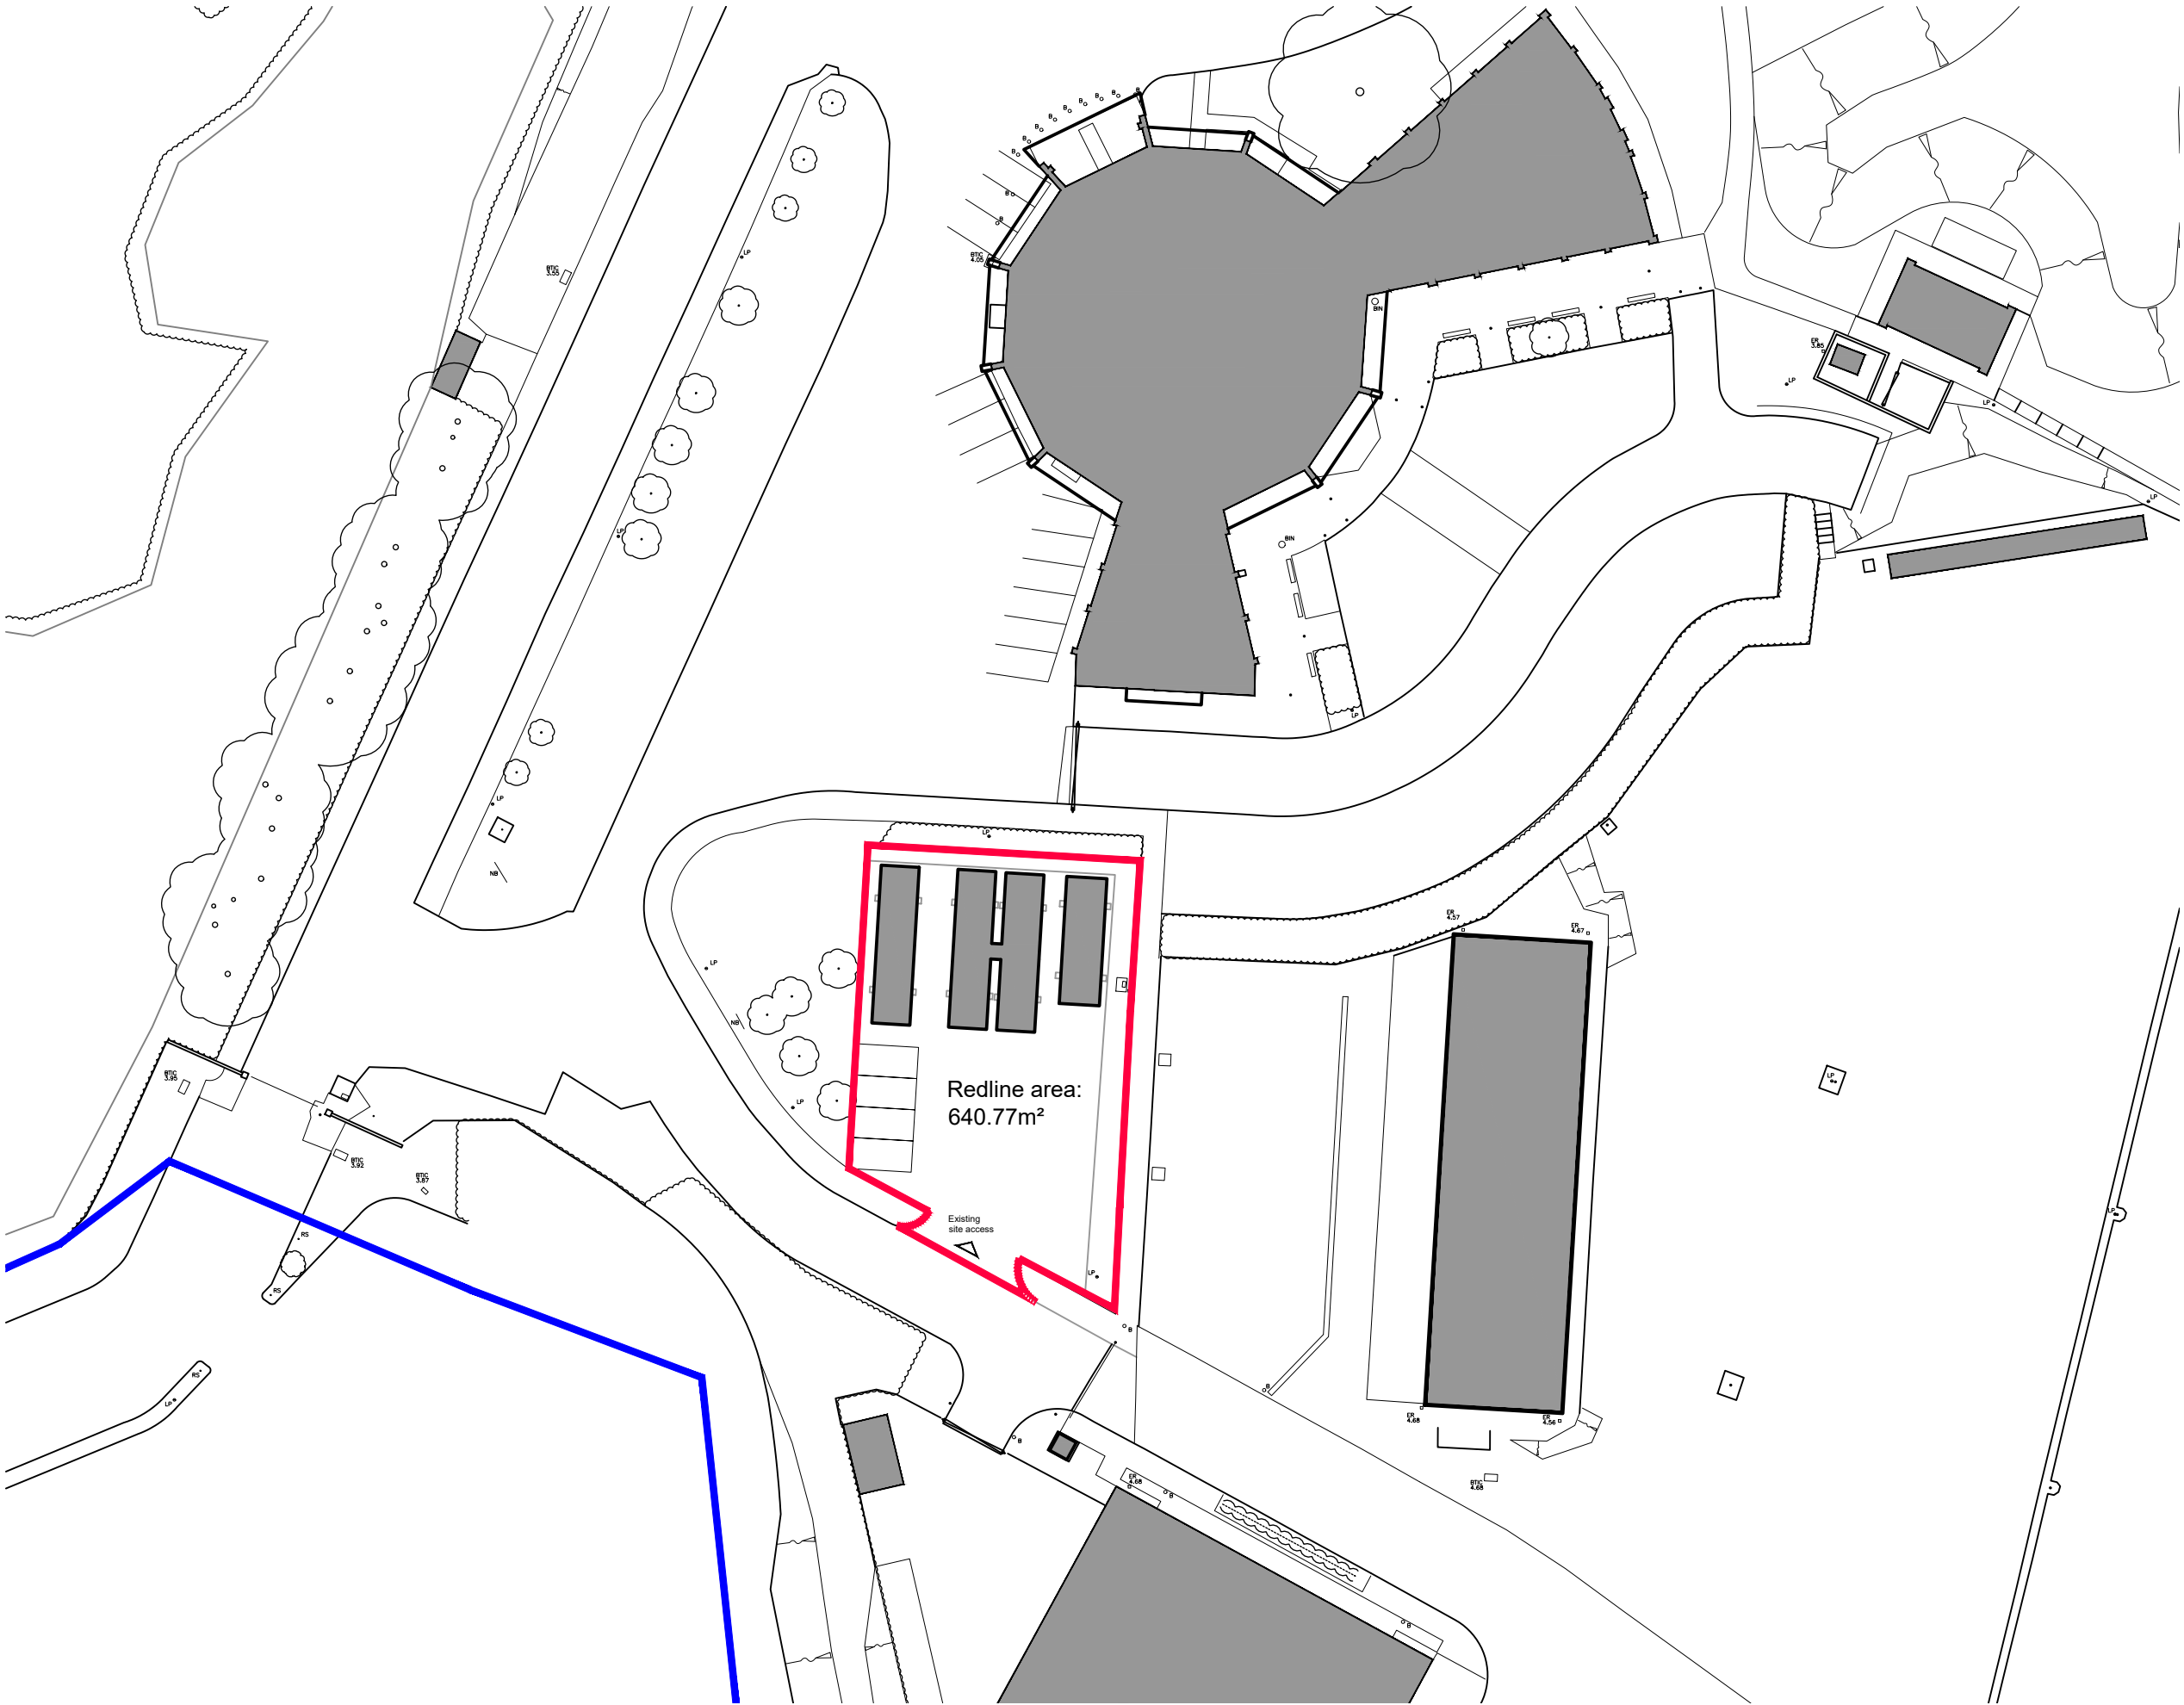

site block plan

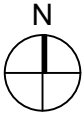

scale 1:500



Do not scale this drawing except for planning application purposes
All dimensions must be verified on site prior to construction
This drawing is copyright of Cover Storey Architects LLP

REV	DESCRIPTION	BY	CHK	DATE

Cover Storey
Architects

Cover Storey Architects LLP The Studio, 18 St Georges Avenue, Havant PO9 2RX
Tel. 02392 006266 info@coverstorey.co.uk www.coverstorey.co.uk

Project name: Northney Marina Temporary Accommodation	Drawing name: Site Block Plan	Scale @ A3 1:500	Drawn / Checked: JAH / DJS	Date: AUG 2019	Status: PRELIMINARY	Project no: 19009	Drawing no: P110	Revision: -
--	----------------------------------	---------------------	-------------------------------	-------------------	------------------------	----------------------	---------------------	----------------