


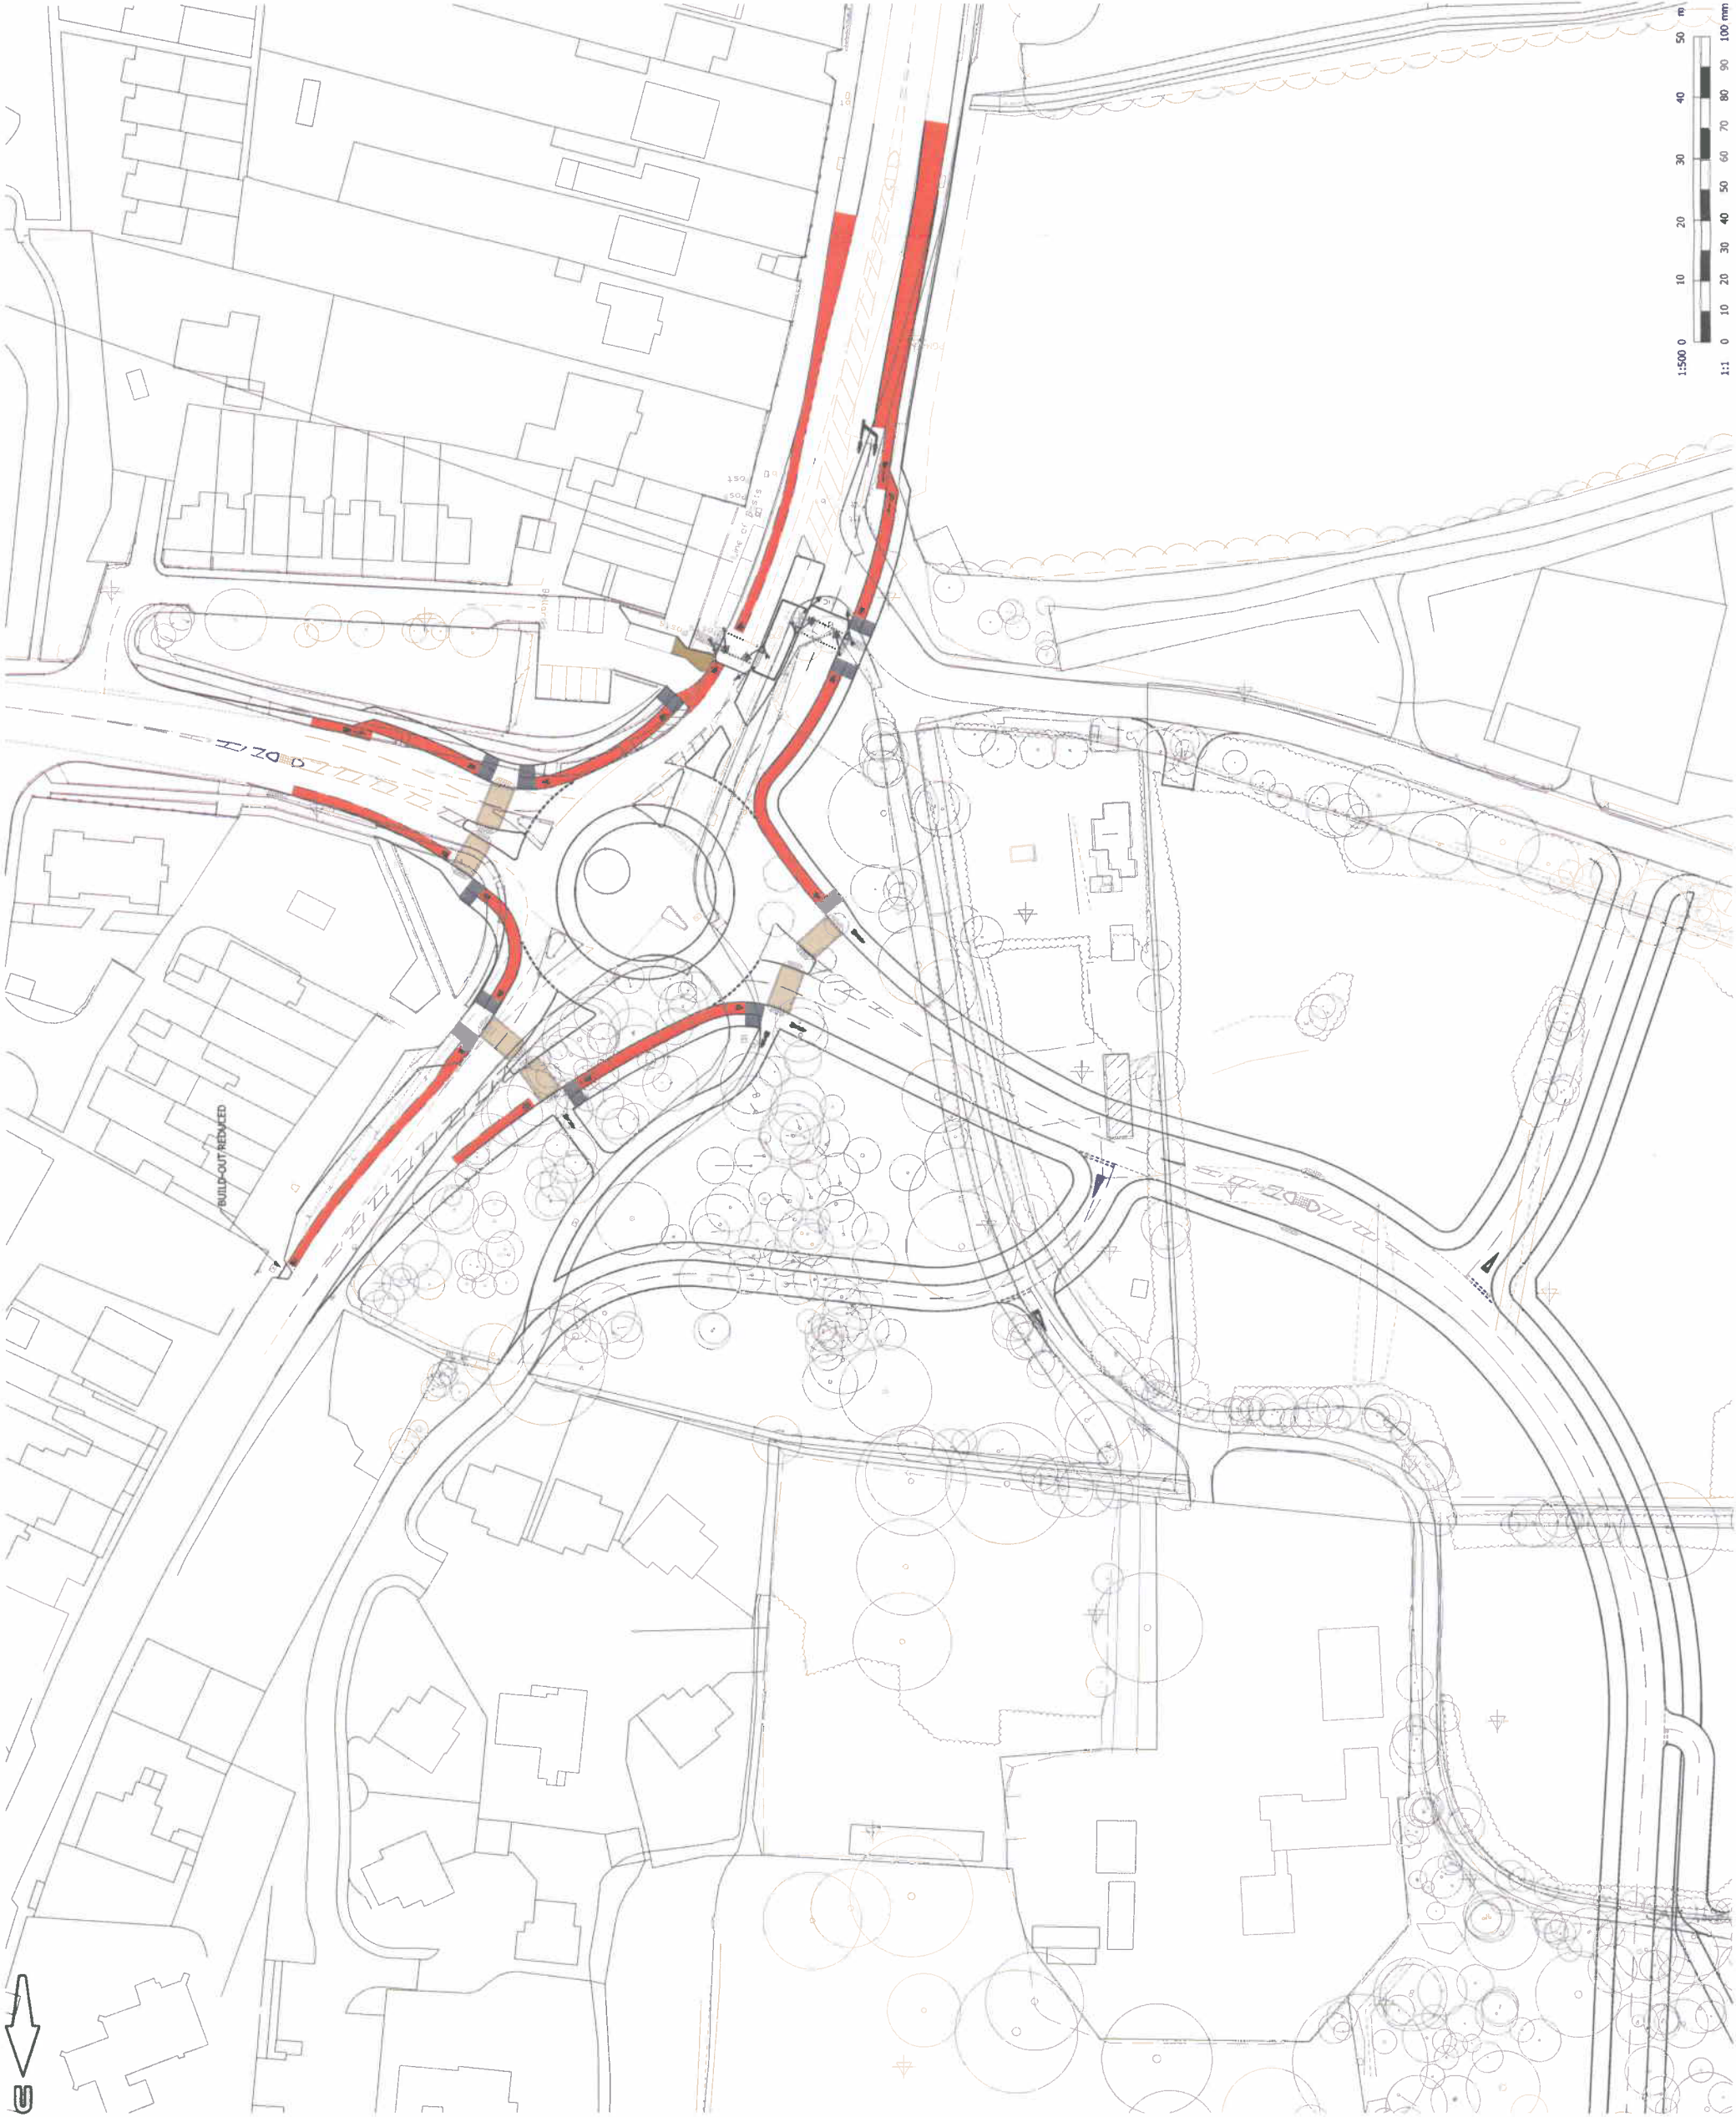

© Mayer Brown Limited Copyright. The drawings, information and data recorded in this document ("this information") is the property of Mayer Brown. This document and the information are solely for the use of the person or persons to whom it is addressed and may not be reproduced, stored in a retrieval system, or transmitted in any form or by any means, electronic, mechanical, photocopying, recording, or by any information storage and retrieval system, without the prior written permission of Mayer Brown. Mayer Brown makes no representation, undertaking, warranty, or acceptance of responsibility to any third party who may use or rely upon this document or the information.

A1 ORIGINAL

DO NOT SCALE FROM THIS DRAWING - USE FIGURED DIMENSIONS ONLY
VERIFY ALL DIMENSIONS ON SITE EXCEPT FOR PLANNING PURPOSES

© Crown copyright, all rights reserved, 2009. Licence number 010031673

Notes:

1. This plan is produced as a concept and not all design details are shown.
2. This plan is produced on an Ordnance Survey background, with surveyed tree positions. The full topographic survey is omitted for reasons of clarity. Trees are to the topographic survey and as such do not align precisely with the Ordnance Survey.

KEY:

- CYCLE LANE (OR BUS & CYCLE LANE)
- CARRIAGEWAY COLOUR TREATMENT
- PLANNED LAND

PR06	Bus priority removed. (PW)	KC	22/10/10
PR05	Bus gates removed. Cycleways added.	PAS	26/08/10
PR04	Bus gate options added. (H)	PAS	18/08/10
PR03	Crossing points amended, hatching removed, over-run area added. (H)	KC	23/07/10
PR02	Amendments to turning head and car park exit. (PW)	PAS	18/06/10
PR01	Preliminary issue. (H)	PAS	DRAFT

rev.	amendment	checked	date
------	-----------	---------	------

PRELIMINARY
MAY FOR CONSULTATION



m3
mayer brown

Mayer Brown Limited, Lion House
Orchard Road, Woking, Surrey GU22 8AR
Telephone 01483 750 368 For 01483 750 437
info@mbm.co.uk www.mayerbrown.co.uk

Client: **grainger plc**

Project: **NEWLANDS WATERLOOVILLE**

Scale: **1:500** Drawn by: **HJ** Checked by: **PAS**

Date: **MAY 2010** CAD file: **GTWVMB2_GA0903_PR06**

Title: **SOUTHERN ACCESS GENERAL ARRANGEMENT ROUNDABOUT**

Drawing number: **GTWVMB2/GA/0903** Rev: **PR06**

