
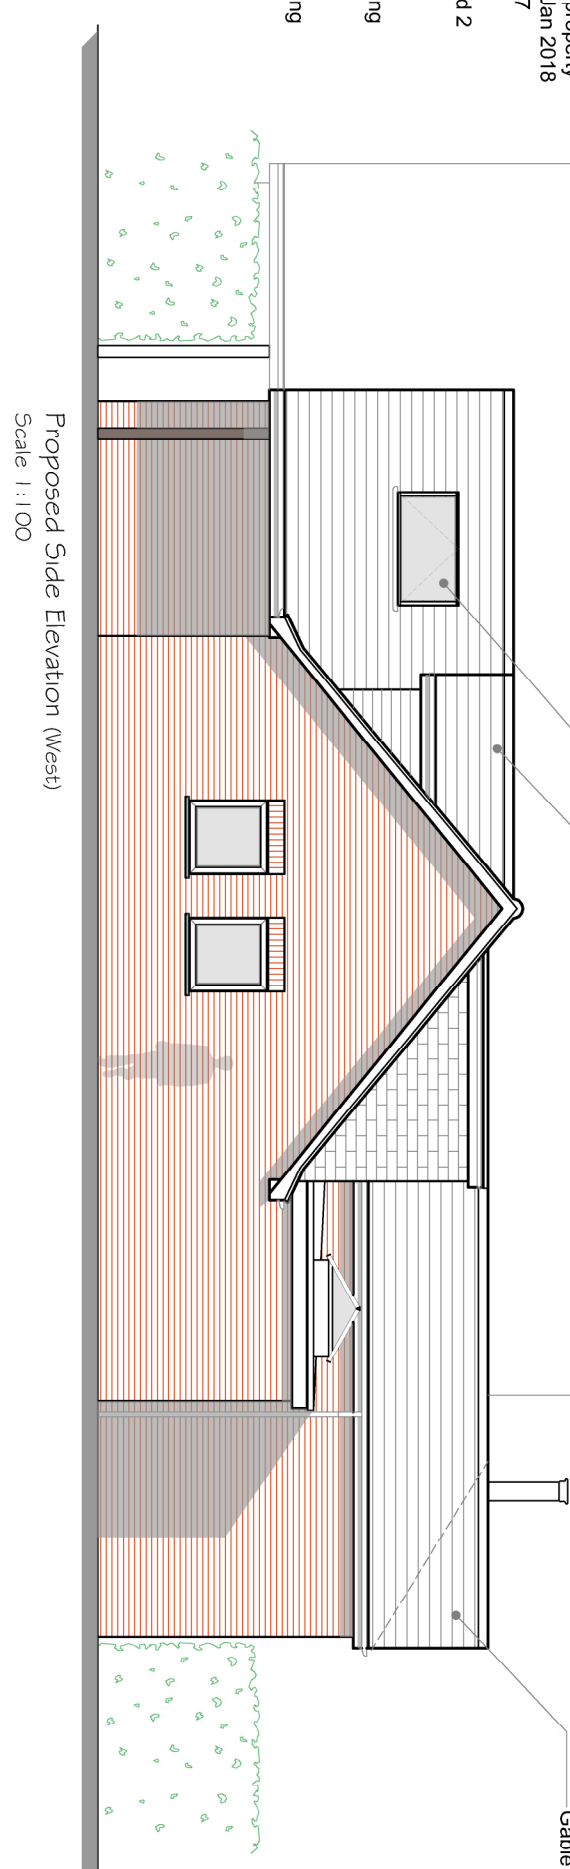
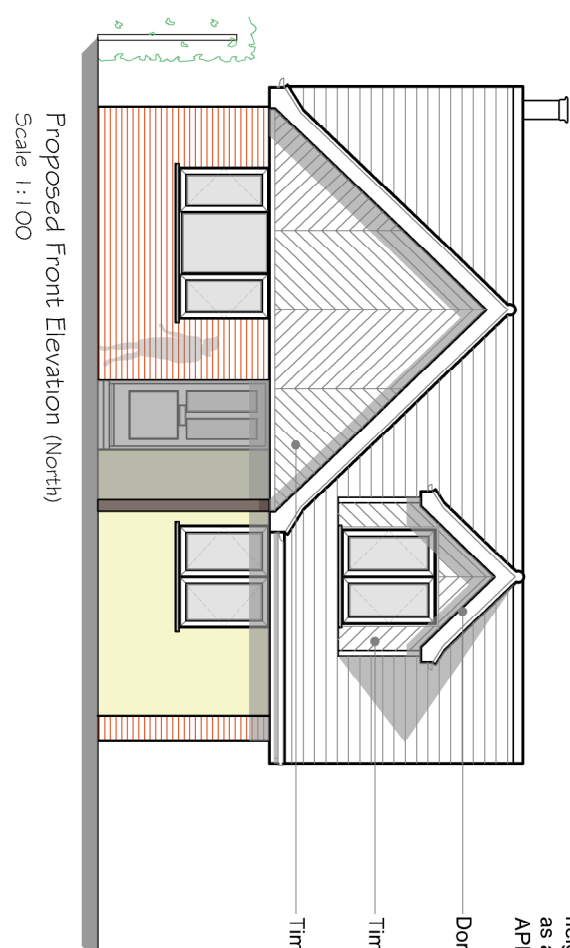
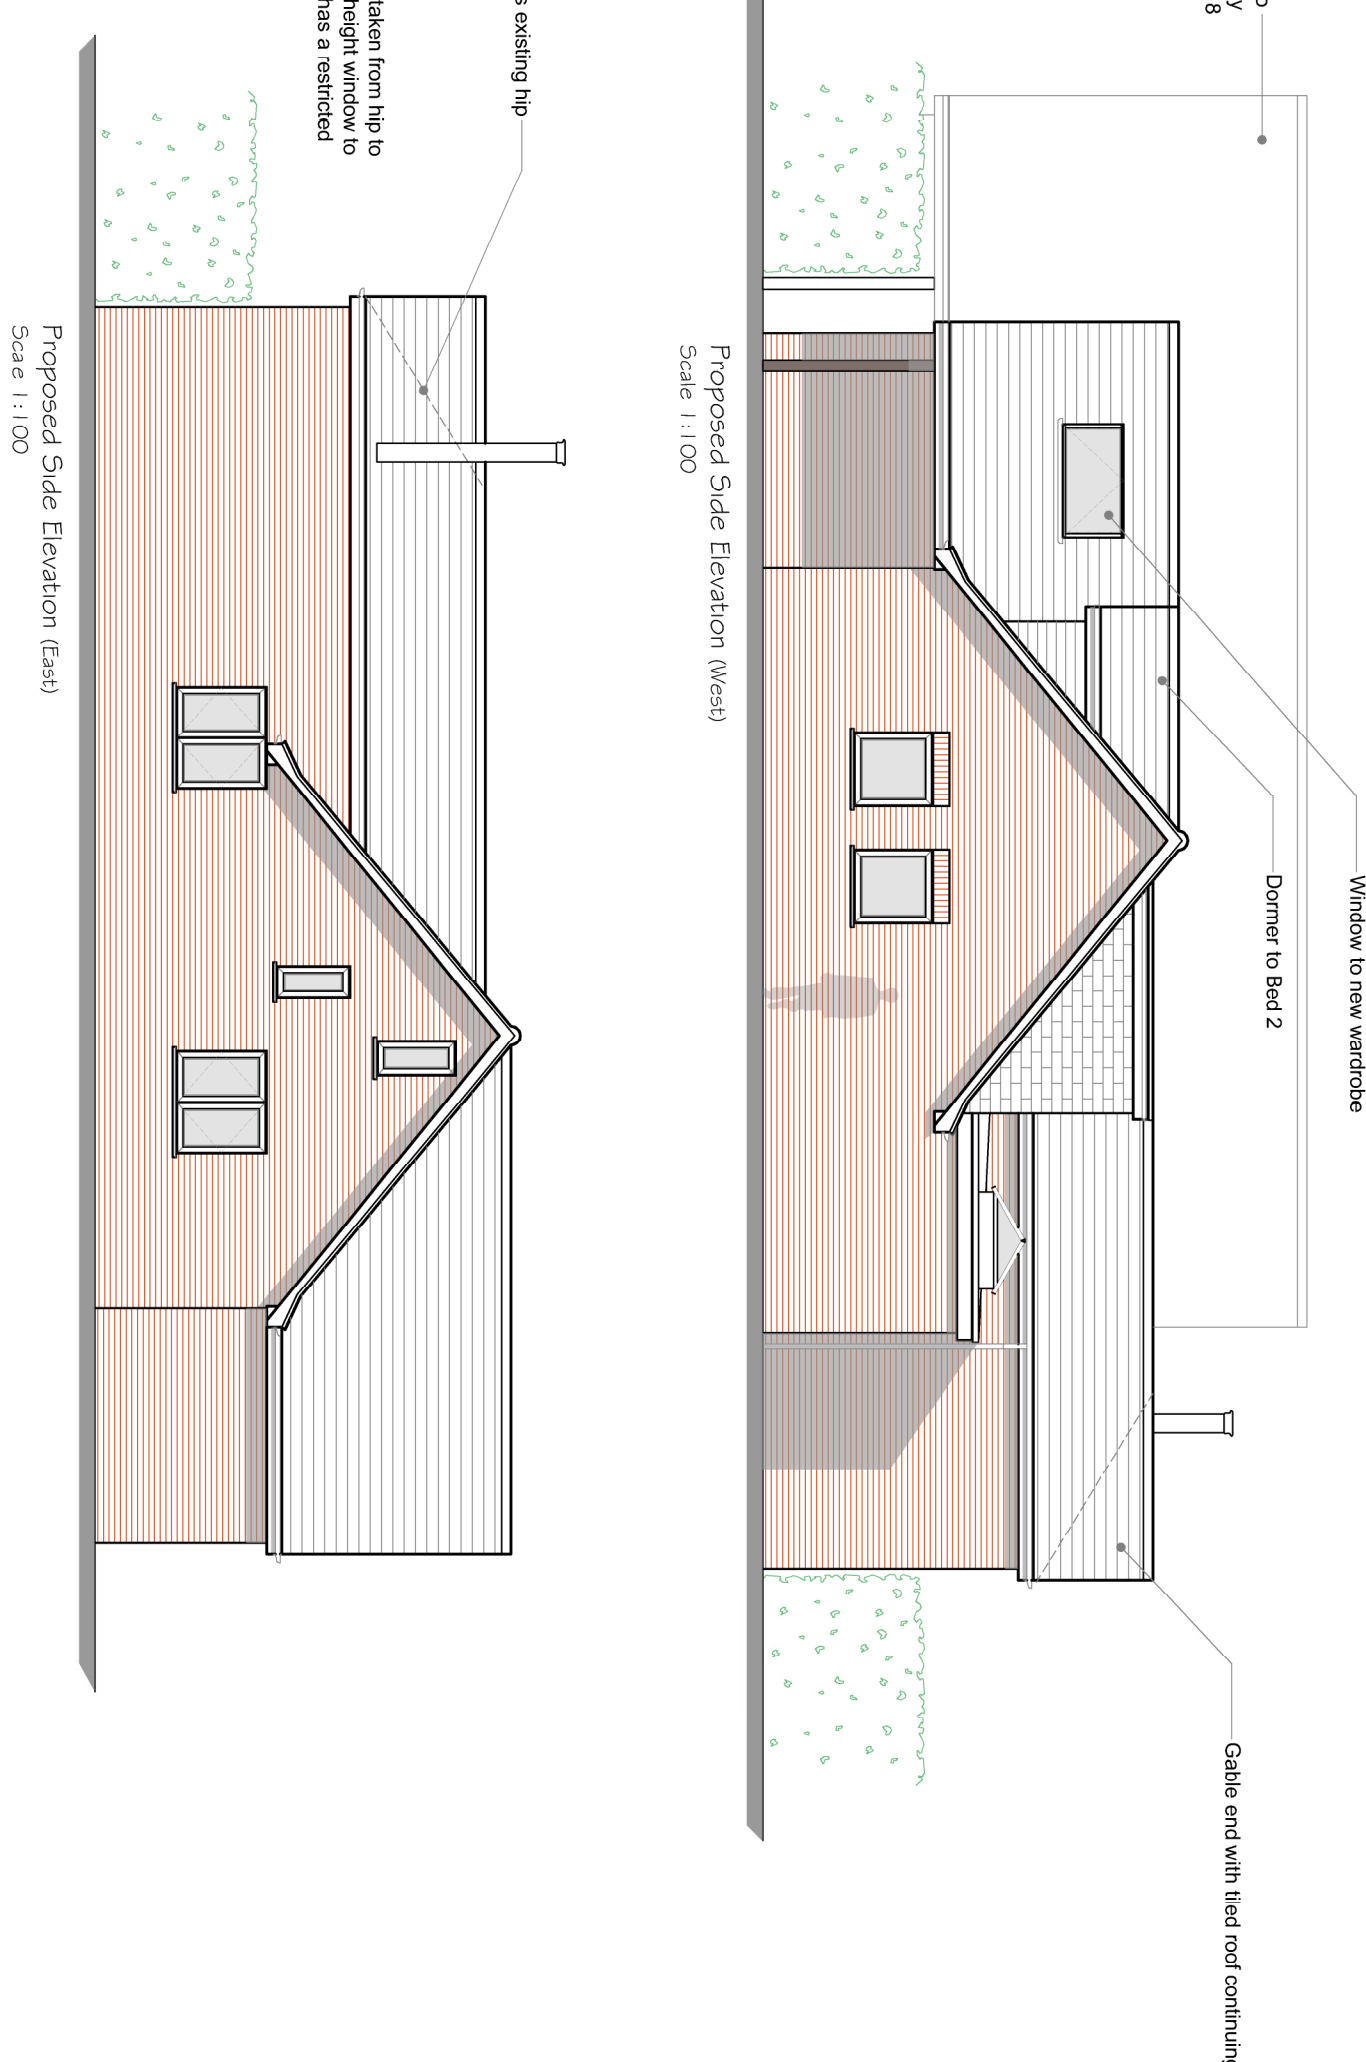
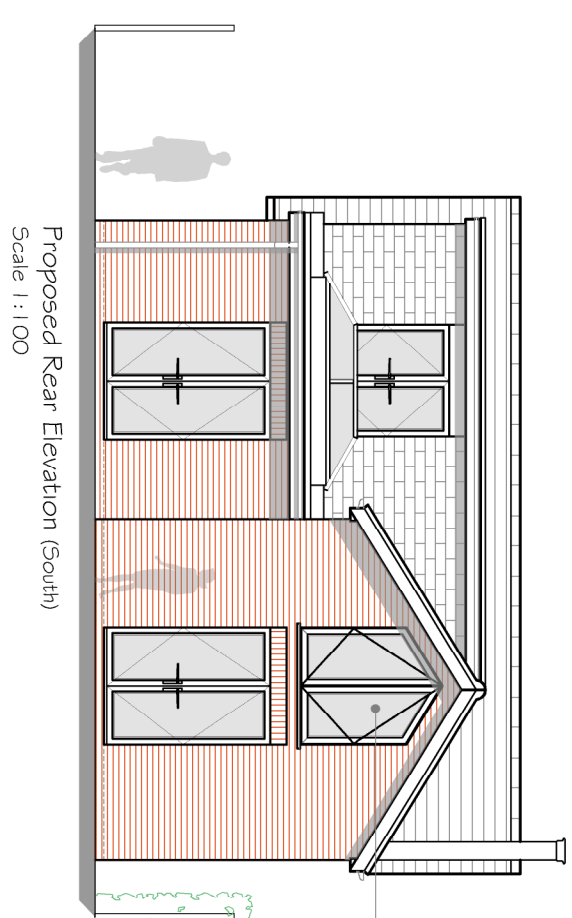
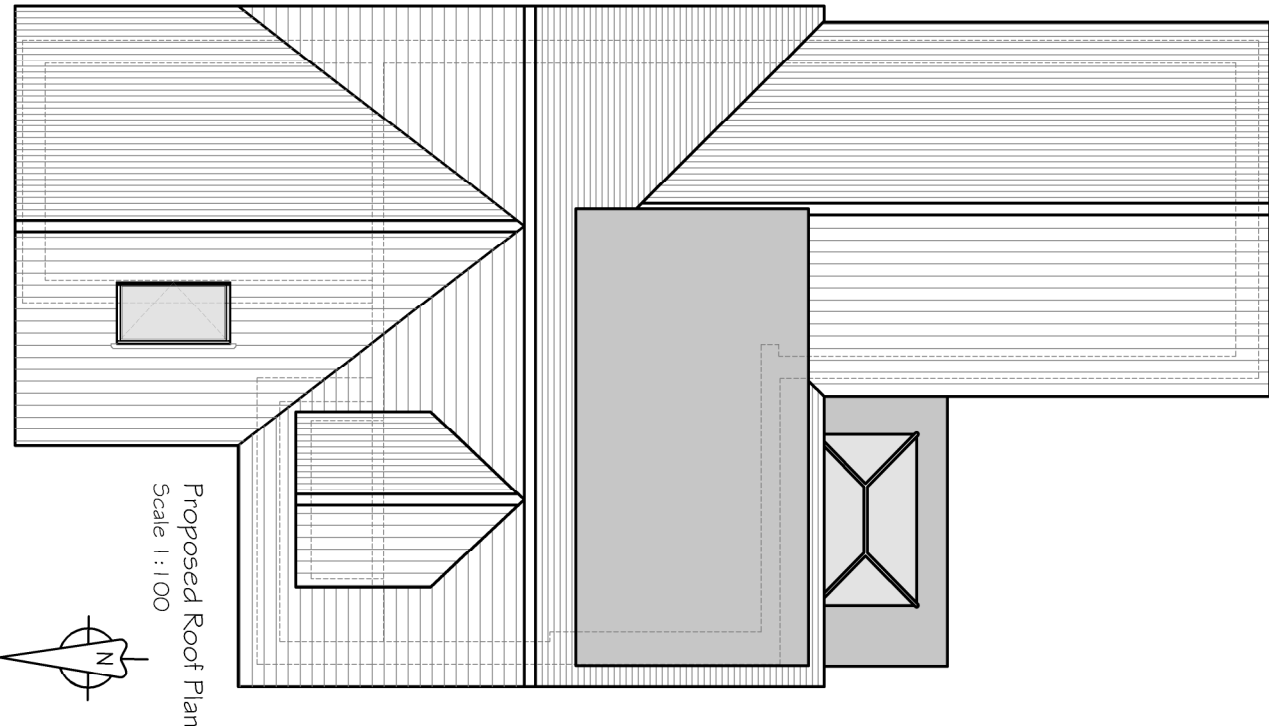
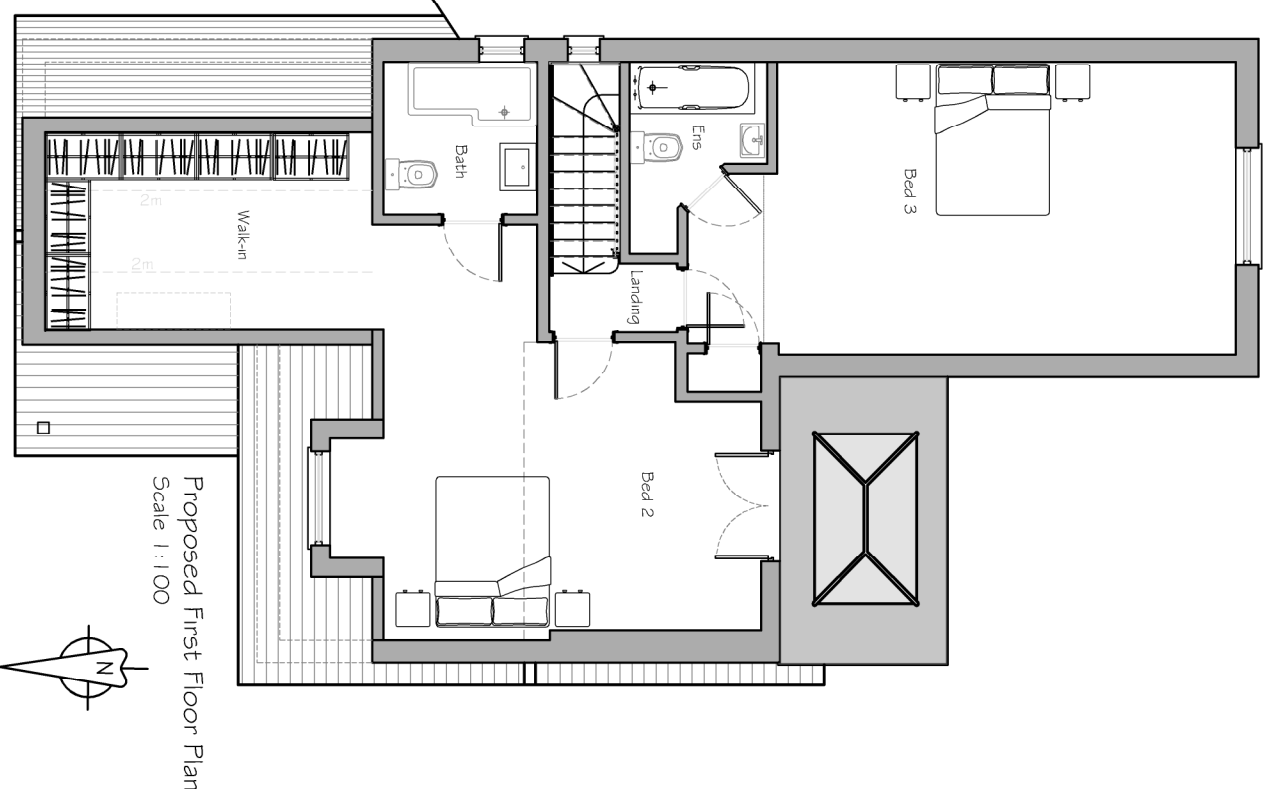
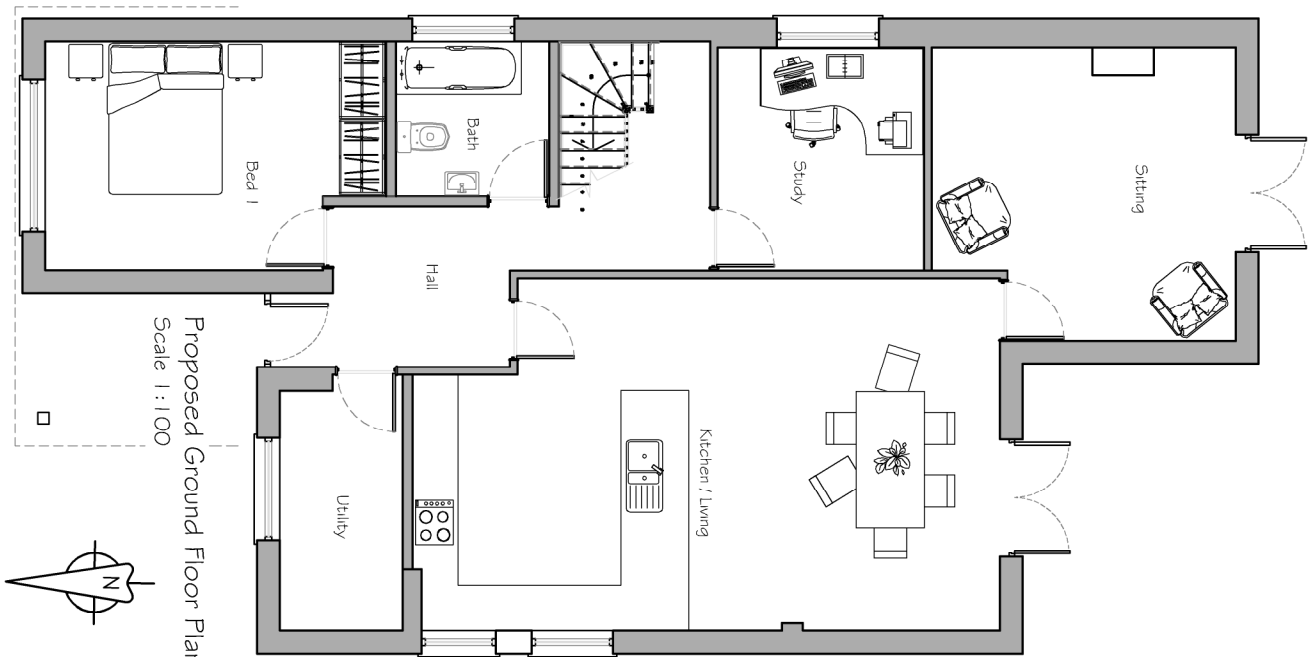
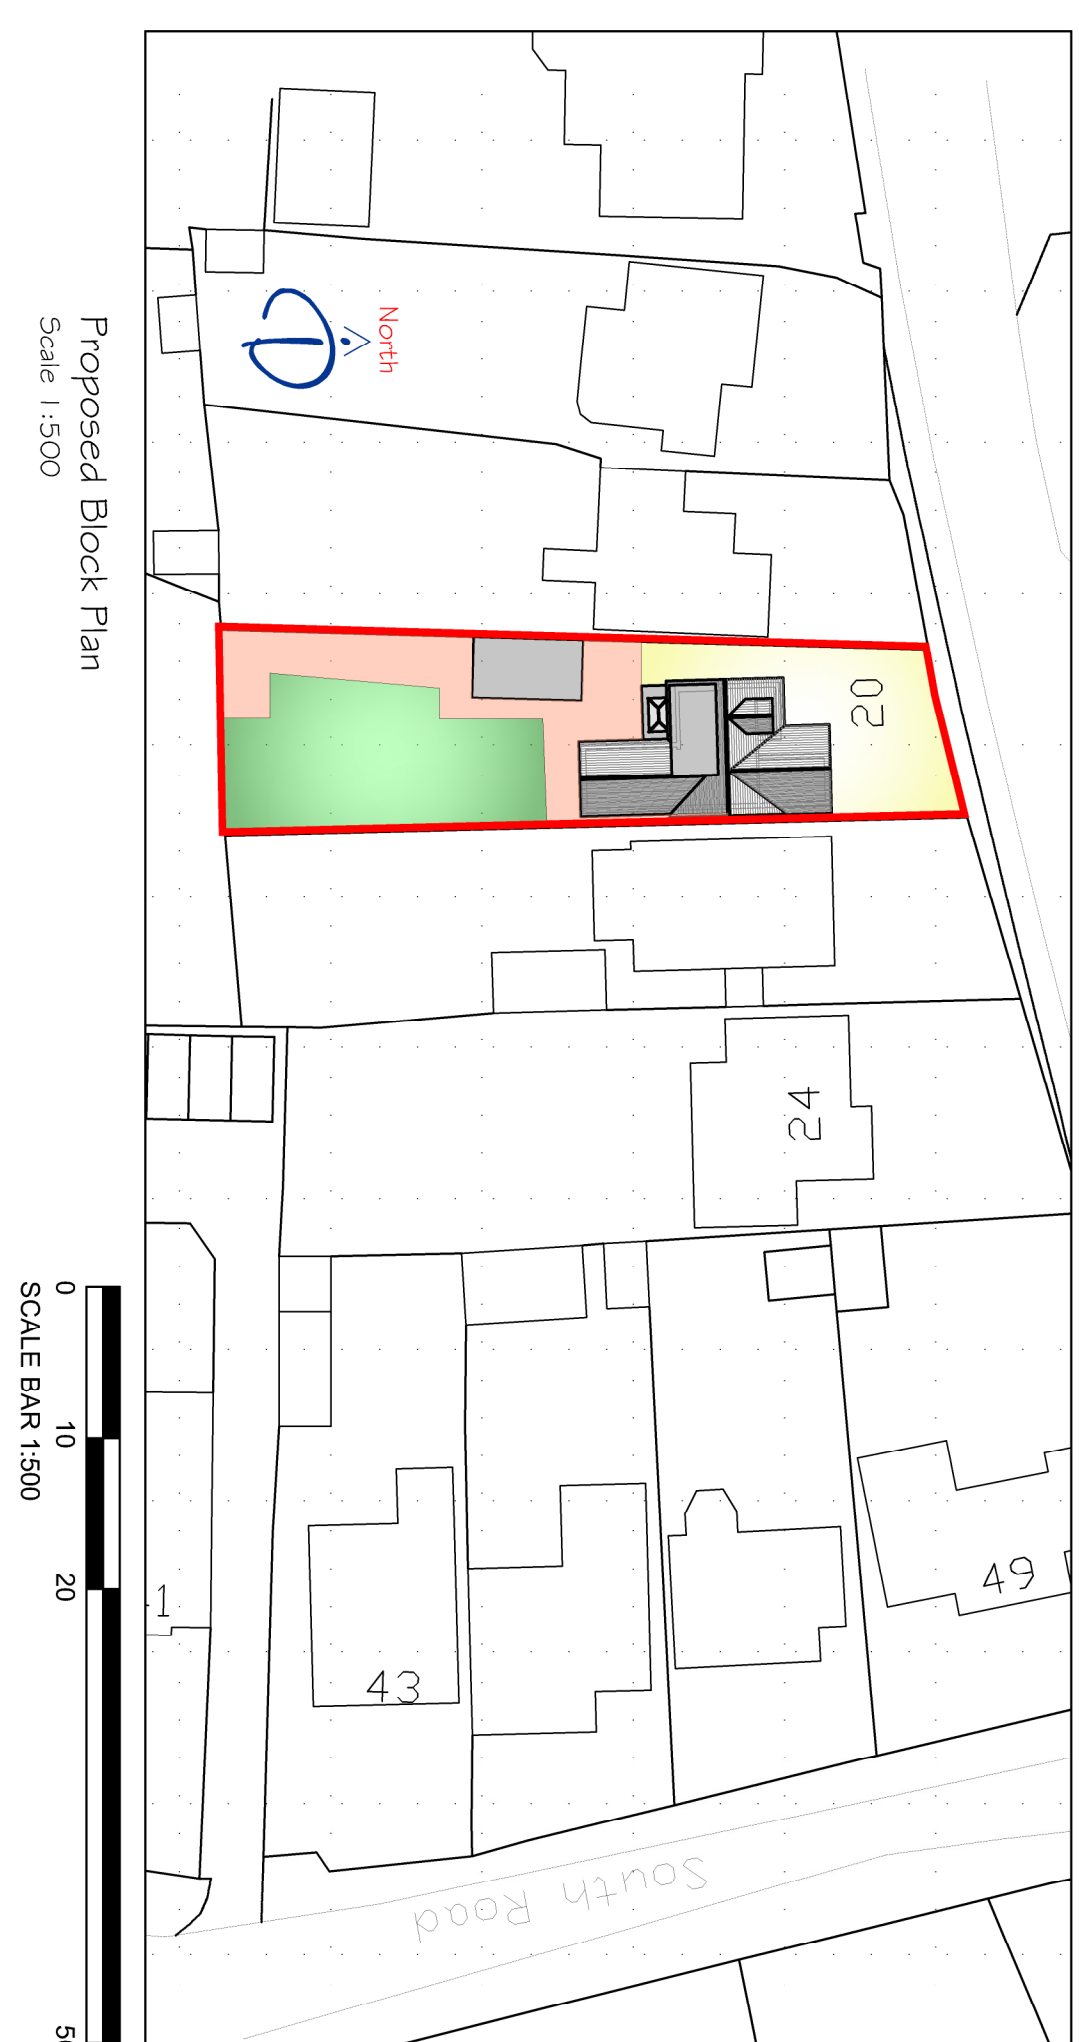
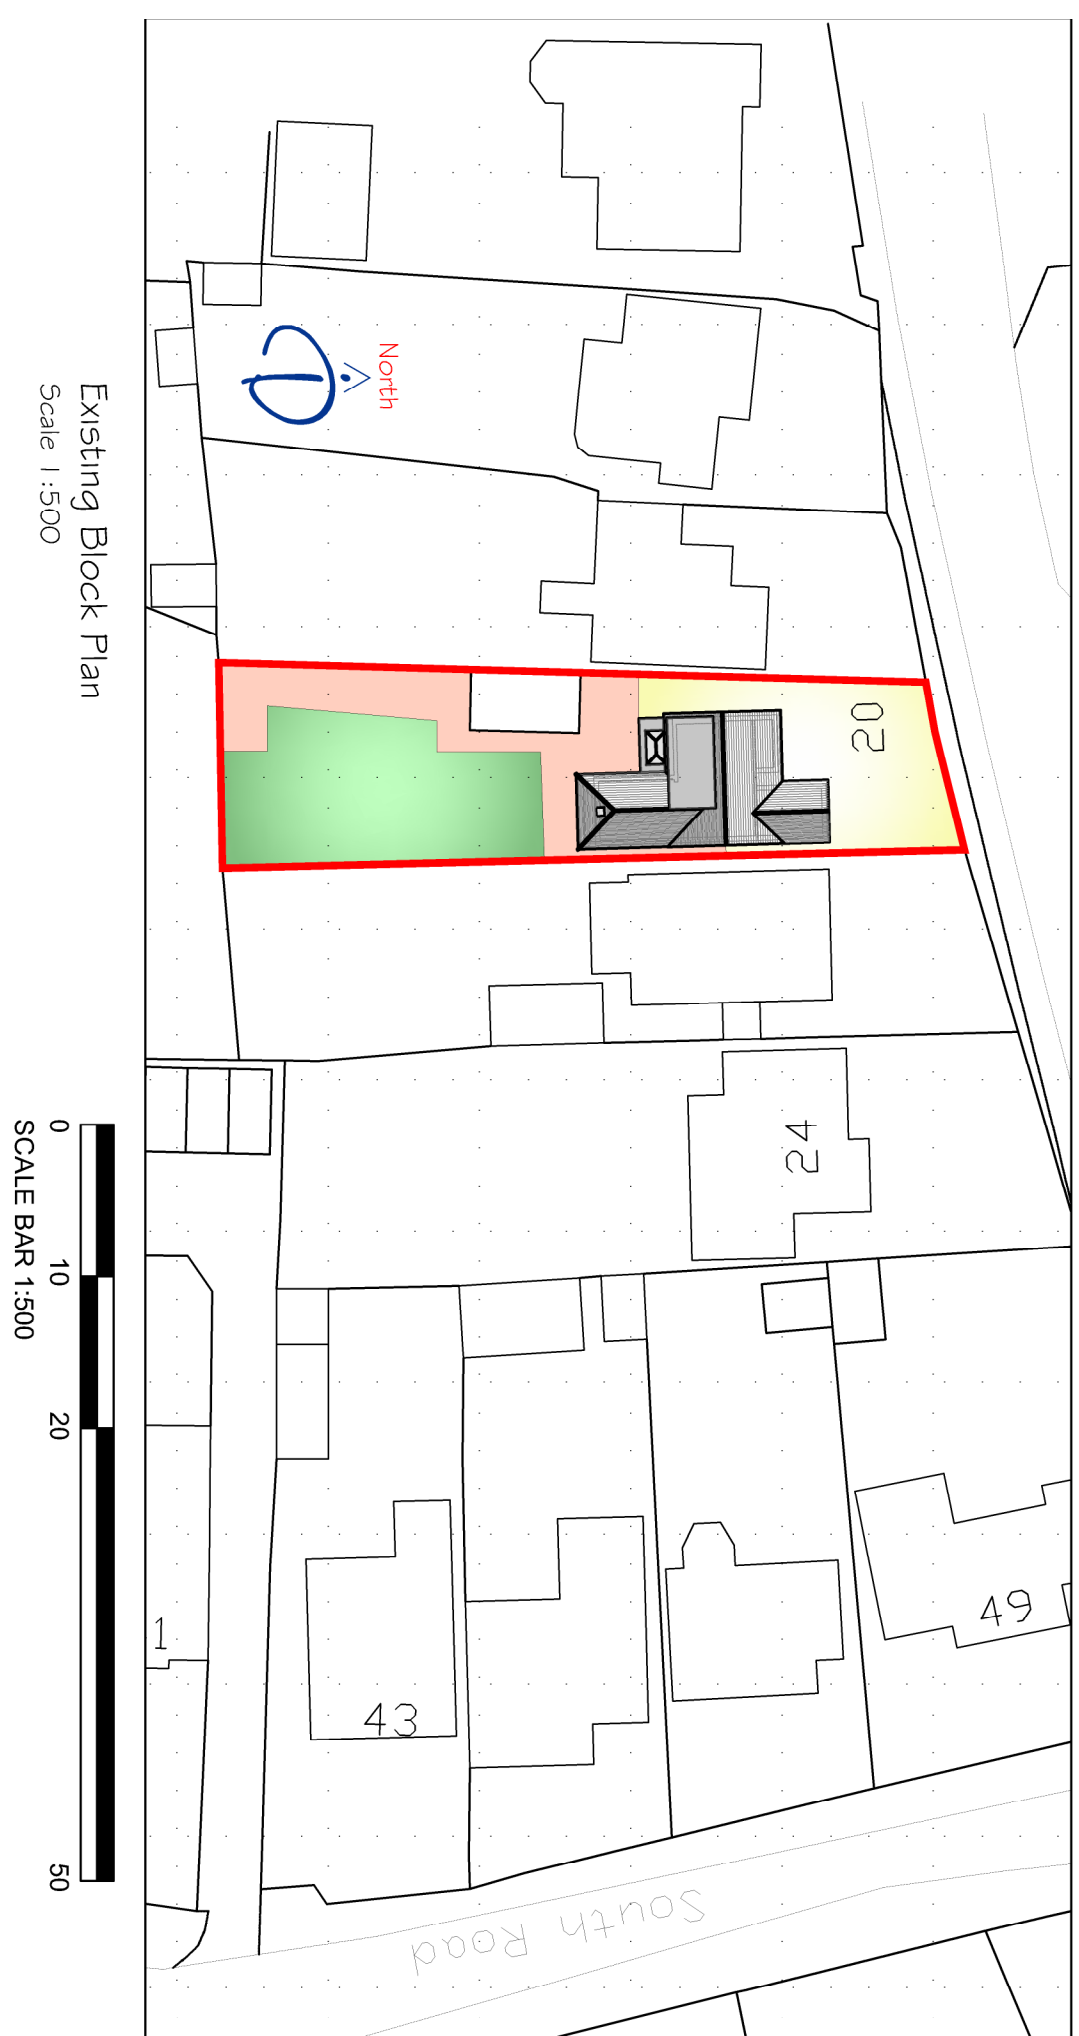
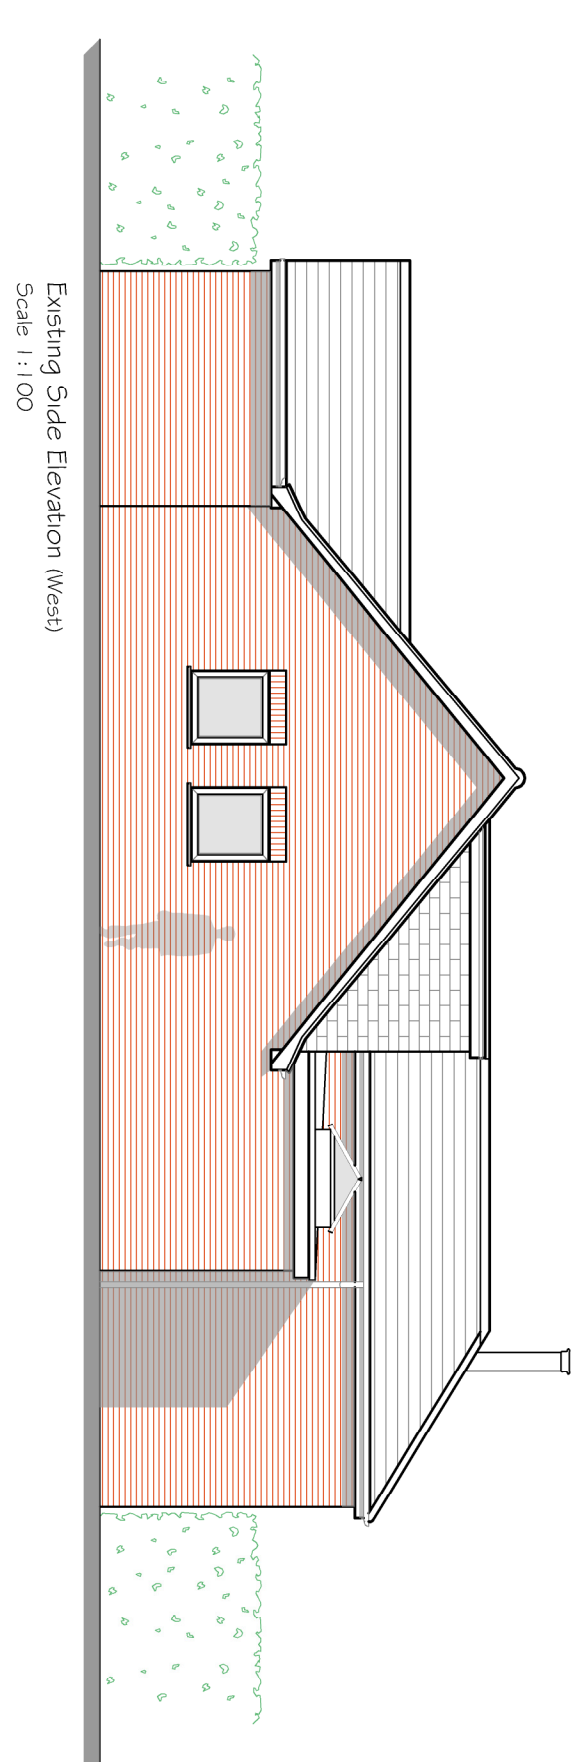
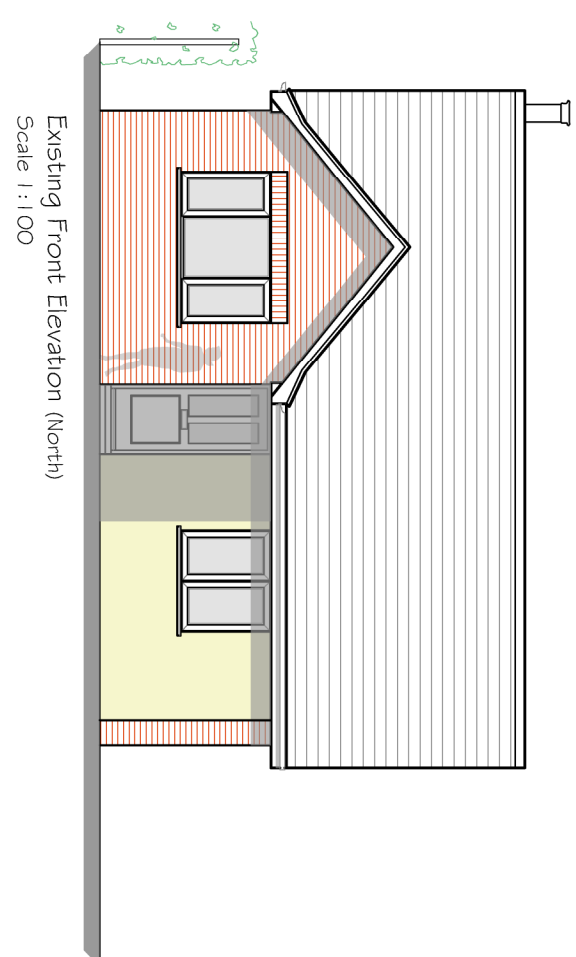
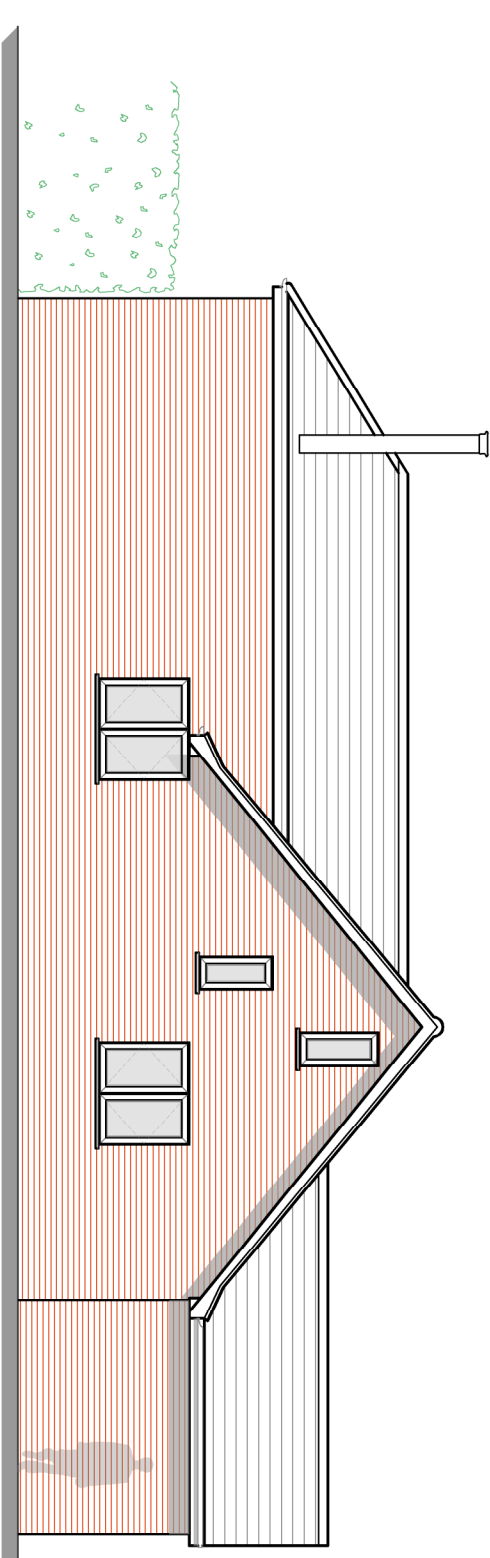
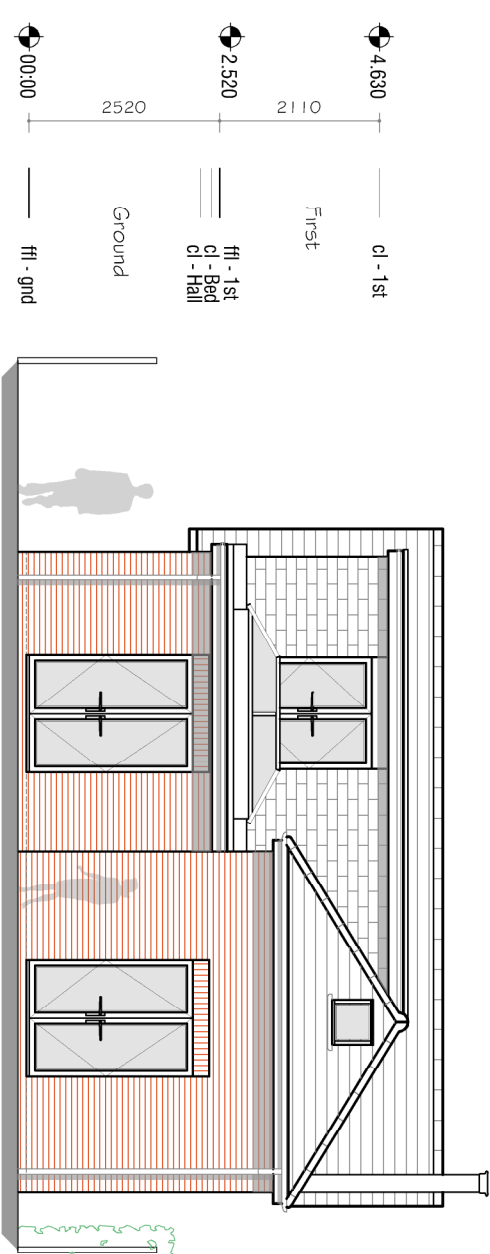
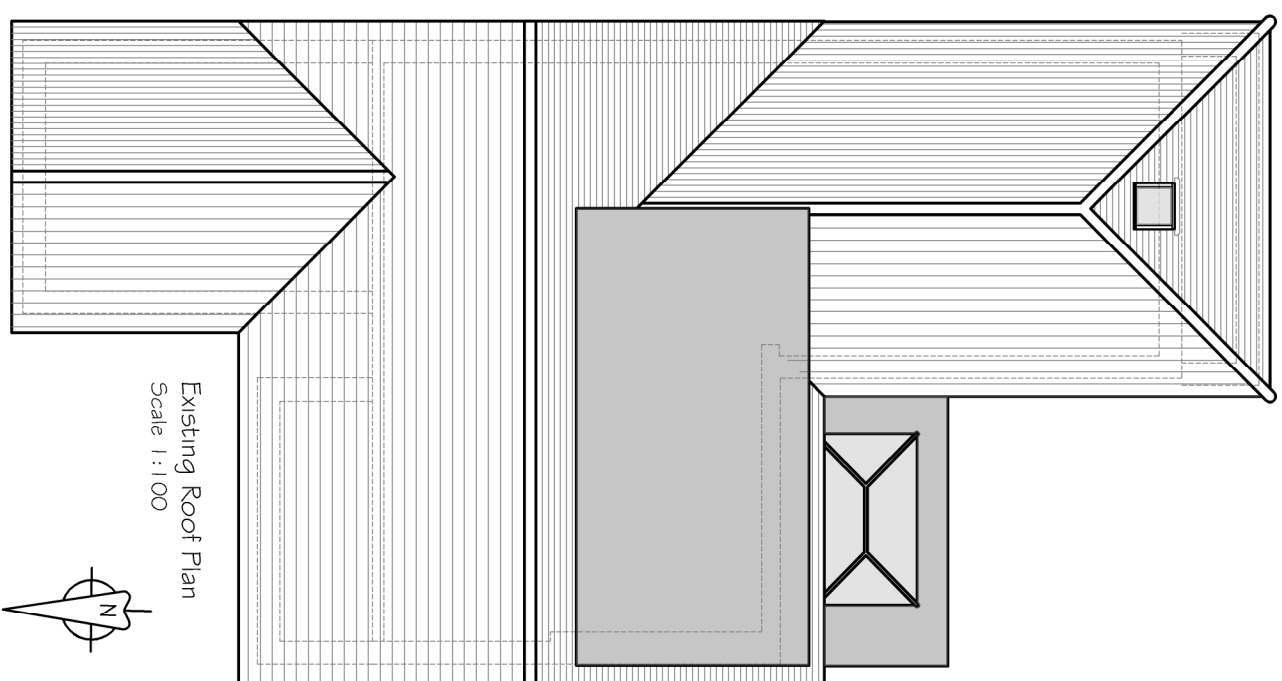
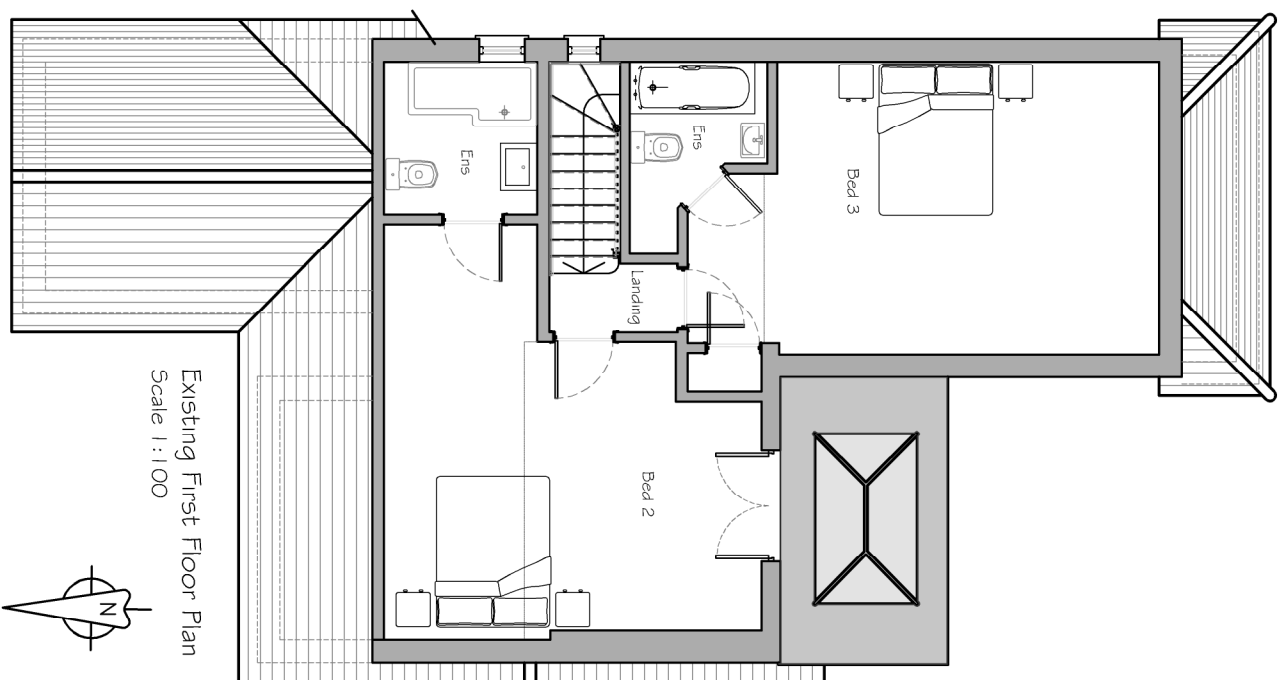


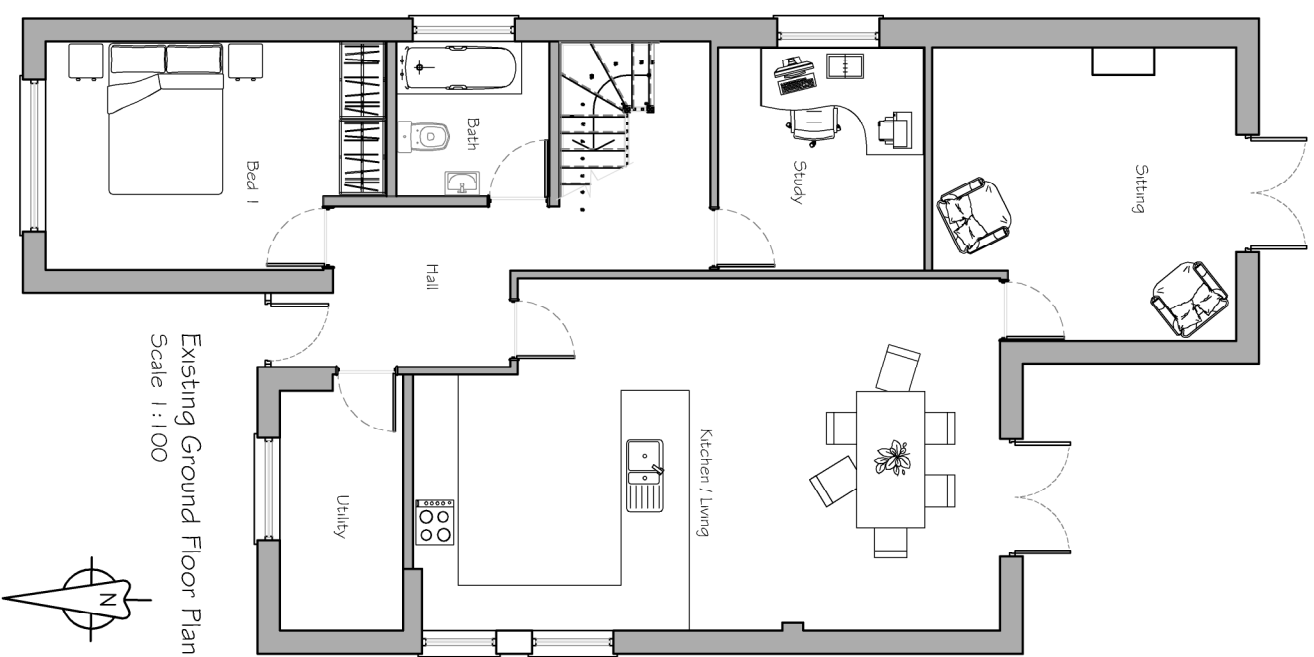

0 5 10 SCALE BAR 1:100			
A Window to existing first floor bedroom plan Rev Description 20.06.19 MD Date 20.06.19 MD Date		PLANNING	