


PROPOSED TWO STOREY ADDITION

PROPOSED GROUND FLOOR

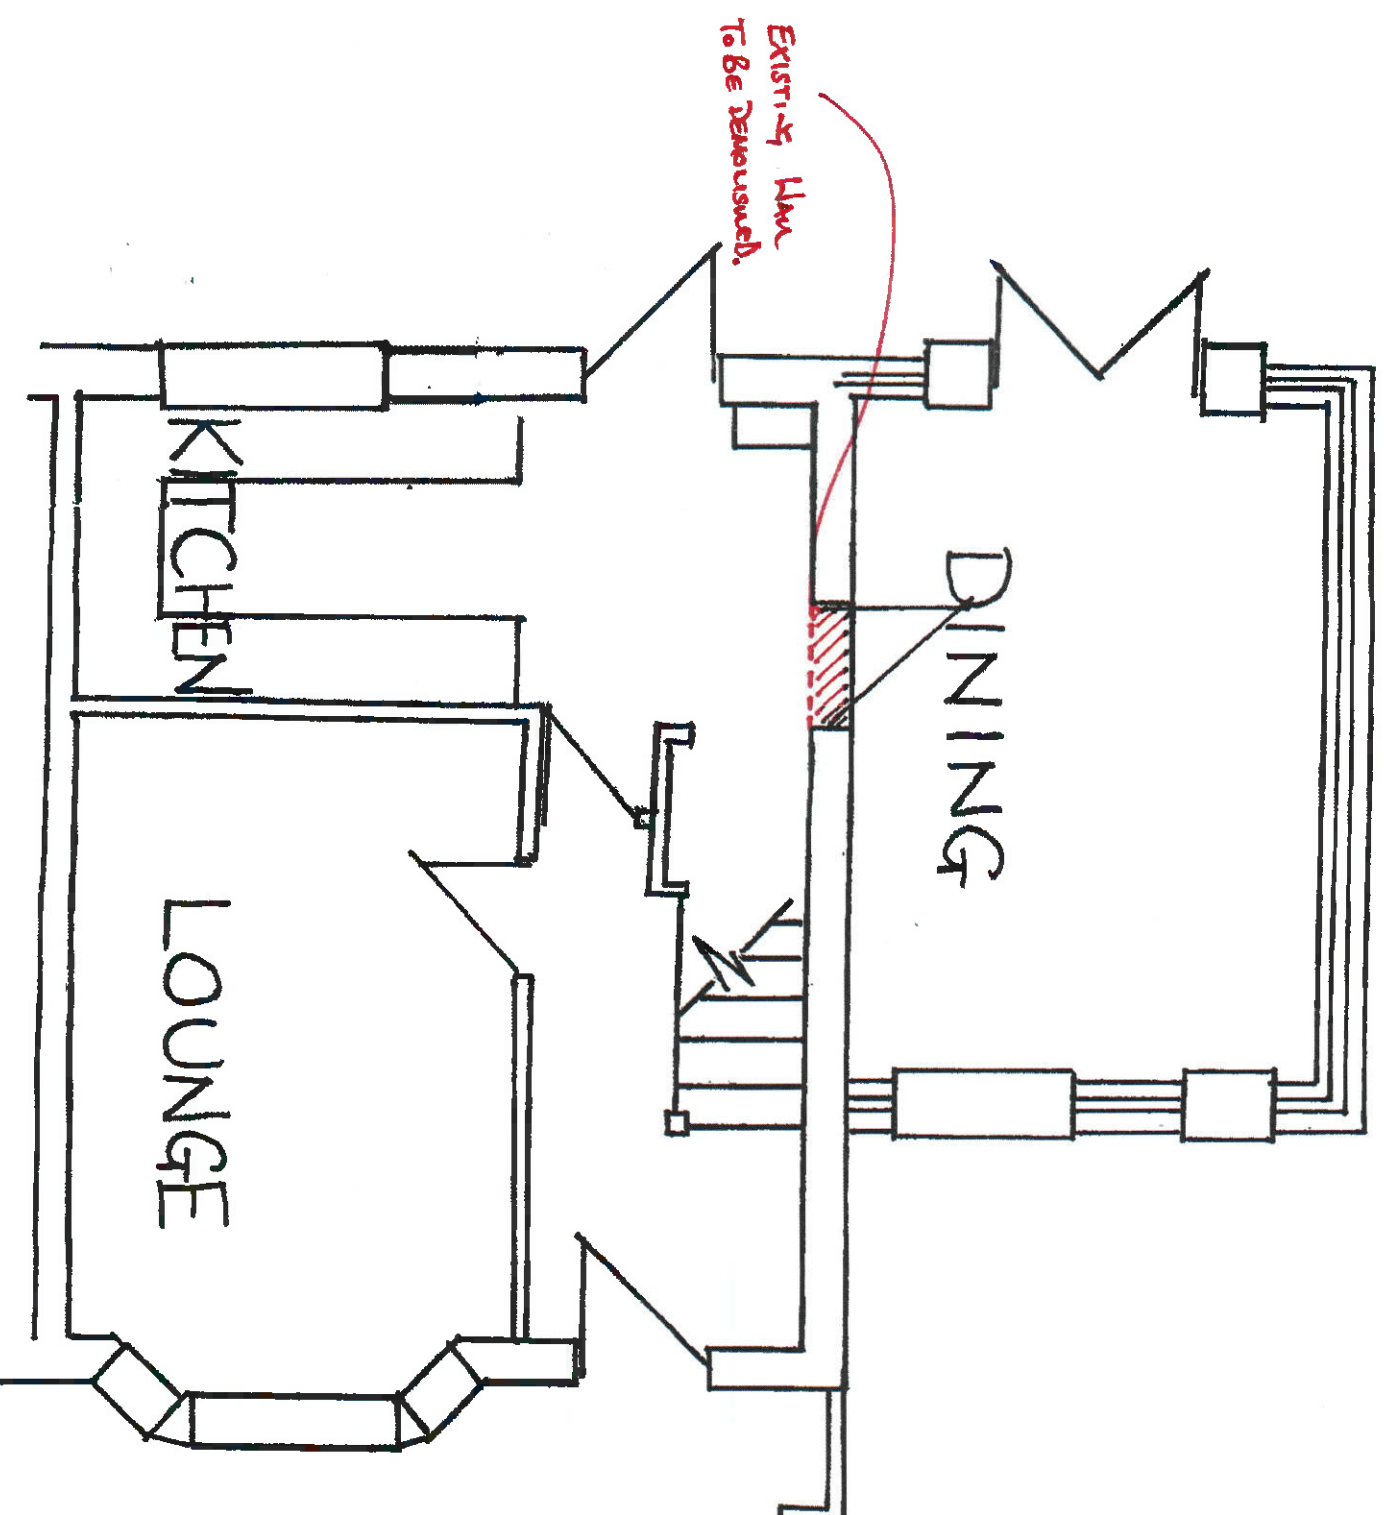

MR S ZEBEDEE
24 ST ALBANS
ROAD, HAVANT
DATE: APRIL '19
SCALE 1:50

Rev A.

0 1m 2m 3m.

SCALE BAR