


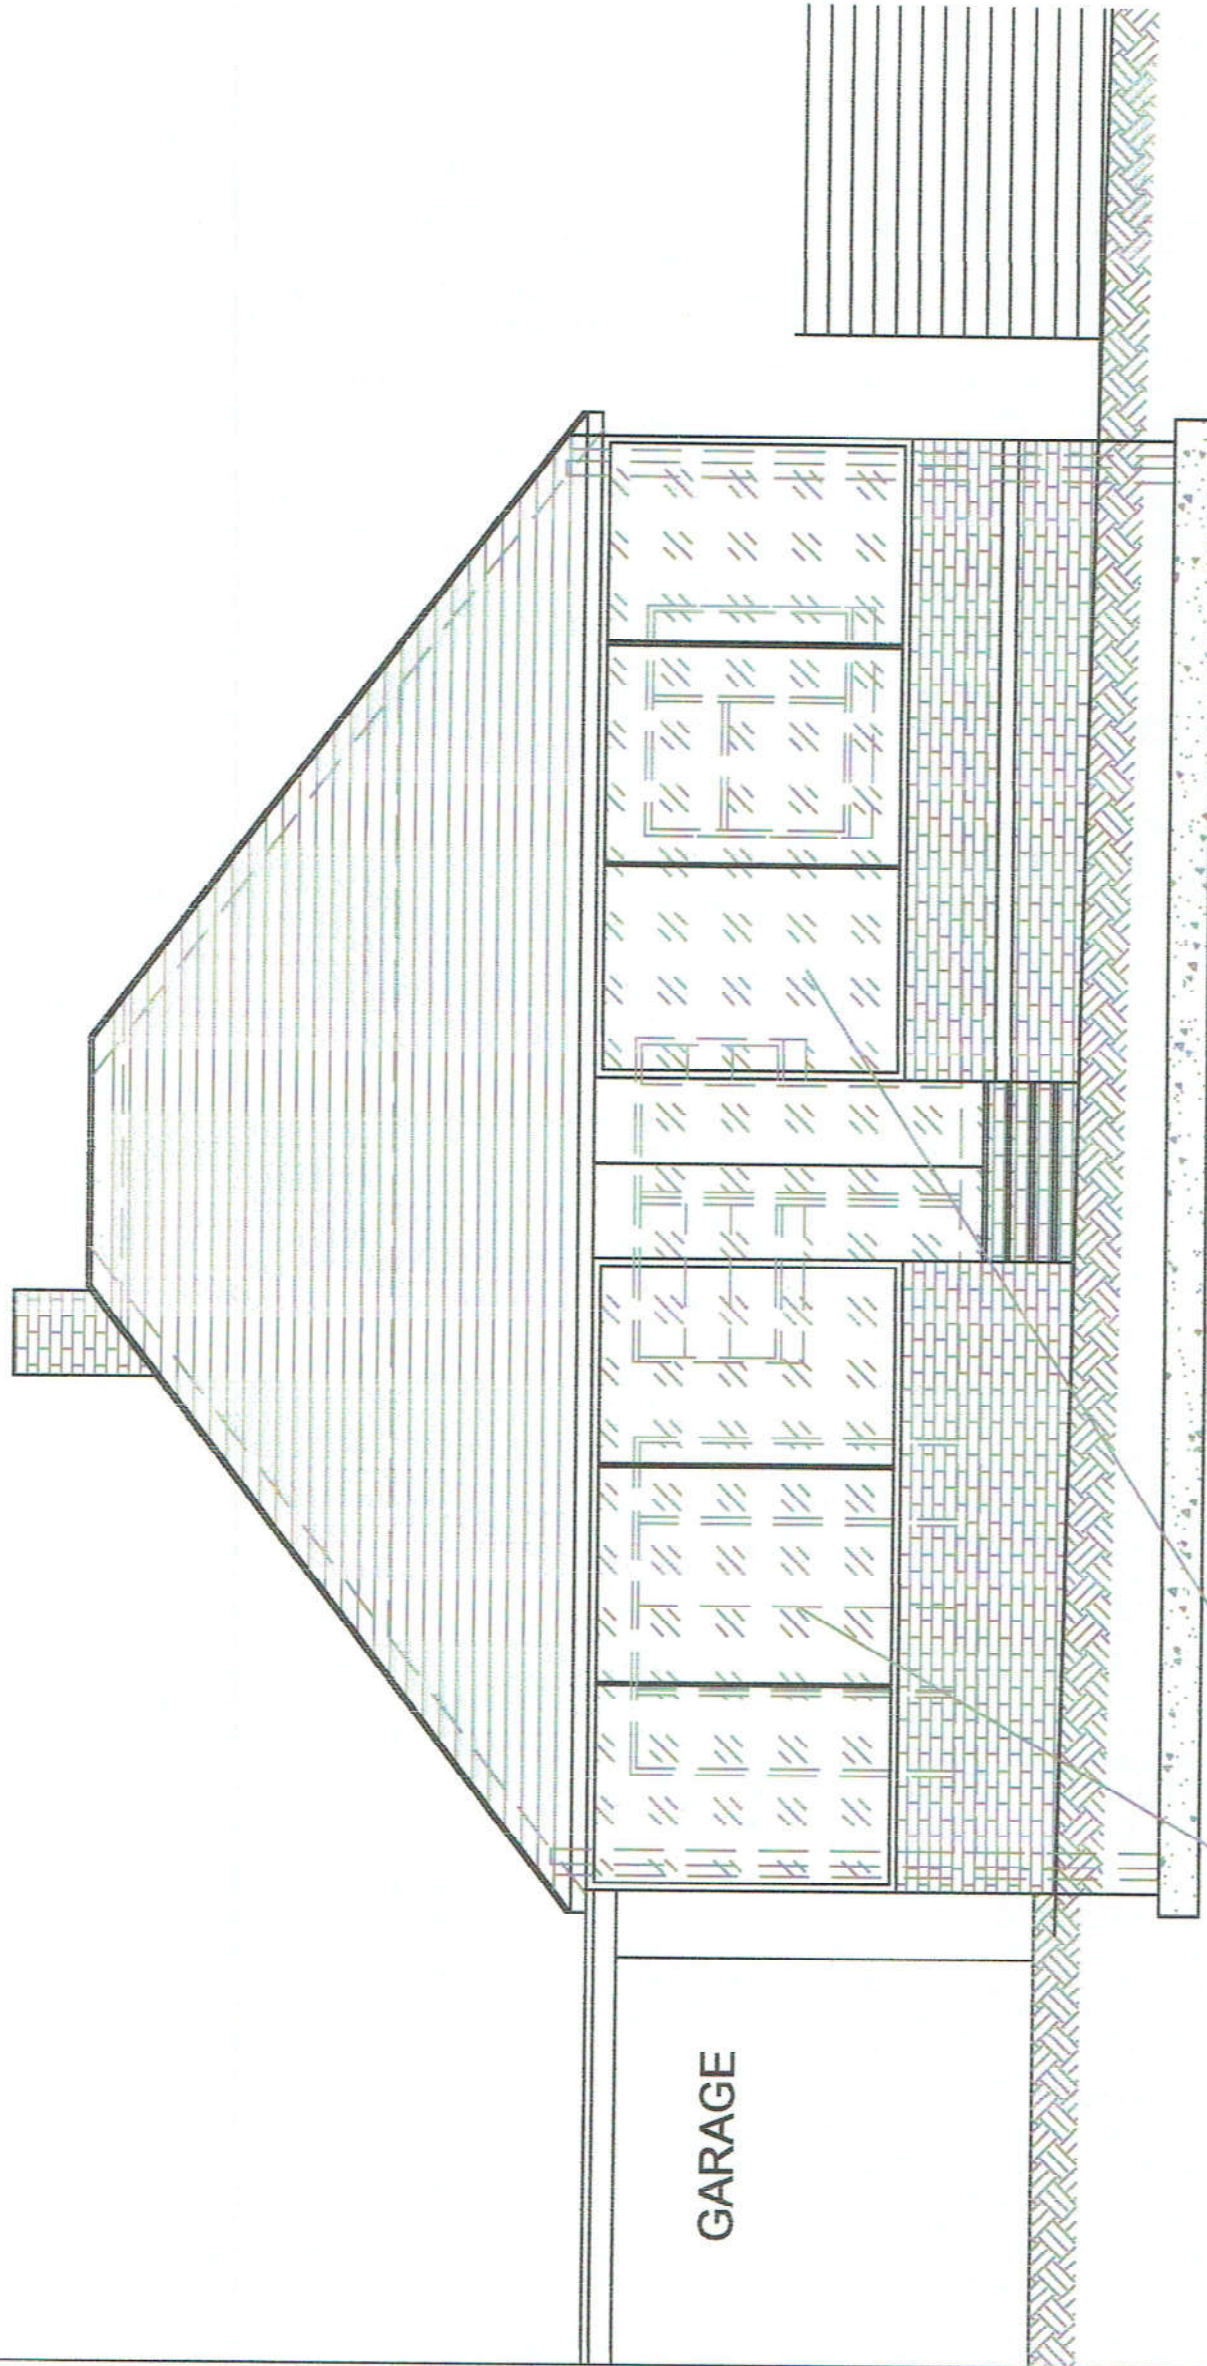

GARAGE

EXISTING REAR FLAT ROOF EXTENSION
TO BE FULLY REMOVED

REAR ELEVATION OF BUNGALOW SHOWING CONSERVATORY

SCALE OF 1:50 0 0.25 0.5 0.75 1.0 2.0 3.0

ALL DETAILS TO CONFORM TO THE BYELAWS OF THE LOCAL
AUTHORITY AND THE BUILDING REGULATIONS.

Revision	Drawn	Final
Original		



design & drafting service
3 WEYLANDS CLOSE, LIPHOOK, HANTS.
email jdsdesignservices14@gmail.com TEL 01428 724824

MR MARTIN TERRY
12 CHESTNUT AVENUE
HAVANT
HAMPSHIRE PO9 3QR
DETAILS OF EXISTING REAR ELEVATION

Task No. 1384	Revision
JDS/1384	
Drawn	EC03A
Scale	1:50