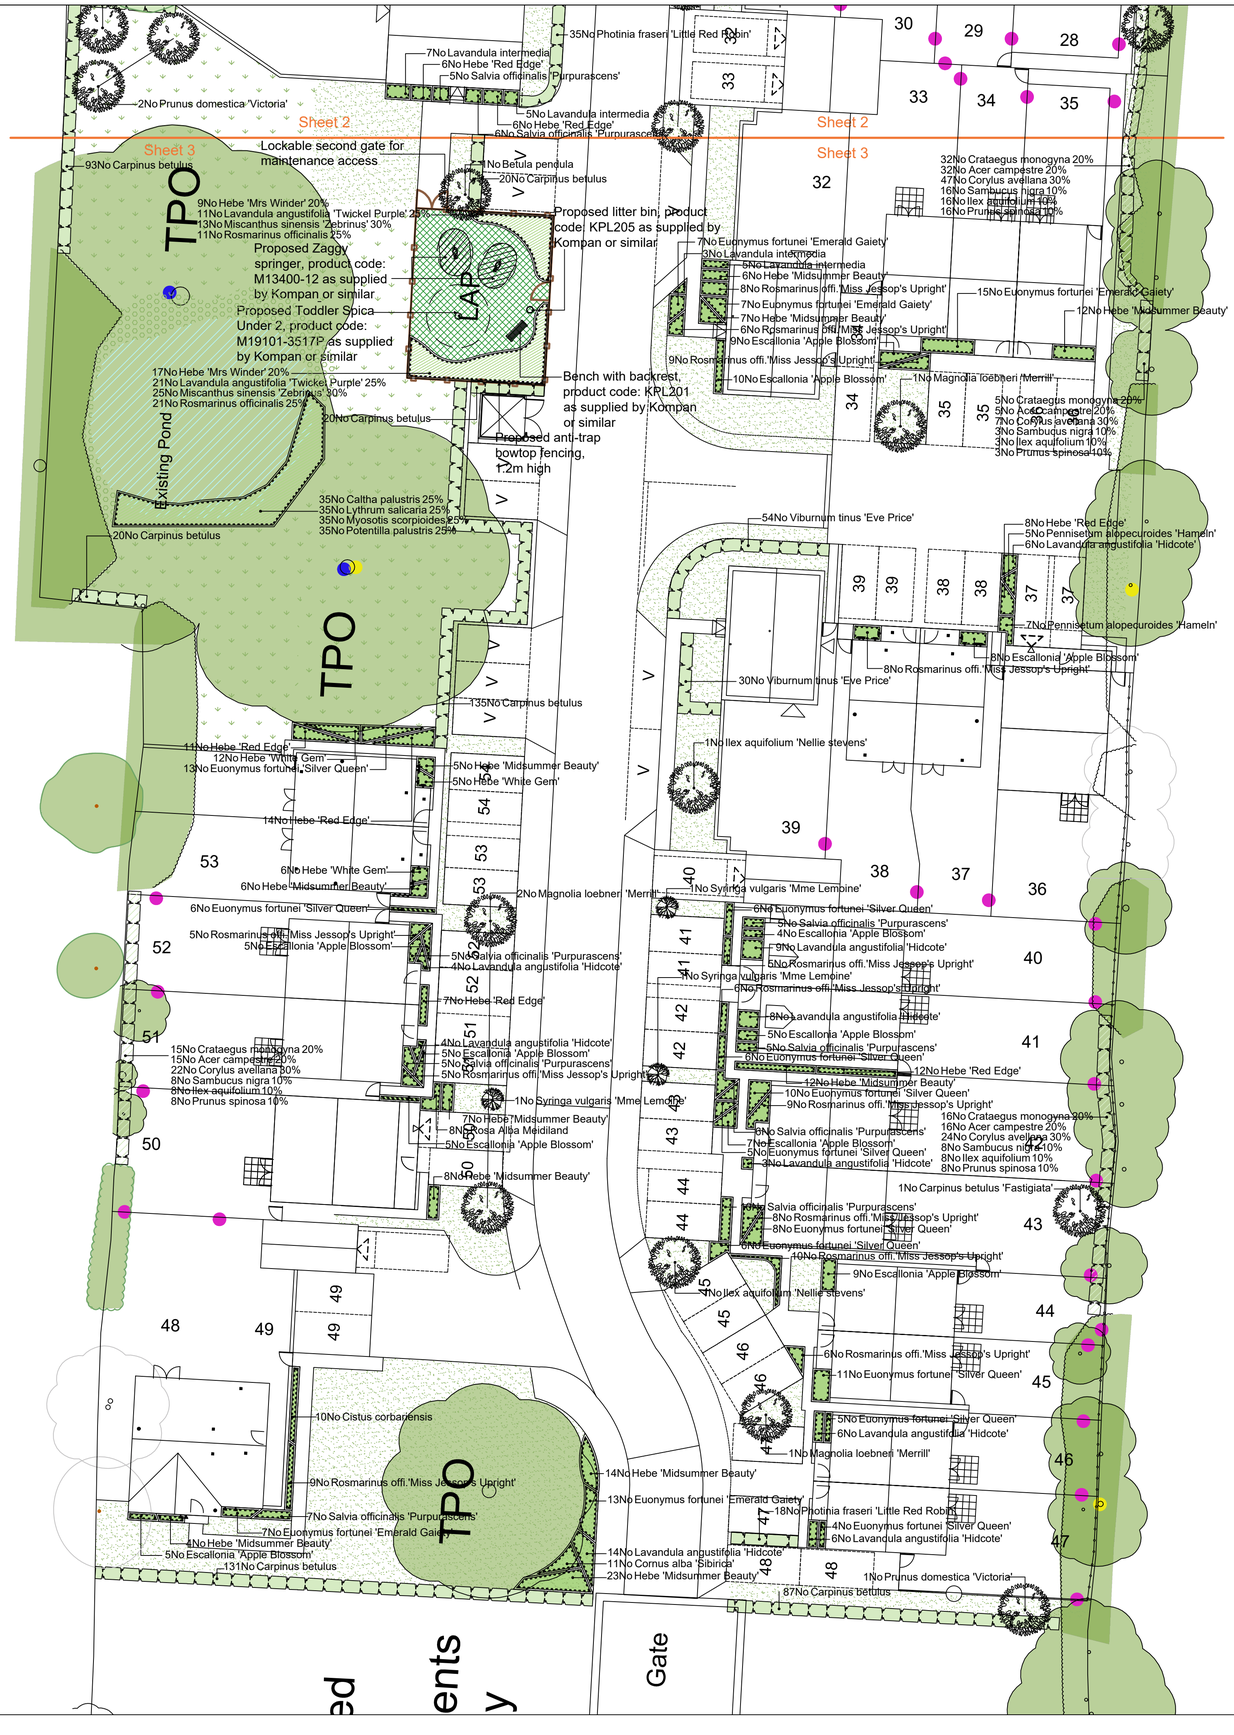


Legend

- Existing trees and hedges to be retained and protected during construction. To be reviewed inline with Barrell tree Consultancy arboriculture information. Proposed planting within root protection areas to be hand dug
- Existing trees and hedges to be removed during construction. To be reviewed inline with Barrell tree Consultancy arboricultural information.
- Proposed tree planting within soft landscape. See detail on sheet 1 and 2
- Proposed specimen shrub planting to receive 75mm bark mulch after planting operations
- Proposed hedge planting to be planted in a double staggered row 300mm apart and at 500mm centres in each row. To be maintained at 1m height
- Proposed mixed native hedge planting to be planted in a double staggered row 300mm apart and at 500mm centres in each row. To be maintained at 1.8m height adjacent to site boundaries
- Proposed shrub planting to receive 75mm bark mulch after planting operations
- Proposed mix shrub planting to be planted in groups of 5-7no. of each species and as above
- Proposed grass areas to receive good quality amenity grass turves laid in line with good horticultural practices
- Proposed grassland areas, to be seeded with EM3 special general purpose grass seed mix as supplied by Emosgate or similar and sown at 4 grams per msq
- Proposed grassland areas, to be seeded with EP1 Pond edge grass seed mix as supplied by Emorsgate or similar and sown at 4 grams per msq
- Proposed safety surfacing to be grass matta as supplied by matta products and seeded in line with good horticultural practices. To be laid inline with critical fall heights and inline with suppliers recommendations
- Cut lines
- Proposed 1.2m high bow top fencing in black, to be anti-trap. LAP to receive one outwardly opening self closing gate and one inwardly opening self closing gate in contrasting colour. To receive a second gate to make a double lockable maintenance access gate as required
 As supplied by Jackson's fencing or similar

Play area to be installed inline with BS EN1176, BS EN1177 and critical fall heights. To be installed inline with suppliers recommendations. refer to drawing for equipment specification.

Play area to receive a sign outling the use of facility, management responsibility, emergency contact details and no dogs allowed

Ecological enhancements

- Proposed location of hedgehog hole within the base of the fence to be 130mm x 130mm
- Proposed location of bat box to be 2F as supplied by Schwegler or similar
- Proposed location of bird box to be 1B as supplied by Schwegler or similar

Refer to Sheet 3 for Plant Schedule

SPECIFICATION
All works generally, to comply with the written Soft Landscape Specification.

NOTES:
DO NOT SCALE FROM DRAWING
NOT FOR CONSTRUCTION, FOR PLANNING PURPOSES ONLY

Plant Schedule

Trees

Species Name	Girth	Height	Density	Specification	No
Carpinus betulus		40-60cm	0.5Ctr Double Staggered at 0.3m offset	Transplant ;Bushy ;B	506No
Crataegus monogyna		60-80cm	3/m²	BR ;Planted in native shrub mix	54No
Crataegus monogyna		100-125cm	0.5Ctr Double Staggered at 0.3m offset	Transplant ;BR ;Planted and maintained as mixed native hedge	104No
Acer campestre		100-125cm	0.5Ctr Double Staggered at 0.3m offset	Transplant ;BR ;Planted and maintained as mixed native hedge	104No
Corylus avellana		100-125cm	0.5Ctr Double Staggered at 0.3m offset	Transplant ;BR ;Planted and maintained as mixed native hedge	154No
Prunus spinosa		100-125cm	0.5Ctr Double Staggered at 0.3m offset	Transplant ;BR ;Planted and maintained as mixed native hedge	54No
Prunus domestica 'Victoria'	8-10cm	200-250cm	Counted	Half Standard ;B	4No
Malus domestica 'Falstaff'	8-10cm	200-250cm	Counted	Half Standard ;B	2No
Malus domestica 'Braeburn'	8-10cm	200-250cm	Counted	Half Standard ;B	1No
Pyrus Communis 'Conference'	8-10cm	200-250cm	Counted	Half Standard ;B	2No
Sorbus aucuparia 'Vilmorinii'	10-12cm	250-300cm	Counted	Heavy Standard ;RB	2No
Magnolia loebneri 'Merrill'		300-350cm	Counted	Heavy Standard ;Clear Stem 175-200 ;C	7No
Ilex aquifolium 'Nellie stevens'		350-400cm	Counted	Heavy Standard ;C	4No
Carpinus betulus 'Fastigiata'	14-16cm	350-425cm	Counted	Heavy Standard ;Clear Stem min. 200 ;RB	3No
Betula pendula	14-16cm	350-425cm	Counted	Heavy Standard ;Clear Stem min. 200 ;RB	6No

Shrubs

Species Name	Height	Pot Size	Specification	Density	No
Brachyglottis 'Sunshine'	30-40cm	3L	Bushy ;C	4/m²	56No
Buxus sempervirens (ball)	40-60cm	25L	Branched ;To be a ball topiary ;C	Counted	2No
Cistus corbariensis	30-40cm	3L	Bushy ;C	4/m²	133No
Cornus alba 'Sibirica'	30-40cm	3L	Bushy ;C	4/m²	11No
Cornus sanguinea	60-80cm		Bushy ;BR ;Planted in native shrub mix	3/m²	19No
Corylus avellana	60-80cm		Bushy ;BR ;Planted in native shrub mix	3/m²	37No
Escallonia 'Apple Blossom'	30-40cm	3L	Bushy ;C	4/m²	82No
Euonymus fortunei 'Emerald Gaiety'	30-40cm	3L	Bushy ;C	4/m²	49No
Euonymus fortunei 'Silver Queen'	30-40cm	3L	Bushy ;C	4/m²	181No
Hebe 'Midsummer Beauty'	30-40cm	3L	Bushy ;C	4/m²	104No
Hebe 'Mrs Winder'	30-40cm	3L	Bushy ;5 brks ;C	4/m²	26No
Hebe 'Red Edge'	30-40cm	3L	Bushy ;C	4/m²	221No
Hebe 'Red Edge'	30-40cm	3L	Bushy ;C	0.5Ctr Double Staggered at 0.3m offset	70No
Hebe 'White Gem'	30-40cm	3L	Bushy ;C	4/m²	115No
Ilex aquifolium	40-60cm	3L	Branched ;C ;Planted and maintained as mixed native hedge	0.5Ctr Double Staggered at 0.3m offset	54No
Lavandula angustifolia 'Hidcote'	30-40cm	3L	Bushy ;C	4/m²	167No
Lavandula angustifolia 'Twickel Purple'	30-40cm	3L	Bushy ;7 brks ;C	4/m²	32No
Lavandula intermedia	30-40cm	3L	Bushy ;C	4/m²	81No
Perovskia 'Blue Spire'	30-40cm	3L	Bushy ;C	4/m²	23No
Philadelphus 'Belle Etoile'	30-40cm	3L	Bushy ;C	4/m²	49No
Photinia fraseri 'Little Red Robin'	30-40cm	3L	Bushy ;C	0.5Ctr Double Staggered at 0.3m offset	253No
Rosa Alba Meidiland	30-40cm	3L	Bushy ;C	4/m²	34No
Rosa canina	30-40cm		Bushy ;BR ;Planted in native shrub mix	3/m²	37No
Rosmarinus offi.'Miss Jessop's Upright'	30-40cm	3L	Bushy ;C	4/m²	84No
Rosmarinus officinalis	30-40cm	3L	Bushy ;4 brks ;C	4/m²	92No
Salvia officinalis 'Purpurascens'	30-40cm	3L	Bushy ;C	4/m²	76No
Sambucus nigra	100-125cm		Branched ;BR ;Planted and maintained as mixed native hedge	0.5Ctr Double Staggered at 0.3m offset	54No
Santolina chamaecyparissus 'Lemon Queen'	30-40cm	3L	Bushy ;C	4/m²	100No
Sarcococca humilis	30-40cm	3L	Bushy ;C	4/m²	52No
Skimmia japonica 'Rubella'	30-40cm	3L	Bushy ;C	4/m²	98No
Syringa vulgaris 'Mme Lemoine'	100-120cm	10L	Bushy ;C	Counted	5No
Viburnum opulus	60-80cm		Bushy ;BR ;Planted in native shrub mix	3/m²	37No
Viburnum tinus 'Eve Price'	30-40cm	5L	Bushy ;C	0.5Ctr Double Staggered at 0.3m offset	329No

Herbaceous

Species Name	Height	Pot Size	Specification	Density	No
Miscanthus sinensis 'Zebrinus'		3L	C	4/m²	58No
Pennisetum alopecuroides 'Hameln'		3L	C	4/m²	46No

Marginal / Aquatics

Species Name	Pot Size	Specification	Density	No
Caltha palustris	3-3.5L	C	4/m²	35No
Lythrum salicaria	3-3.5L	C	4/m²	35No
Myosotis scorpioides	3-3.5L	C	4/m²	35No
Potentilla palustris	3-3.5L	C	4/m²	35No

Rev	Date	Details	Drawn
D	19.09.19	Client comments	AD
C	18.09.19	Update to ecological recommendations	AD
B	12.02.19	Client Comments	SF
A	31.01.19	Layout Change	SF

ACD ENVIRONMENTAL
HEAD OFFICE
Rodbourne Rail Business Centre, Grange Lane, Malmesbury, SN16 0ES
Tel: 01666 825646

Suite 8 & 9, Courtyard House, Mill Lane, Godalming, GU7 1EY
Tel: 01483 425714

Suite 6, Crescent House, Yonge Close, Eastleigh, SO50 9SX
Tel: 02382 026500

Suite 50, Space Business Centre Gloucester, Quedgeley, Gloucester, GL2 4AL
Tel: 01452 887260

Suite GO3B, 1010 Cambourne Business Park, Cambourne, CB23 6DP
Tel: 01223 598598

email: mail@acdenv.co.uk
www.acdenvironmental.co.uk

PERSIMMON

scheme: Land East of Castle Avenue, Havant
client: Persimmon South Coast
drawing: Landscape Proposals
date: October 2018
scale: 1:200@A1
drawing no: PERSC22164 11D Sheet 3 of 3
drawn: AD checked: JS

Copyright of ACD Environmental Ltd. All rights described in Chapter IV of the Copyright, Designs and Patents Act 1988 have been generally asserted. 2011. Copyright of this plan remains with ACD until all fees have been paid in full.