


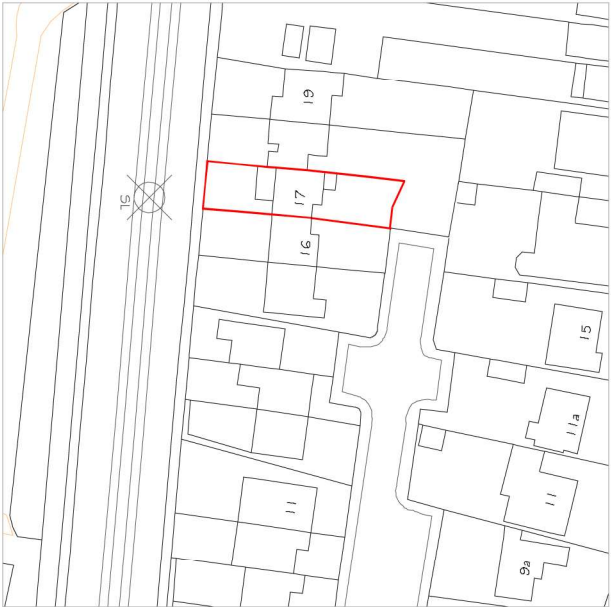
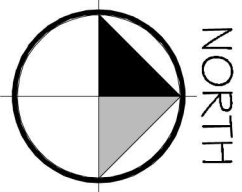


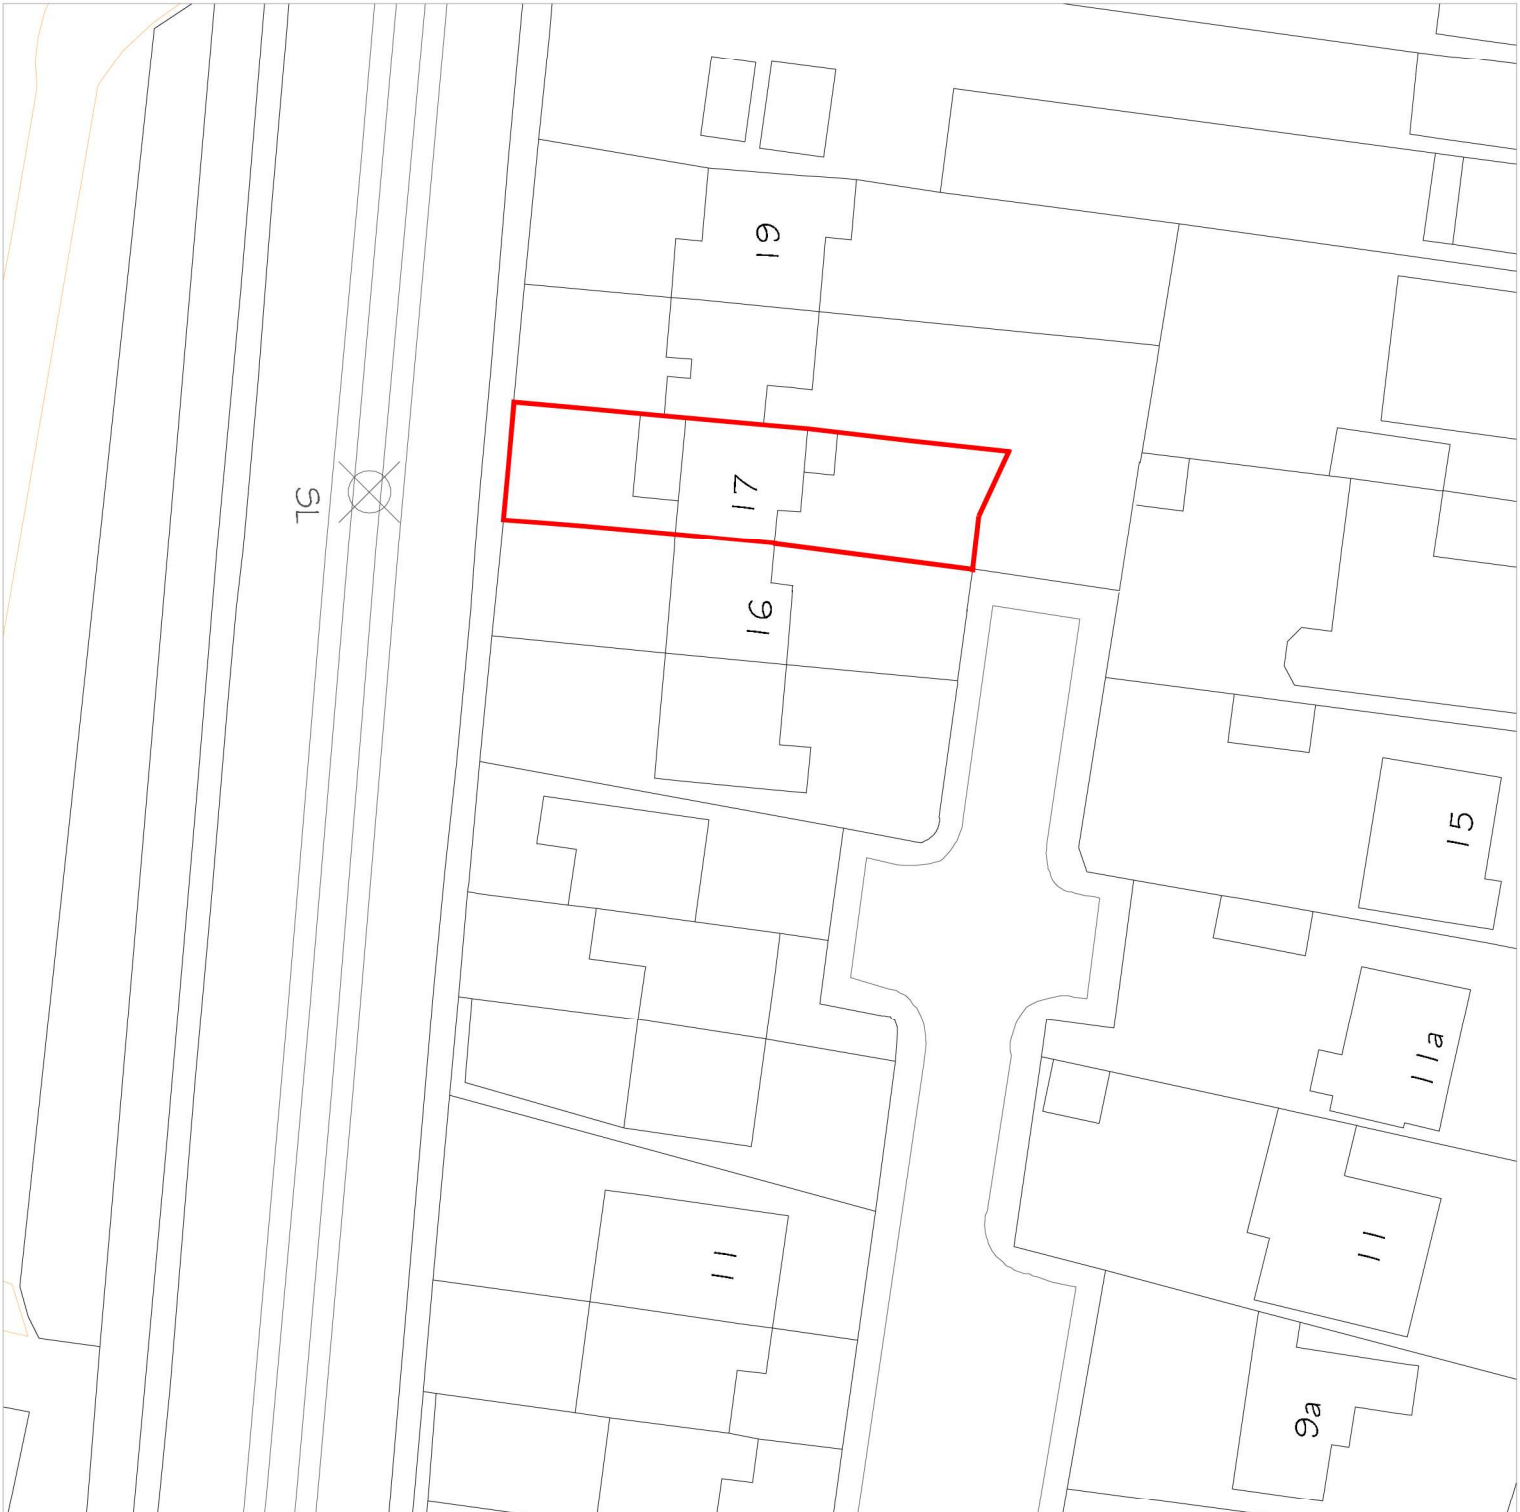

Produced on 10 April 2019 from the Ordnance Survey National Geographic Database and incorporating surveyed revision available at this date.
This map shows the area bounded by 472464, 106508 472464, 106608 472564, 106608 472564, 106508
Reproduction in whole or part is prohibited without the prior permission of Ordnance Survey.
Crown copyright 2019. Supplied by copla ltd trading as UKPlanningMaps.com a licensed Ordnance Survey partner (100054135).
Data licensed for 1 year, expiring 10 April 2020. Unique plan reference: v1c336001459546

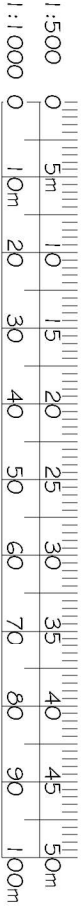

Produced on 10 April 2019 from the Ordnance Survey National Geographic Database and incorporating surveyed revision available at this date.
This map shows the area bounded by 472464, 106508 472464, 106608 472564, 106608 472564, 106508
Reproduction in whole or part is prohibited without the prior permission of Ordnance Survey.
Crown copyright 2019. Supplied by copla ltd trading as UKPlanningMaps.com a licensed Ordnance Survey partner (100054135).
Data licensed for 1 year, expiring 10 April 2020. Unique plan reference: v1c336001459546

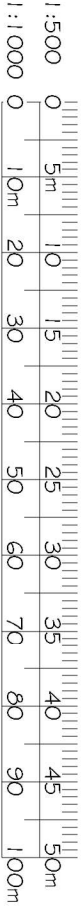

REV. DATE	REVISIONS	NOTES
© COPYRIGHT EXISTS ON THE DESIGNS AND INFORMATION SHOWN ON THIS DRAWING. DO NOT SCALE FROM THIS DRAWING EXCEPT FOR PLANNING PURPOSES THE CONTRACTOR MUST VERIFY ALL DIMENSIONS ON SITE BEFORE MAKING SHOP DRAWINGS OR COMMENCING WORK OF ANY KIND.		
CLIENT: Mr & Mrs Hennessy		PROJECT: 17 Grange Close Havant
SCALE: 1:1250/500 (A3 ORIGINAL)		DRAWING: Site & Location Plan
DRAWN: MJH	CHECKED:	A
DATE: April 19	DATE:	BD170 P01
		Tel: 07391898537 E-mail: blockdesignltd@gmail.com