


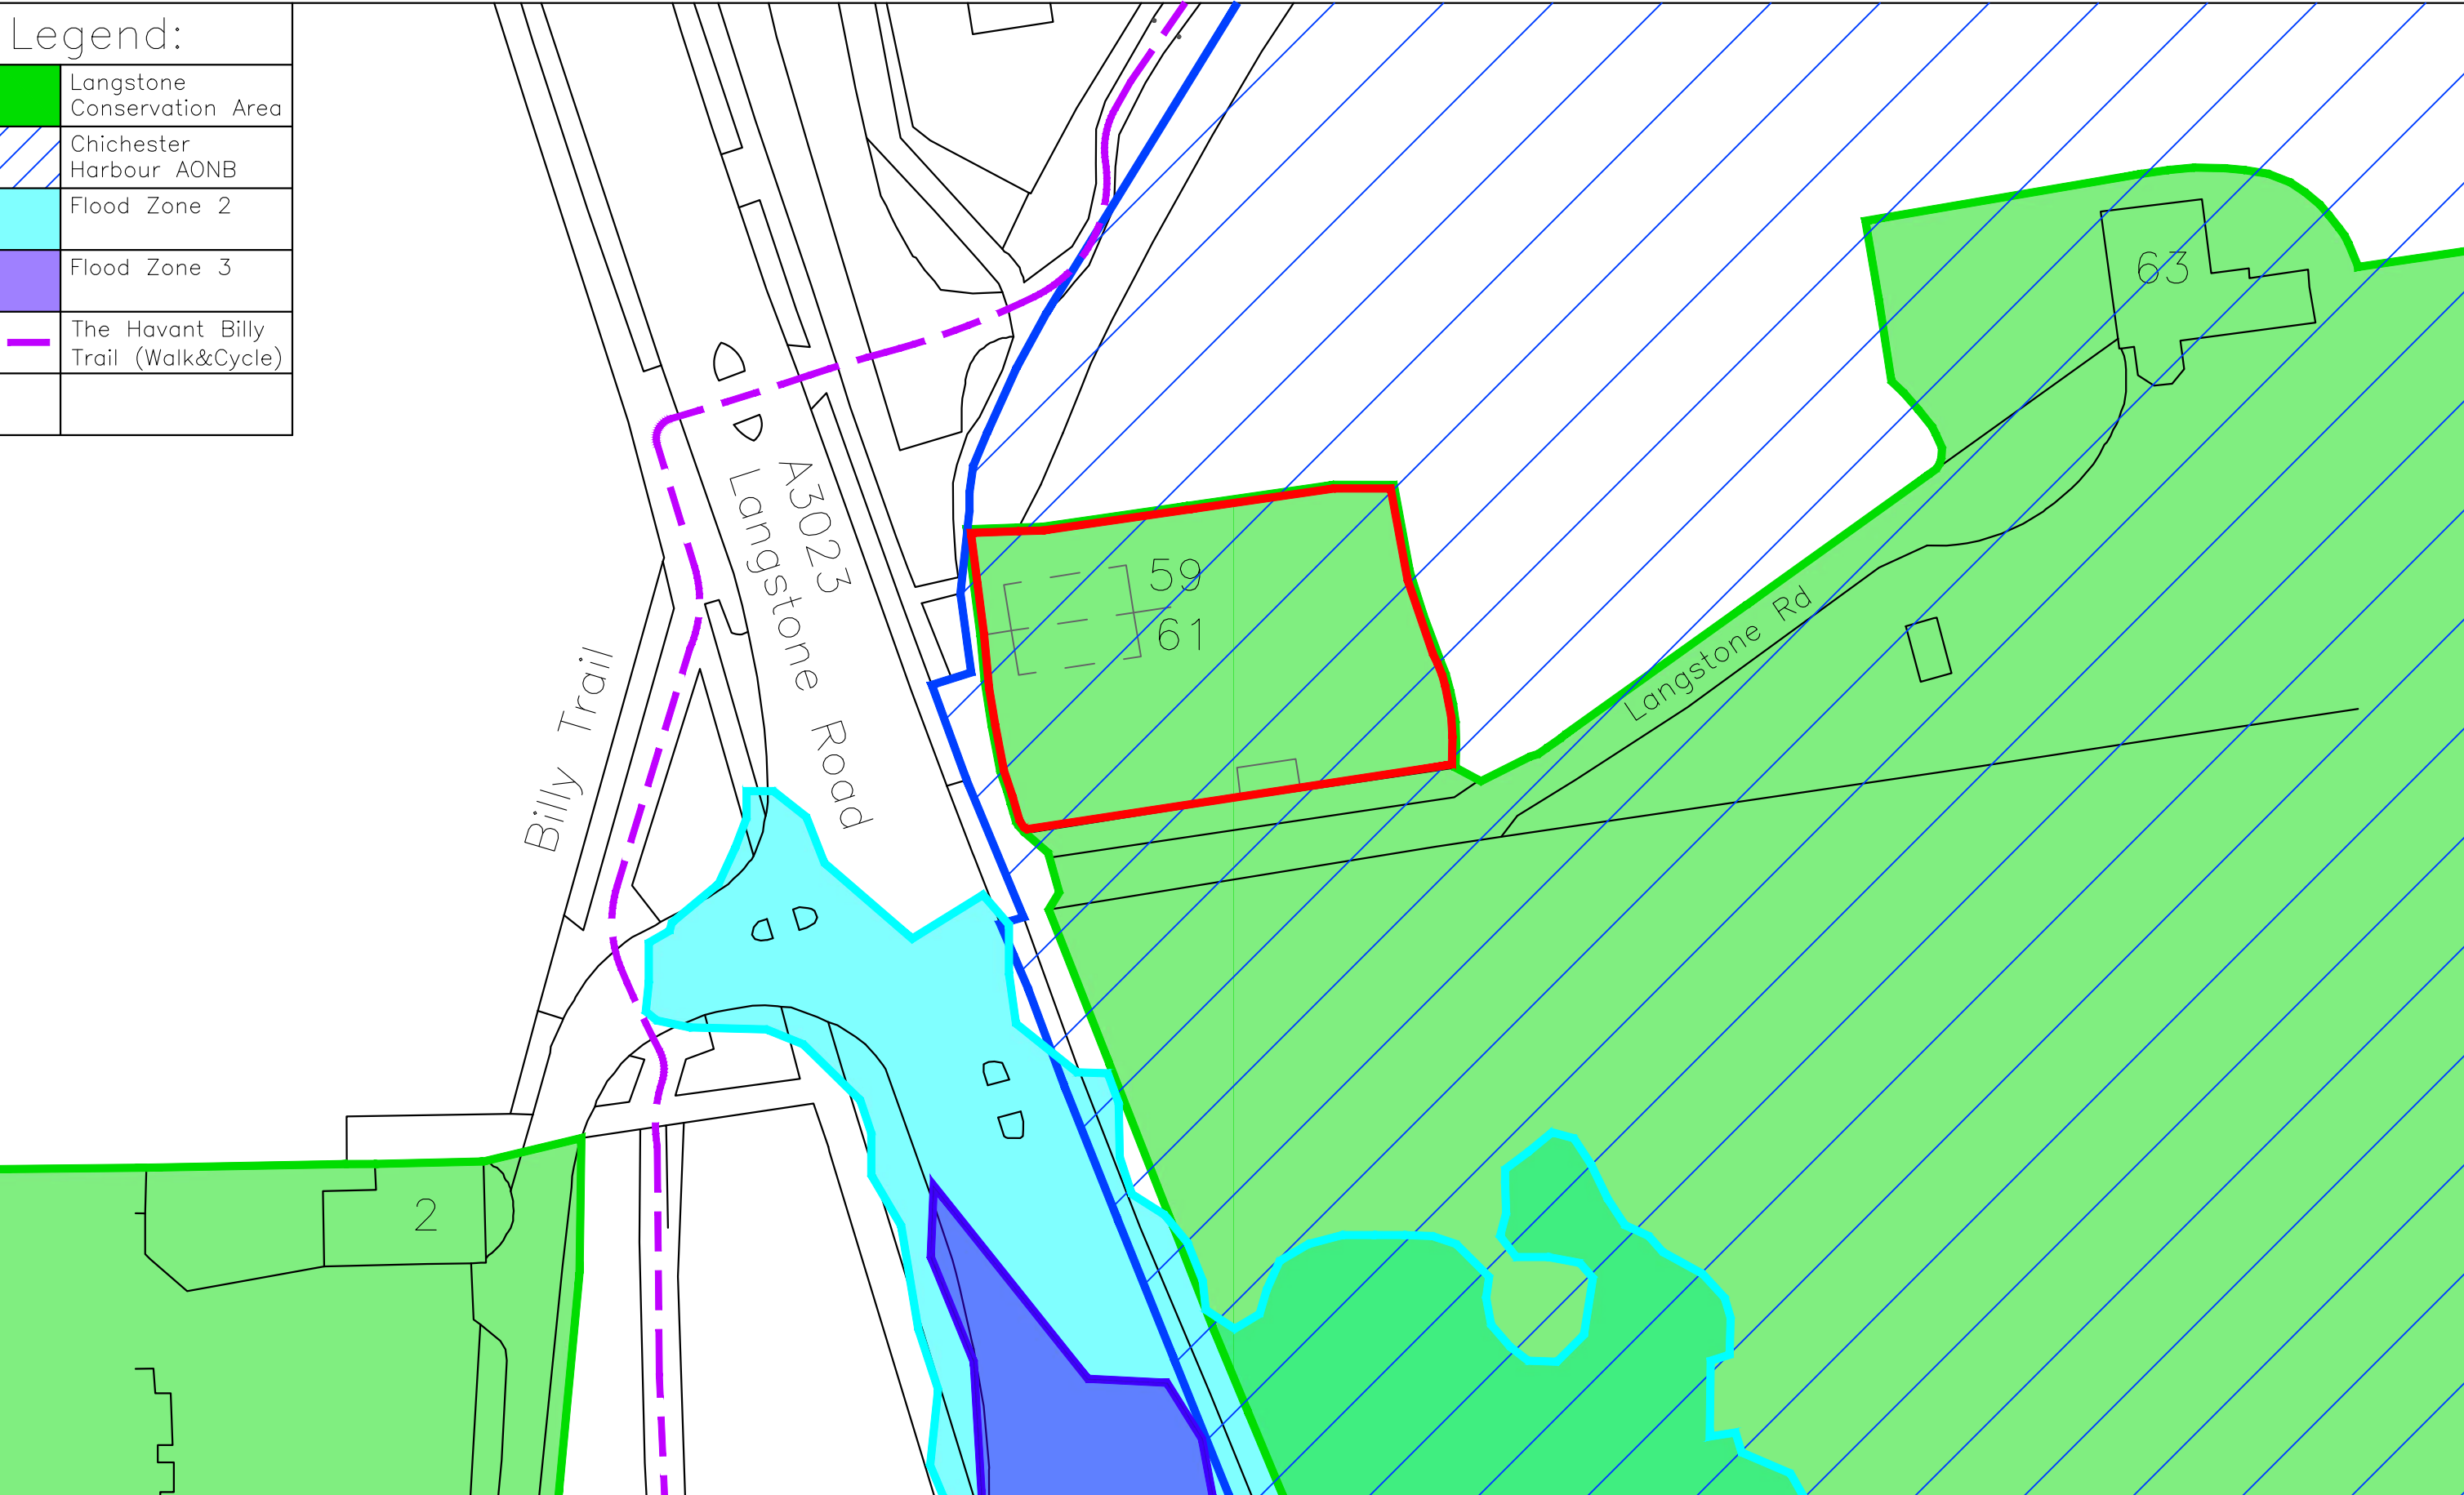


Legend:	
	Langstone Conservation Area
	Chichester Harbour AONB
	Flood Zone 2
	Flood Zone 3
	The Havant Billy Trail (Walk&Cycle)

59&61 Langstone Rd,
Havant,
PO9 1RB

Site Analysis	
Revisions	a) Note/Date/Initial
	b)
	c)
	d)

CAD
Critchley Architecture And Design Ltd.
Contact: 02392 474 919 | info@caad.online
The Old Brewery, 15E South Street, Havant, PO9 1BU

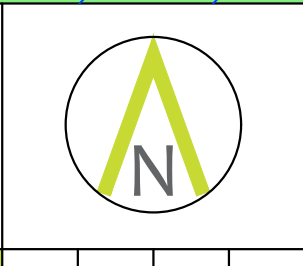

Scale A3 = 1:500
Drawn SAR
Date 15/08/19

19008-102⁰

