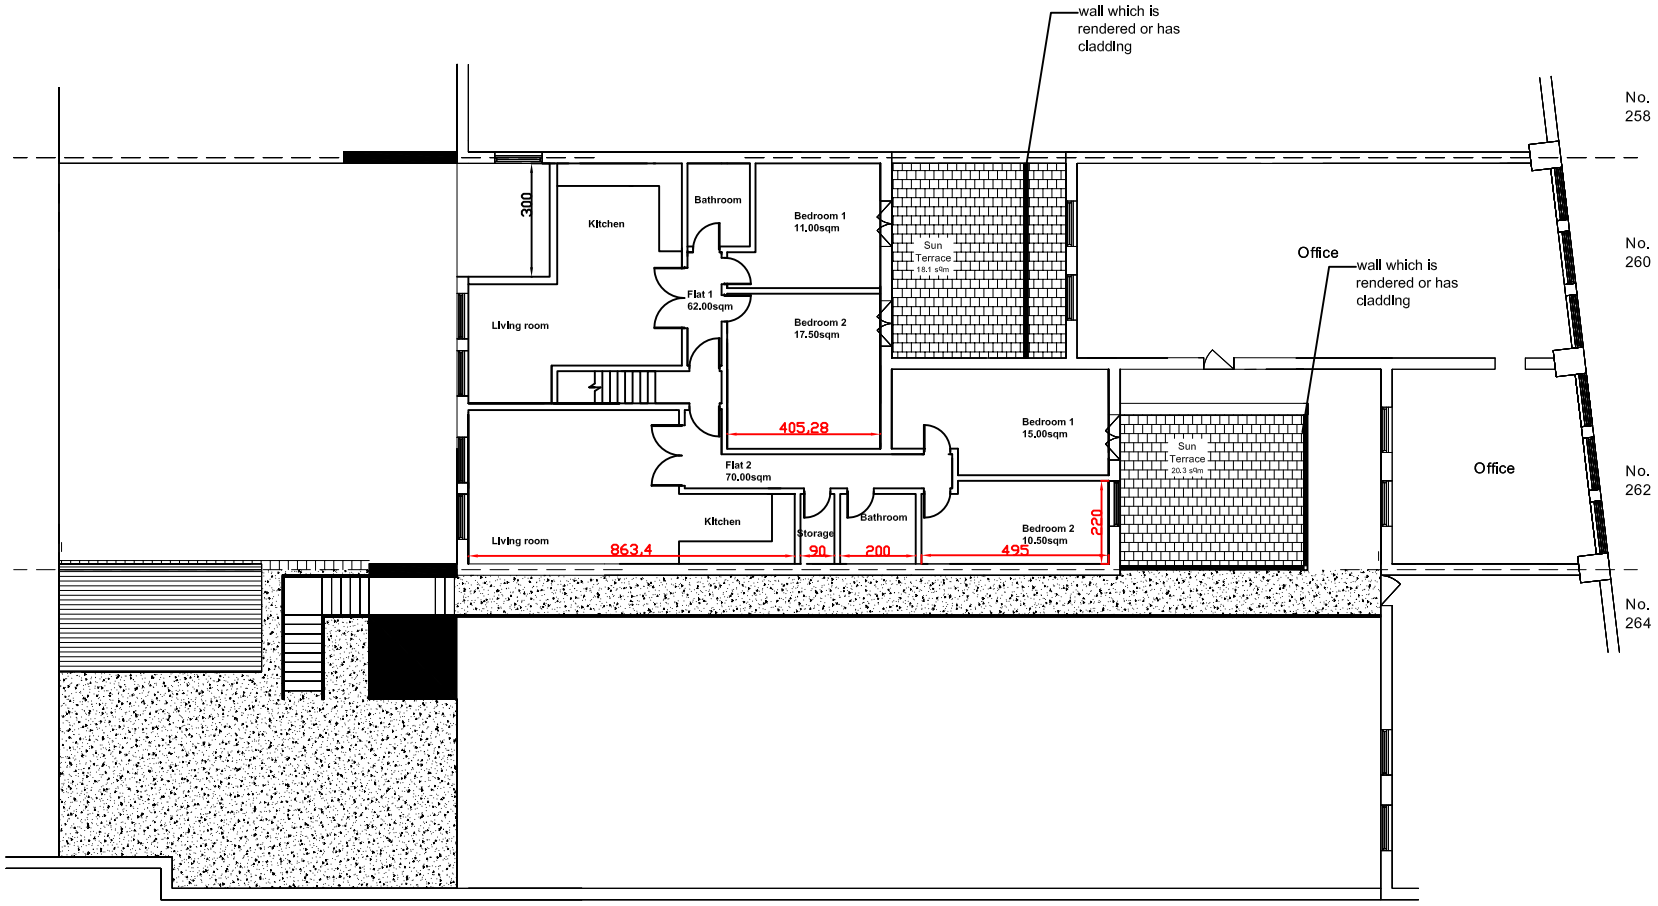

NOTES:

Proposed First Floor

Client:

Location:
260-262
London Road
Waterlooville
O7 7HG

P

Scale: 1:100 @ A2
Scale: 1:200 @ A4

0 2M

Date: 26.06.19.

Drawn BY:

Drg No: 06

Rev; B