


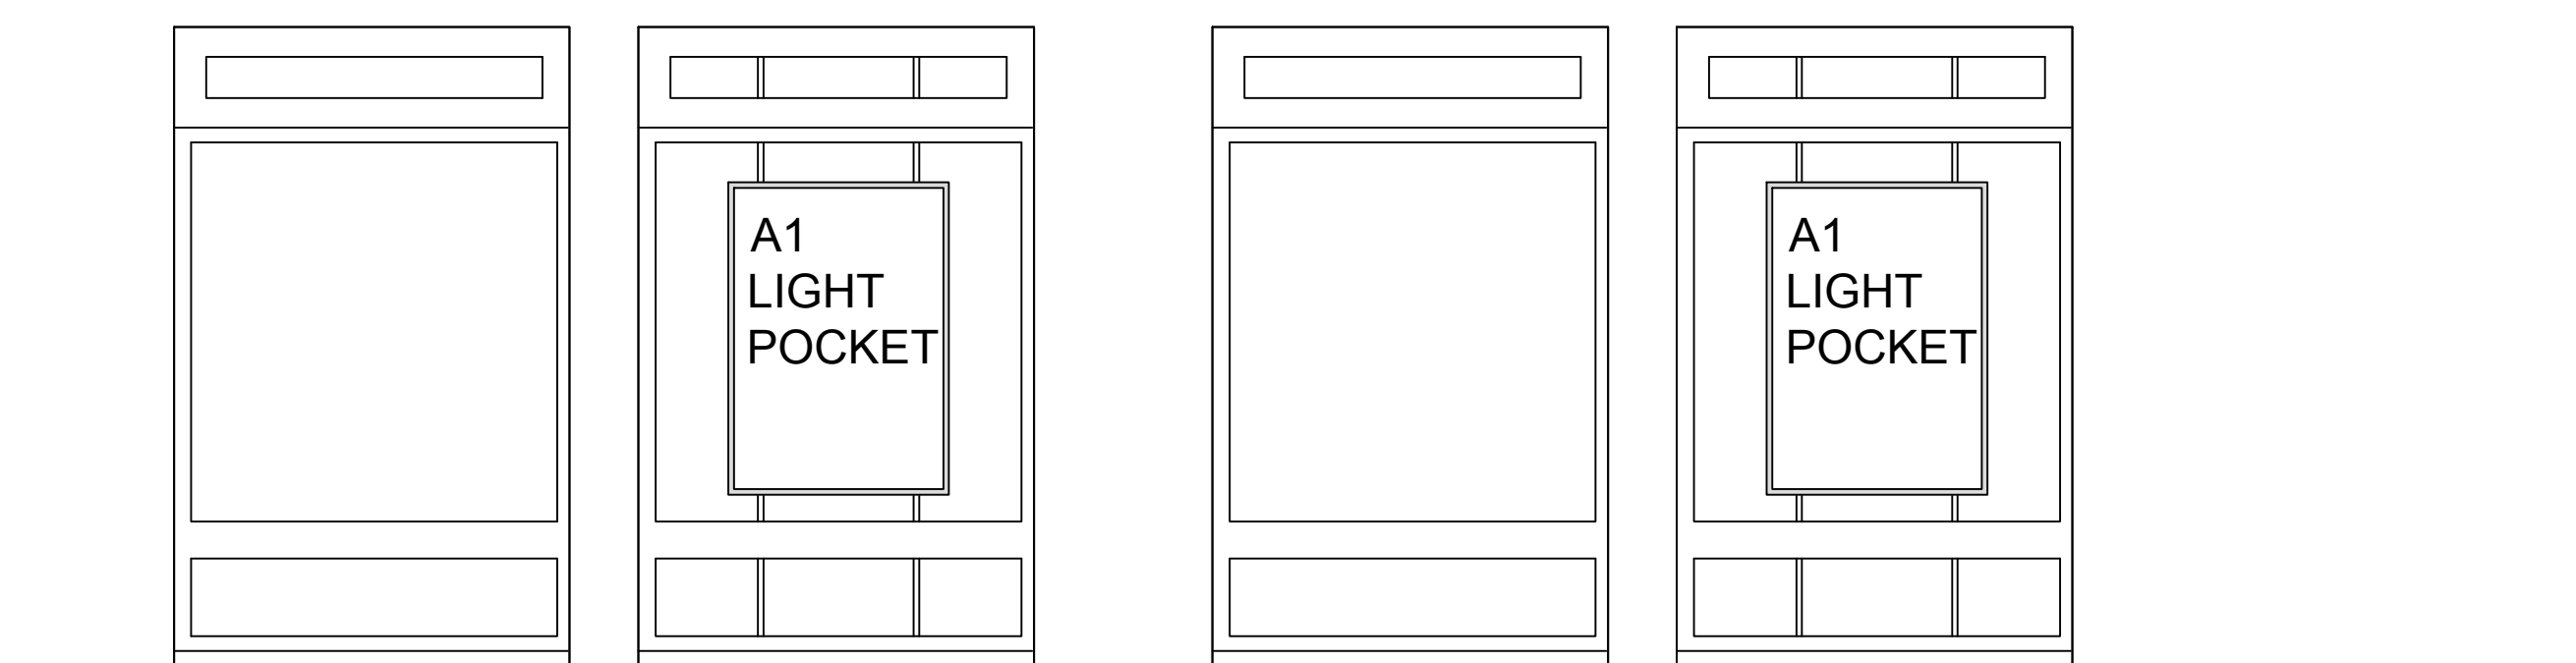


01 | PROPOSED ELEVATION
scale 1:50



STONE




02	EXISTING IMAGE [ATM to be covered dashed yellow]
	NTS

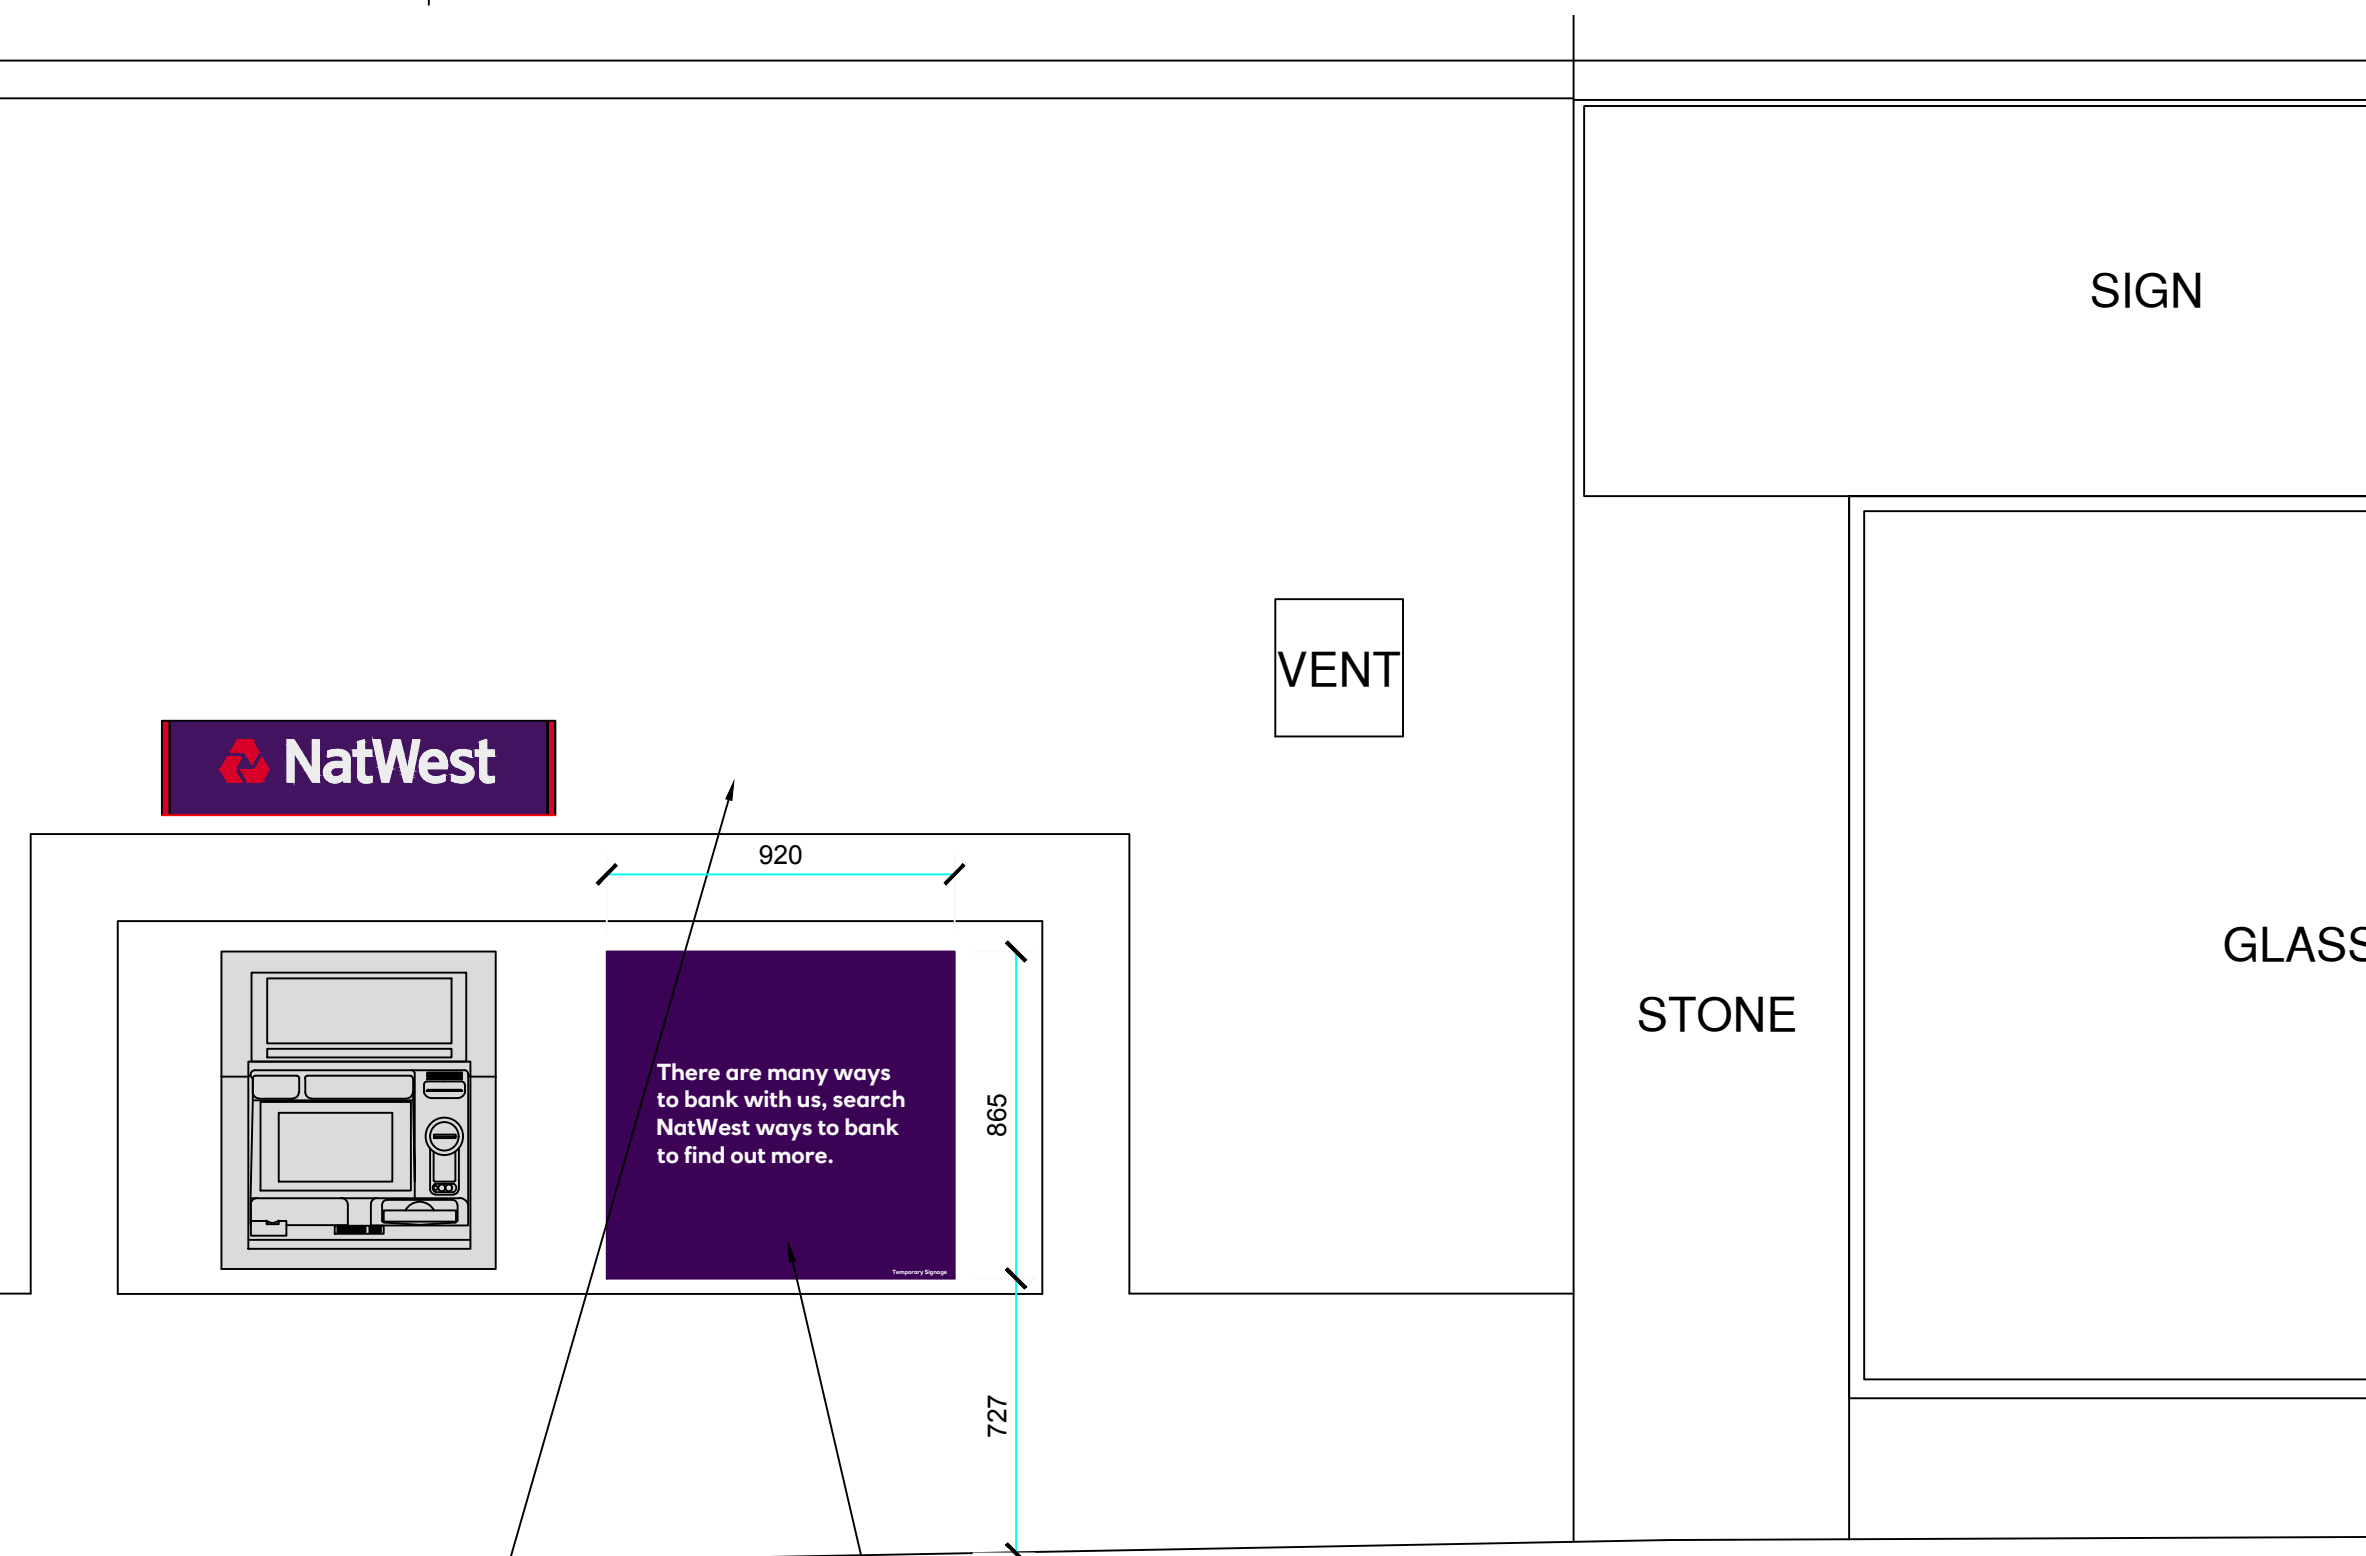

Remove existing ATM signage and make good fixing holes.

Install acrylic signage panel to cover 1 no. redundant ATM (refer to signage details drawing for additional info).

03 PROPOSED ELEVATION DETAIL

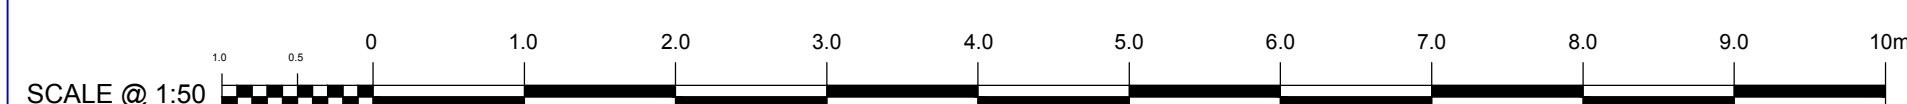

Group Property

Notes:

This drawing is the copyright and property of The Royal Bank of Scotland plc.
It must not be copied or published without written consent.

Please refer to figured dimensions.

SPACE-INVADER

Address: Cavendish House, Cross Street, Sale, M33 7BU
Tel: +44(0)161 926 6000
Web: www.spaceinvaderdesign.co.uk

NOTE: Drawing to be read in conjunction with up to date Pearce Signs construction drawings.
All dimensions TBC on site.

PLANNING

STYLES & WOOD
INTEGRATED PROPERTY SERVICES

[illegible]

project WATERLOOVILLE
93 LONDON RD, WATERLOOVILLE
PO7 7EG

title
PROJECT OPTIMISATION
ATM SET OUT DETAILS
AS PROPOSED

scale 1:50 & 1:20 @ A1

drn	chk	app
I W	N II	

date	date	date
03.04.19	03.04.19	

consultants' drawing number	brand
SID00498 -062	

lbs drawing number	rev.
	/