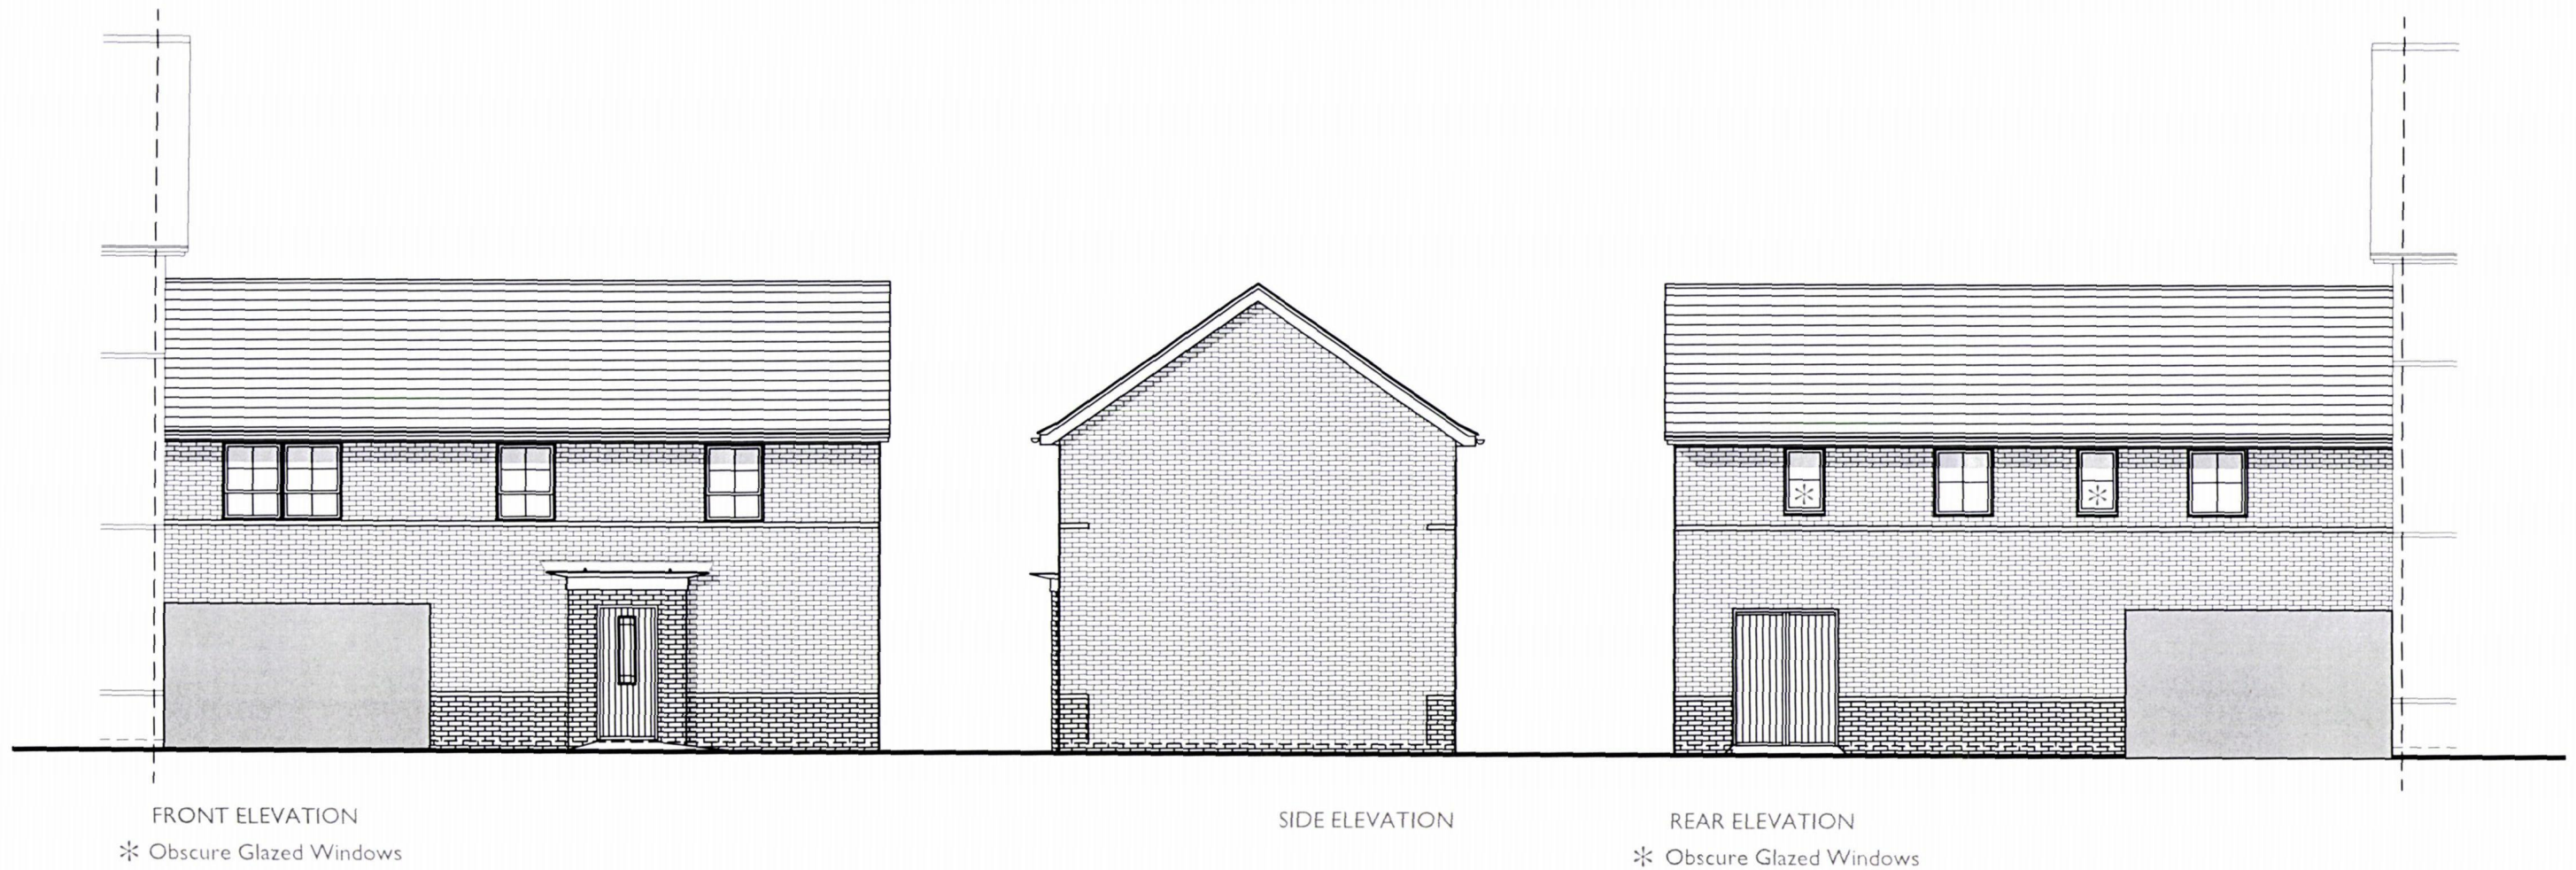


PLOT 53 (AS)

2 BED (4 PERSON)
COACH HOUSE
2.0 STOREY
704 SqFt

Project:
HAVANT ROAD,
EMSWORTH

Title:
ALVERTON
ELEVATIONS

Drawn by: RKDB Checked by: MAH

Scale @ A3:
0 1 2 3 4 5m
Scale 1:100

Date: OCTOBER 2017

Rev	Date	Drawn	Checked
A	05.03.18	KM	MAH

AMENDED TO CLIENTS COMMENTS

Drg No: CB_15_105_AV_E02 Rev: A

Client:

BARRATT
HOMES

COOPERBAILLIE