


**PROPOSED SIDE & REAR ADDITIONS.
11, CHICHESTER AVENUE, HAYLING IS, HANTS.
FOR MR & MRS D. MCGREGOR**

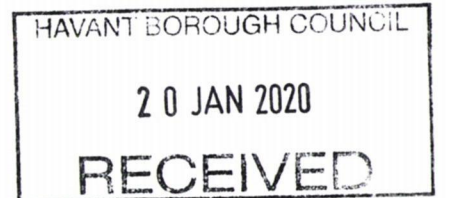


PLANS TO BE READ IN CONJUNCTION WITH THE
ENGINEERS CALCULATIONS AND DETAILS FOR
BEAM/TRIMMER SIZES/PADSTONES/FOUNDATIONS ETC.
NOTE ENCASE STEEL WORK IN 12.5MM FIRELINE
BOARDING FIXED STAGGERED JOINT.

NEW DOORWAYS TO HAVE CATNIC LINTELS OVER

FIT NEW RADIATORS WITH TRV VALVES

FRONT PITCHED ROOF TYVEK BREATHABLE FELT
BATTENS AND TILES TO MATCH EXISTING ON
100x50MM RAFTERS AND 150x50MM CEILING JOISTS
AT 400MM CENTRES, 12.5MM PLASTERBOARD AND SET
CEILING WITH 400MM FIBRE GLASS QUILT LAID OVER.

ELECTRICAL INSTALLATION BY APPROVED
CERTIFICATED ELECTRICIAN TO COMPLY WITH
APPROVED DOCUMENT P.
CERTIFICATE TO BE ISSUED ON COMPLETION OF WORK.
BY COMPETENT APPROVED CERTIFICATED ELECTRICIAN
USE ENERGY EFFICIENT LIGHT BULBS AND FITTINGS.

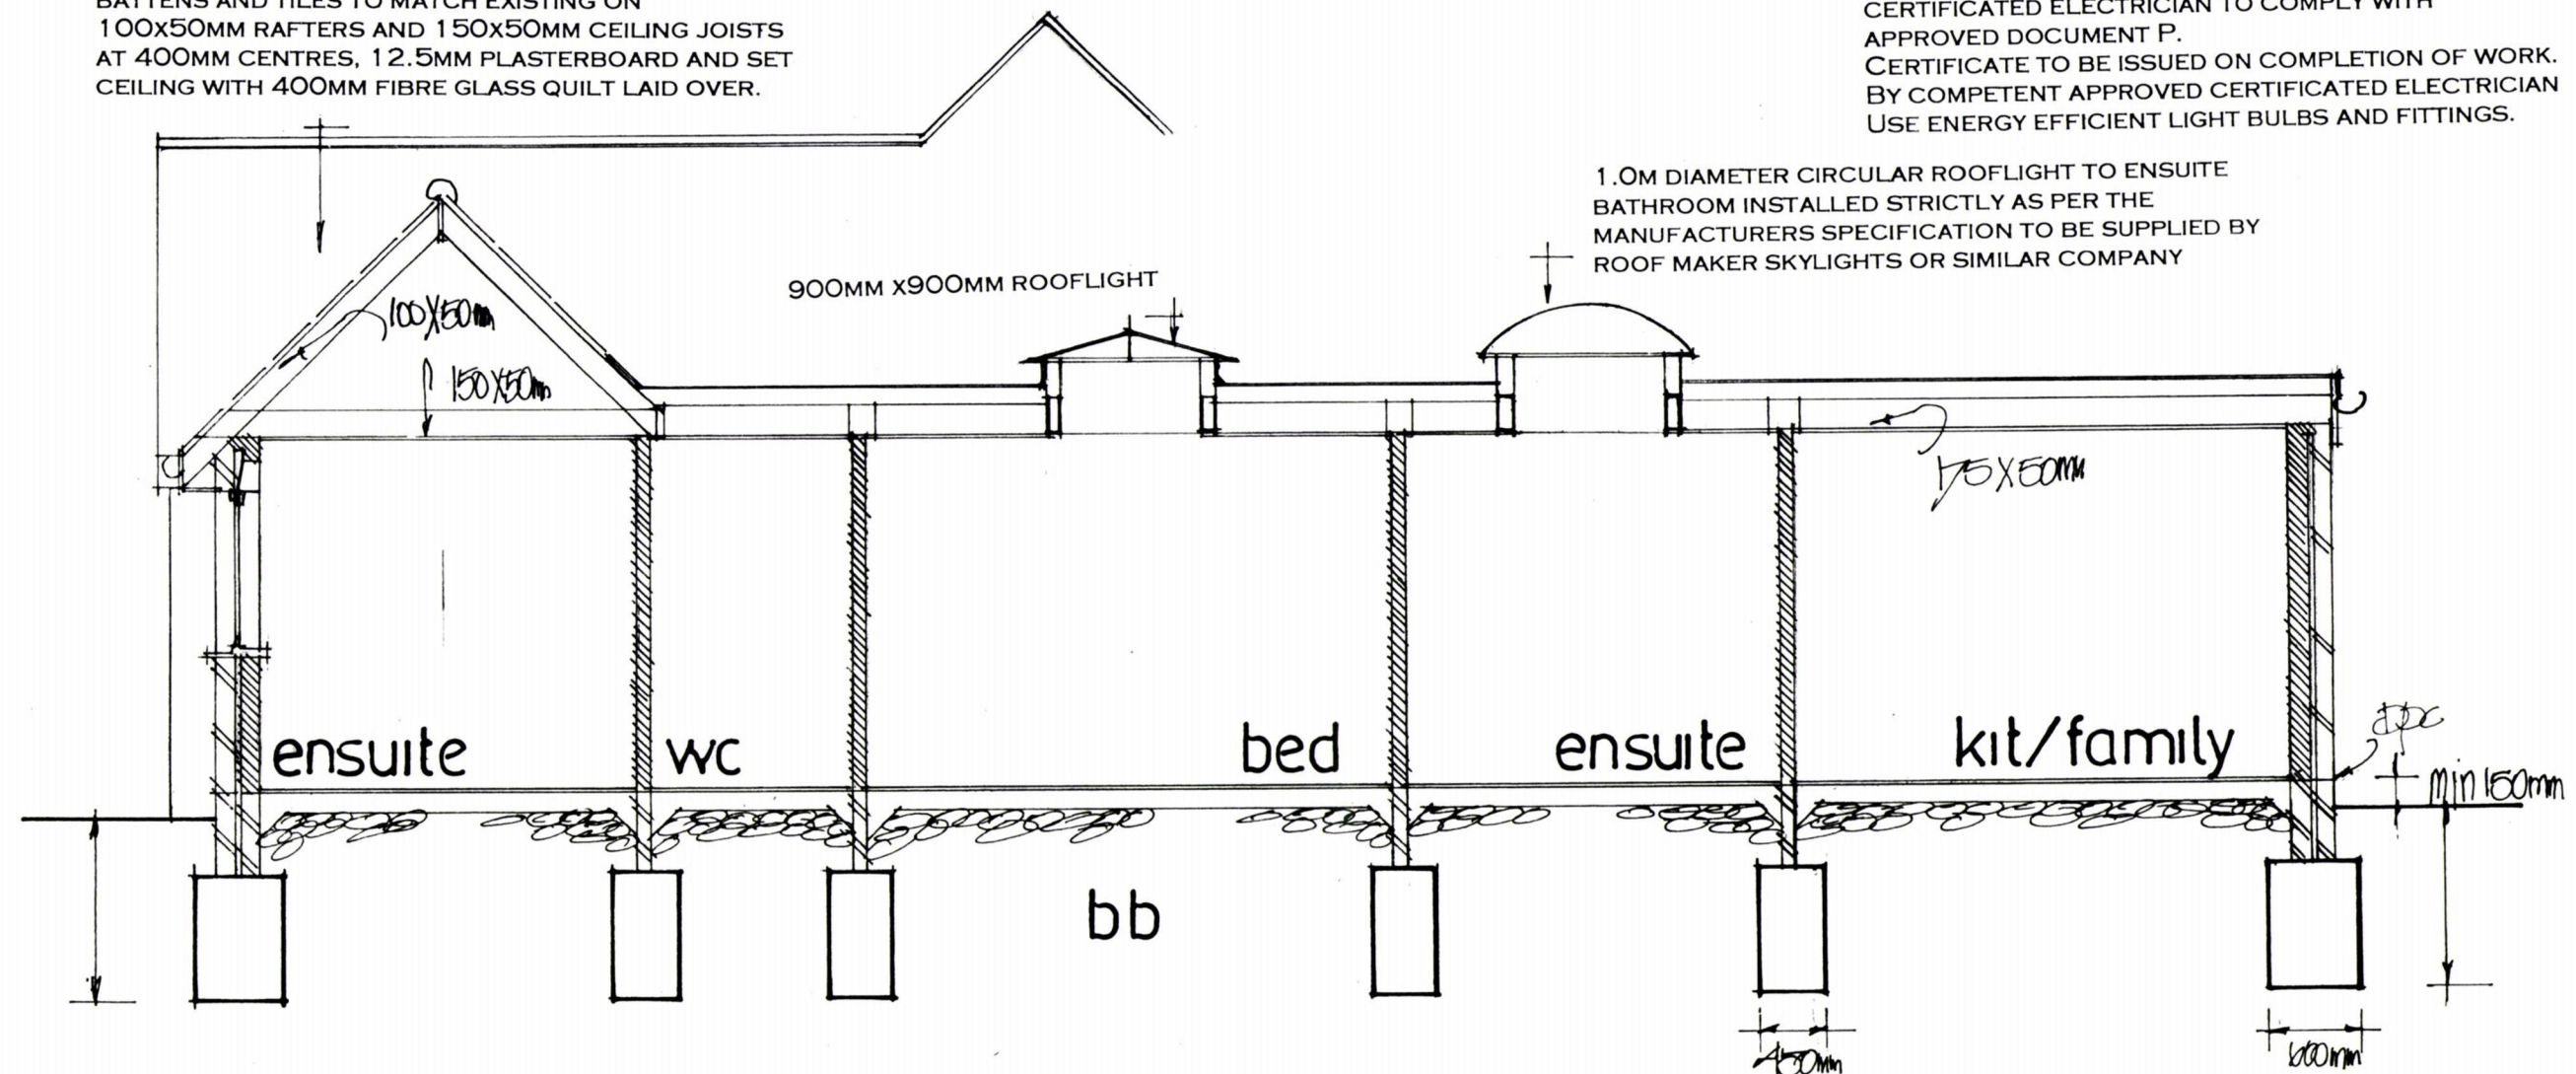

RESITE/RENEW EXISTING BOILER TO CLIENTS CHOICE
ALL WORK TO BE UNDER TAKEN BY A GAS SAFE
ENGINEER AND CERTIFICATE ISSUED ON COMPLETION

date jan 2020
scale 1:50

SECTION DRAWING

PETER J WALKER
ISLAND DESIGN
182, SEAFRONT, HAYLING ISLAND, HANTS.
PO11 9AN
TEL: 02392467571