T0718
- This drawing is the copyright of HNW Architects Ltd Registered No. 3589904
- All dimensions must be verified on site prior to construction.
- Do not scale this drawing except for Planning Application purposes.
- Ordnance Survey Licence No. 100000200
- Only PDF issues of this drawing are controlled. All other formats of this drawing {e.g. .dwg Autocad or .rvt Revit files} are un-controlled and are used at your own risk.
- This drawing must not be copied, transmitted or passed to a third party, without written consent.

Rev	Amendments	by	chkd	Date
A	Planning Issue	AG	LJ	21/06/19

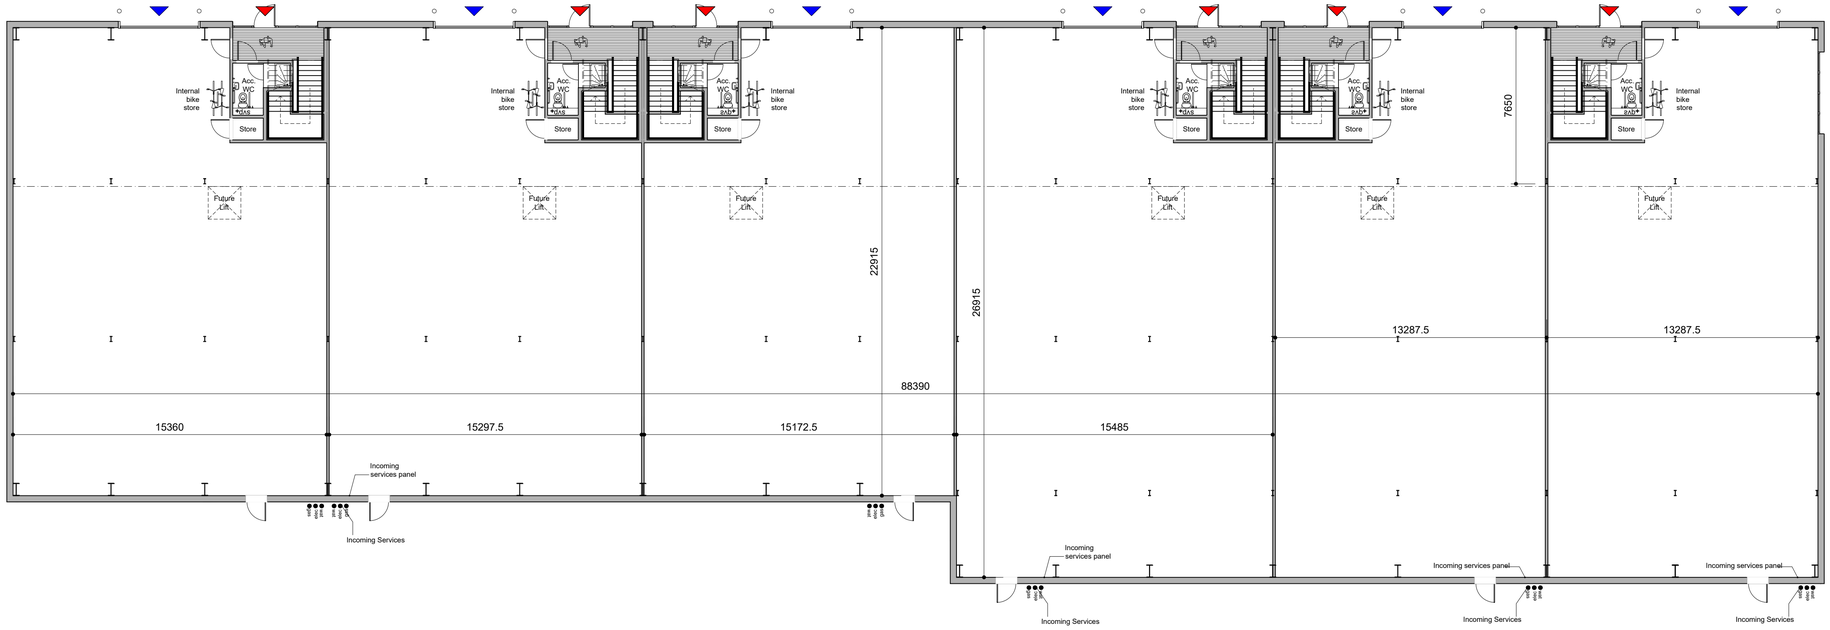

MEZZANINE FLOOR PLANS - UNITS 1-6

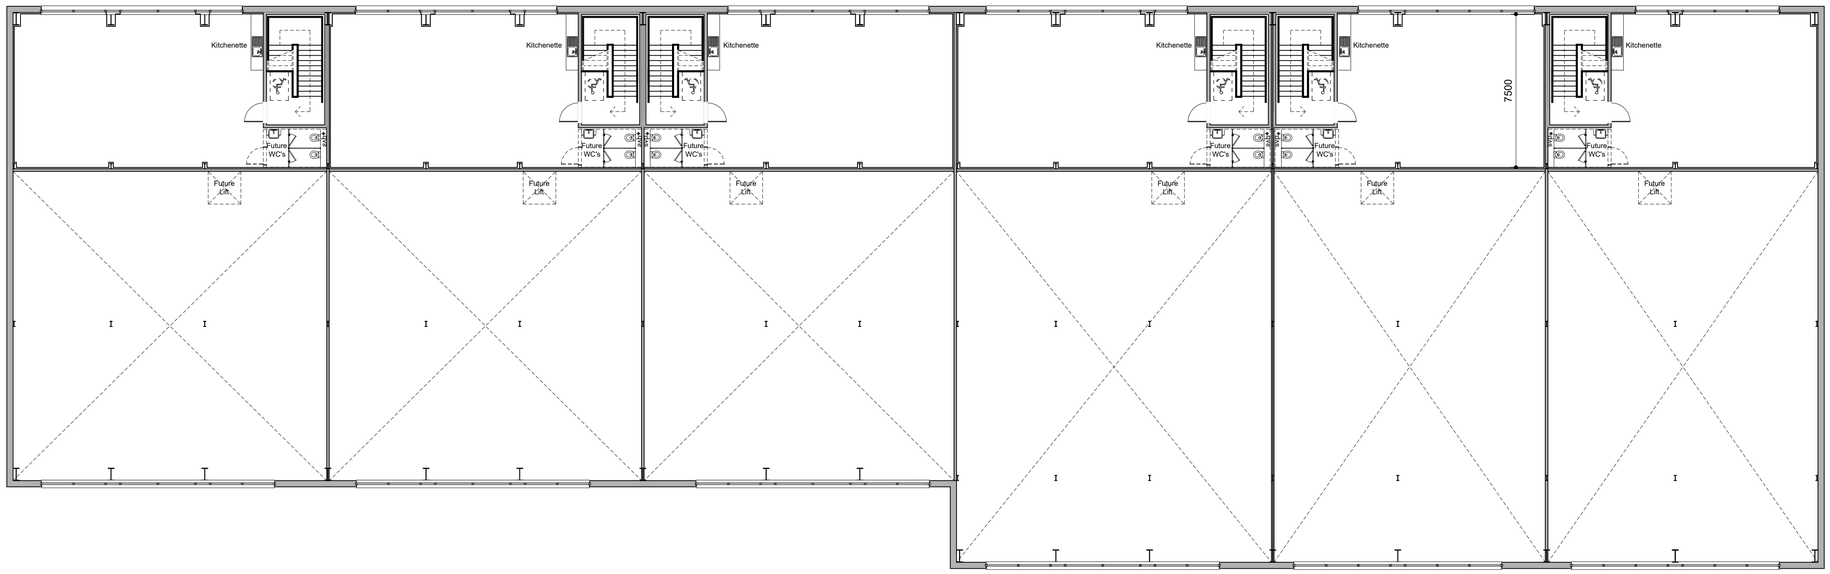

GROUND FLOOR PLANS - UNITS 1-6

NOTES:
All measurements are preliminary/ approximate & subject to tree survey, spot level / analysis, full utilities search, legal boundaries, drainage analysis and detailed layouts/design development through consultation.

0m 1.5m 3m 7.5m 15m
Scale 1:150

Project
Kingsbridge Estates
New Lane
Havant

Drawn By	Checked By	HNW Project No.	Date Created
LJ	KW	18041	JUN 2019

Scale
A1- 1:150

Drawing Title
Units 1-6
As Proposed

Drawing Status
PRELIMINARY

Revision
A

Drawing Number
18041-HNW-ZZ-ZZ-DR-A-2202

61 North Street, Chichester, West Sussex, PO19 1NB
hnw architects