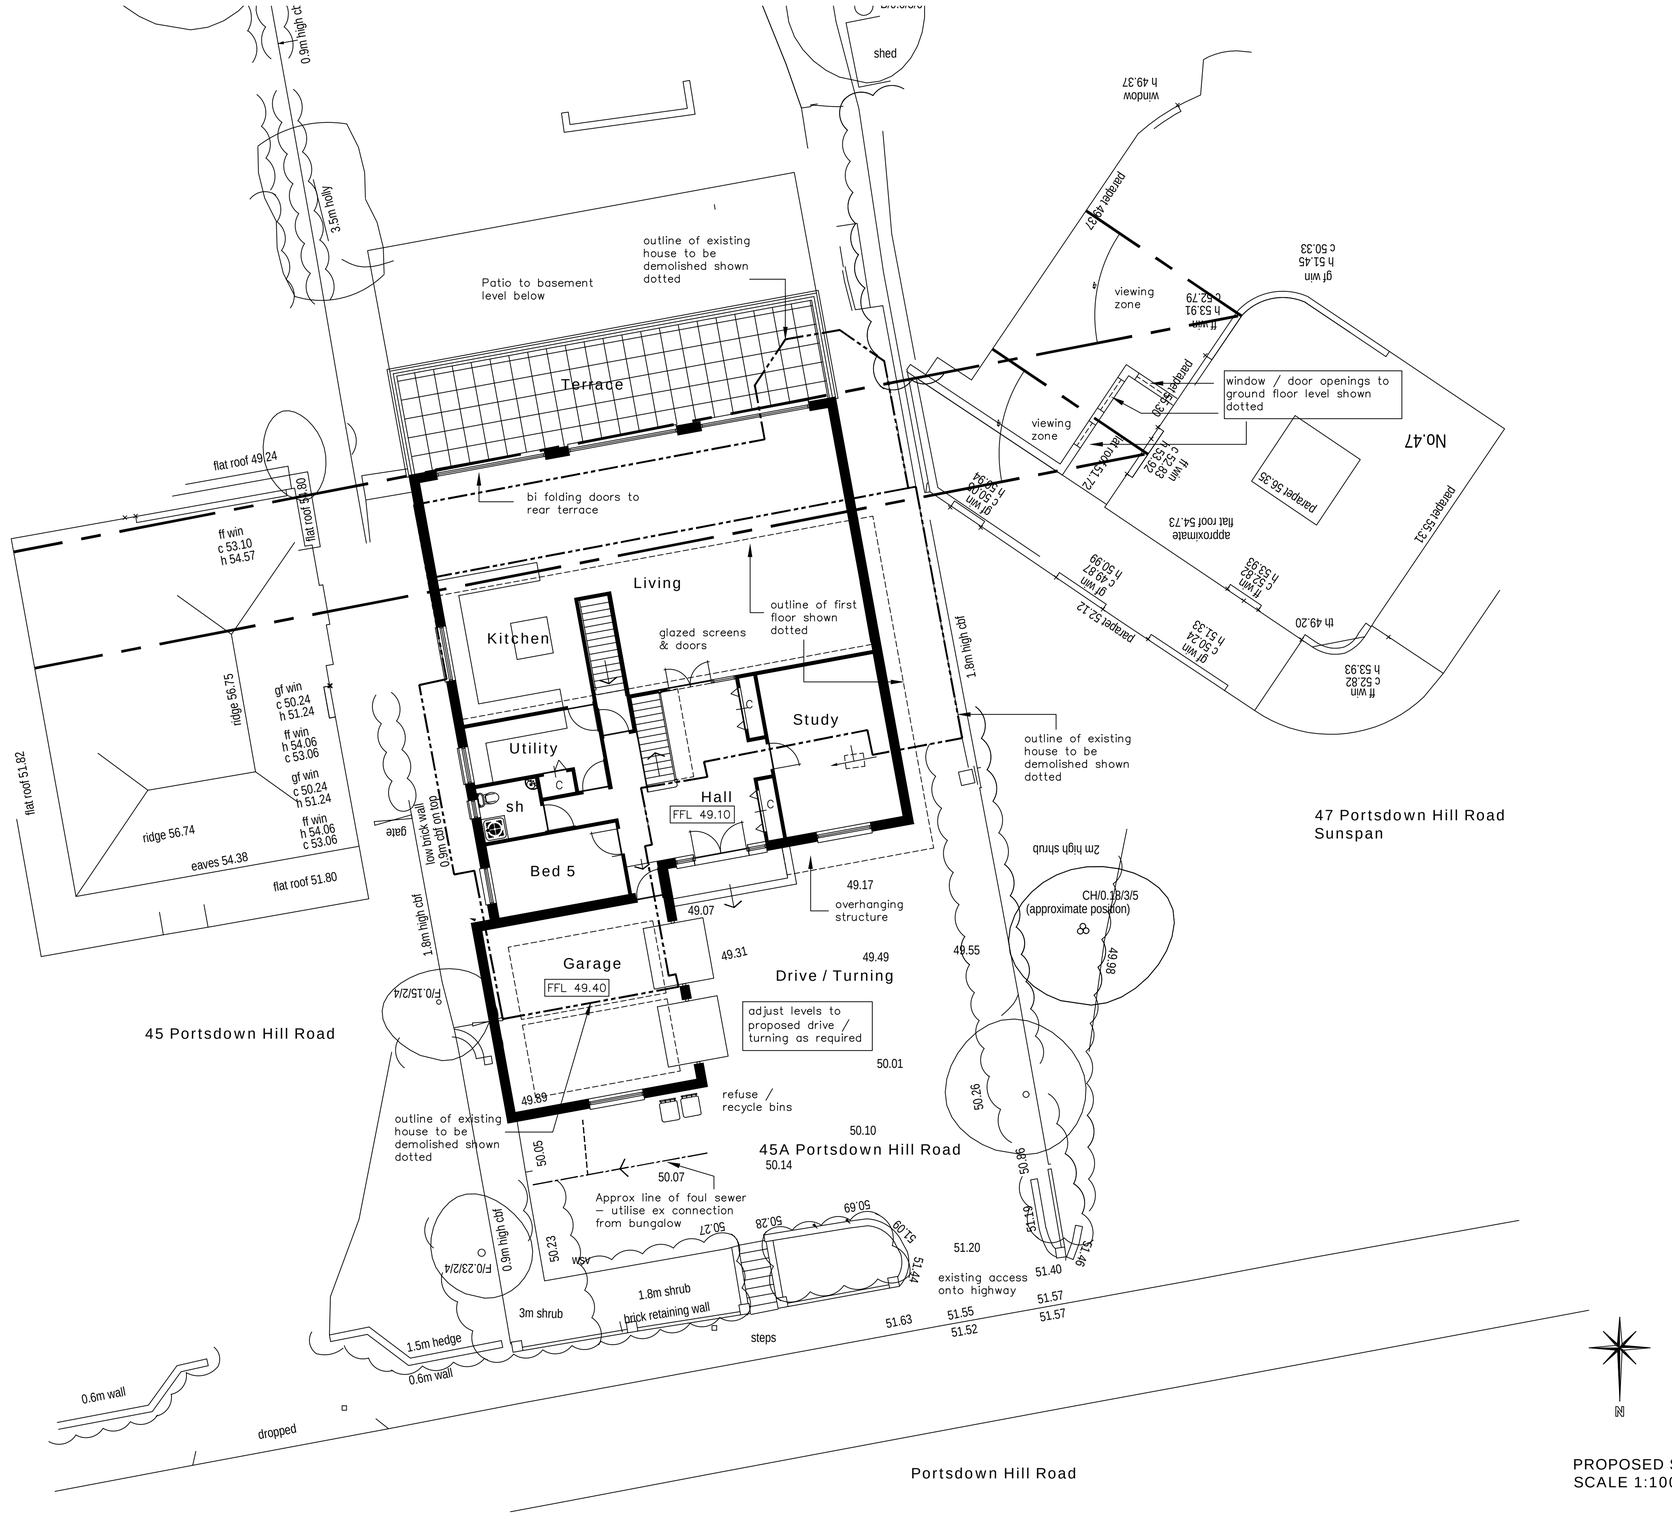

PROPOSED SITE LAYOUT
SCALE 1:100

NOTES:
The design and construction of this project shall be in accordance with the current Building Regulations & NHBC Standards. These notes & drawings have been prepared soley for the purpose of Planning & Building Regulation approval.

Do not scale from this drawing unless for Planning purposes. All dimensions to be checked on-site and any alterations to be approved by the Architect and/or client prior to any work commencing.

Ordnance Survey Licence No: 100047591

This drawing to be copyright and to be read in conjunction with all other drawings

AMENDMENTS:
Rev A : Internal garage dimensions increased to 6.0mx6.0m, amendments to number 47 windows doors to ground floor projection – 29/03/19

KEY:
Scale in Metres 1:100
0 1 2 3 4 5 10

CLIENT NAME & ADDRESS
Mr & Mrs J Deng
45A Portsdown Hill Road
Havant
PO9 3JU

PROJECT ADDRESS
45A Portsdown Hill Road
Havant
PO9 3JU

DRAWING DETAILS
PLANNING DRAWING
Proposed Site Layout

PROJECT No	DWG No	REV No
903	2	A
SCALE: 1:100 @ A1	DRAWN: BWH	DATE: 10/01/19

B. H. ARCHITECTURE Ltd
Heath Cottage
Newlands Lane
Purbrook
Waterlooville
Hants
PO7 5SQ
Tel: 023 9223 2322
Mob: 07747 771808
E-mail:bernard@bernardharding.com