
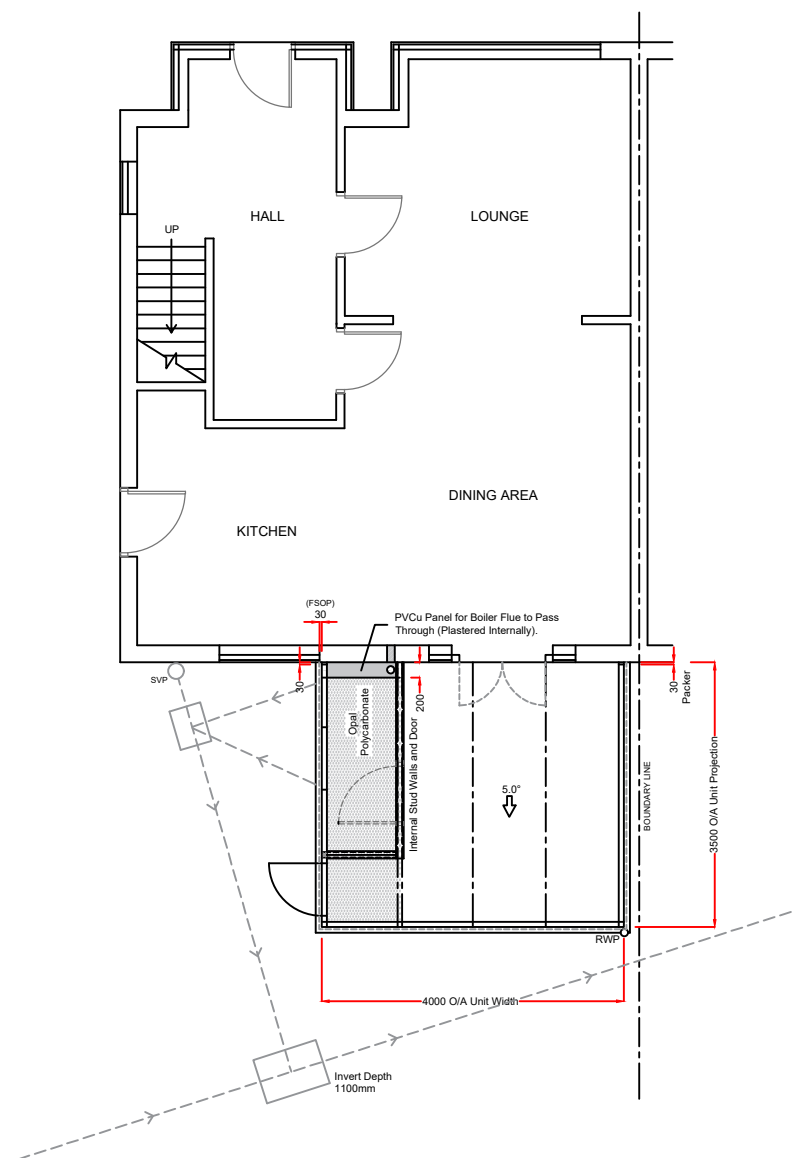
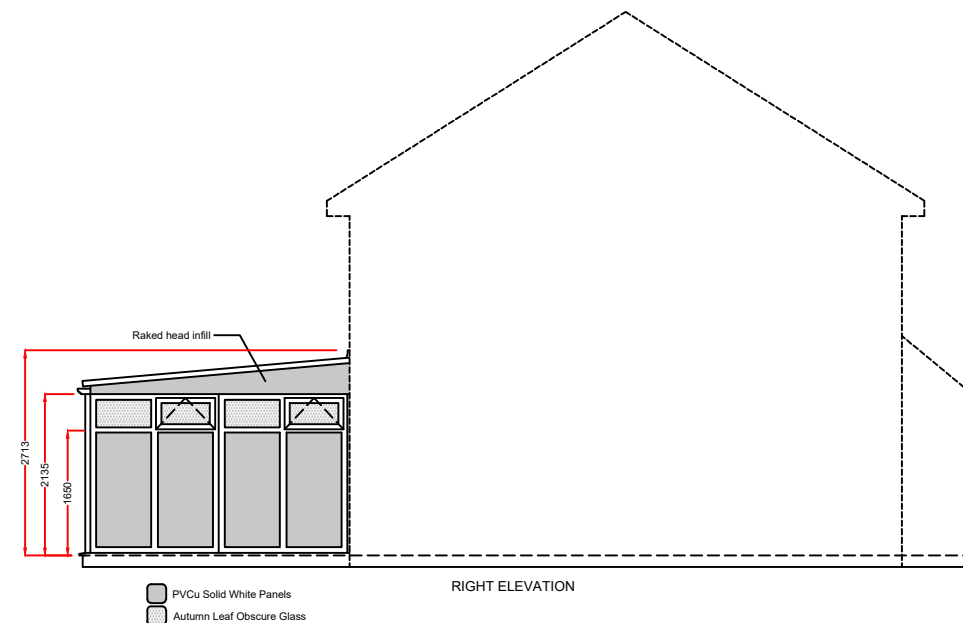
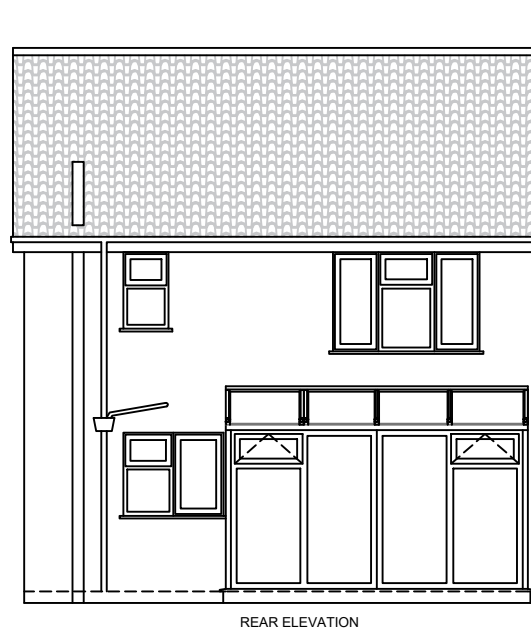


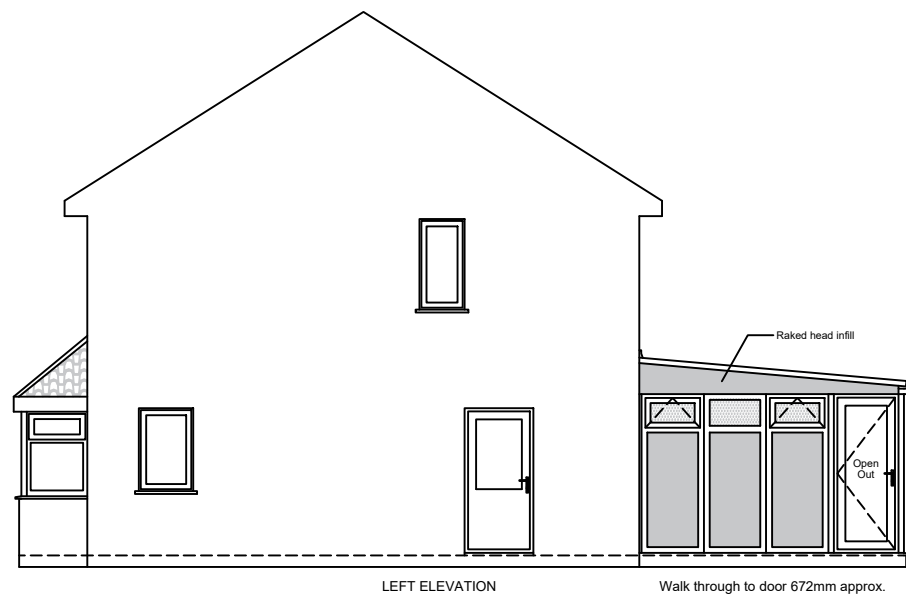

Product Specification:

Roof:

Roof Type: PVCu
Roof external colour: White
Roof Internal colour: White

Frames/Doors:

Frame type: PVCu
External Colour : White
Internal Colour : White

Notes:

Existing physical barrier to remain

These drawings are the property of Anglian Home Improvements and must not be used, distributed, loaned or copied without the express permission of Anglian Home Improvements.
All dimensions are in millimetres (mm) unless noted otherwise.
Do not use for base laying purposes

Produced on A3 paper

4 3 2 1 0 1:50 Scale Bar 1:100 0 1 2 3 4 5 6 7 8 9 10

Rev.	Date	Description	Initials



Drawing title: Proposed Plan and Elevations		
Contract No. : 90003316		Page 2 of 2
Proposed: PVCu Conservatory At: 17 Mill Road Waterlooville Hampshire PO7 7AP		
For : Mr Smith		
Drawers initials: DJP	Scale : 1:100	Date: 27.06.19