

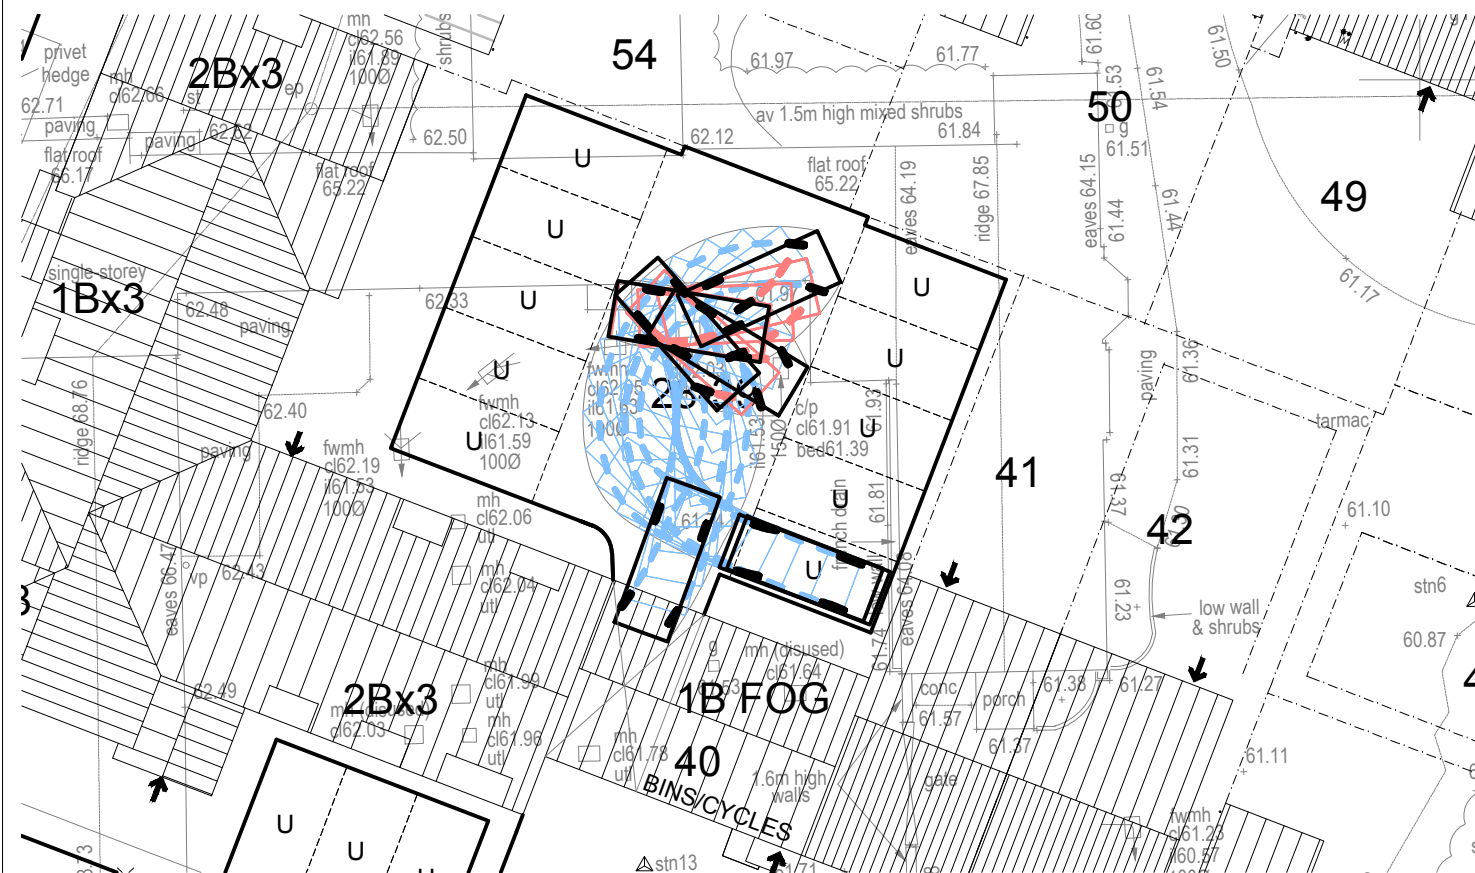
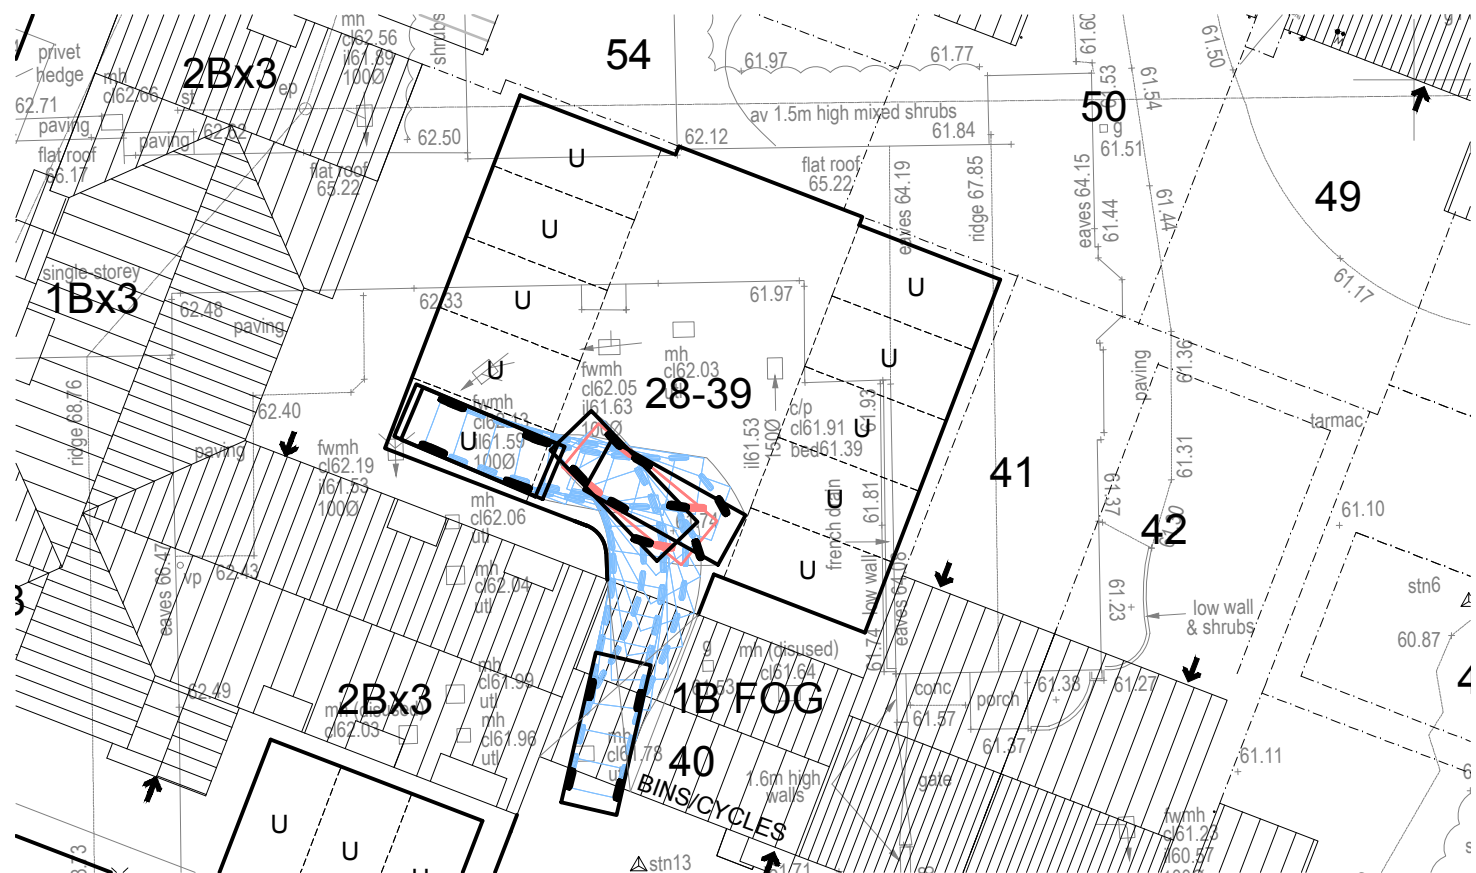


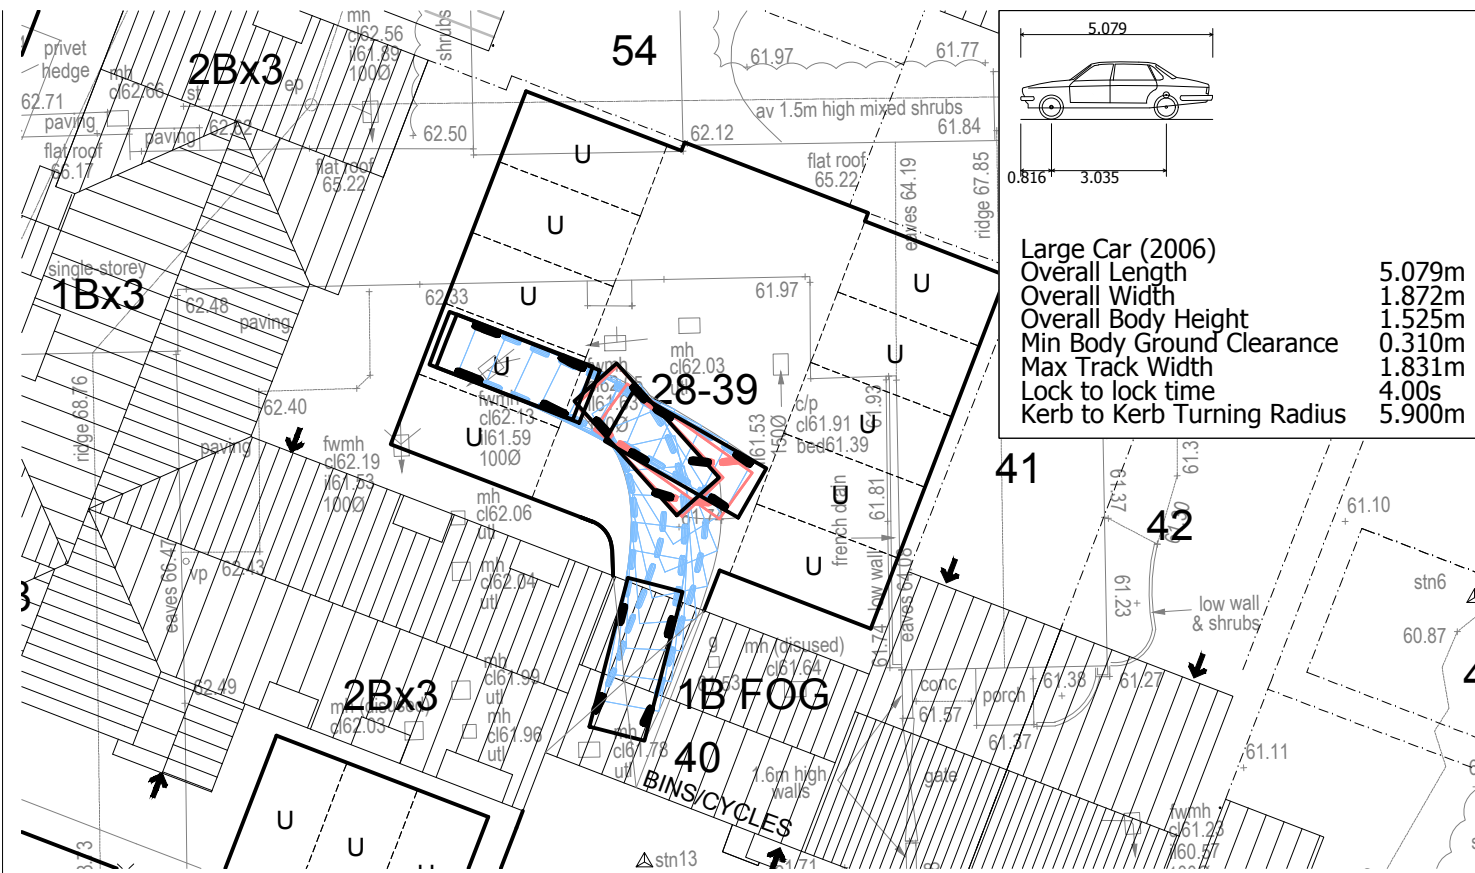

© Crown copyright and database rights 2018. Ordnance Survey 0100031673.

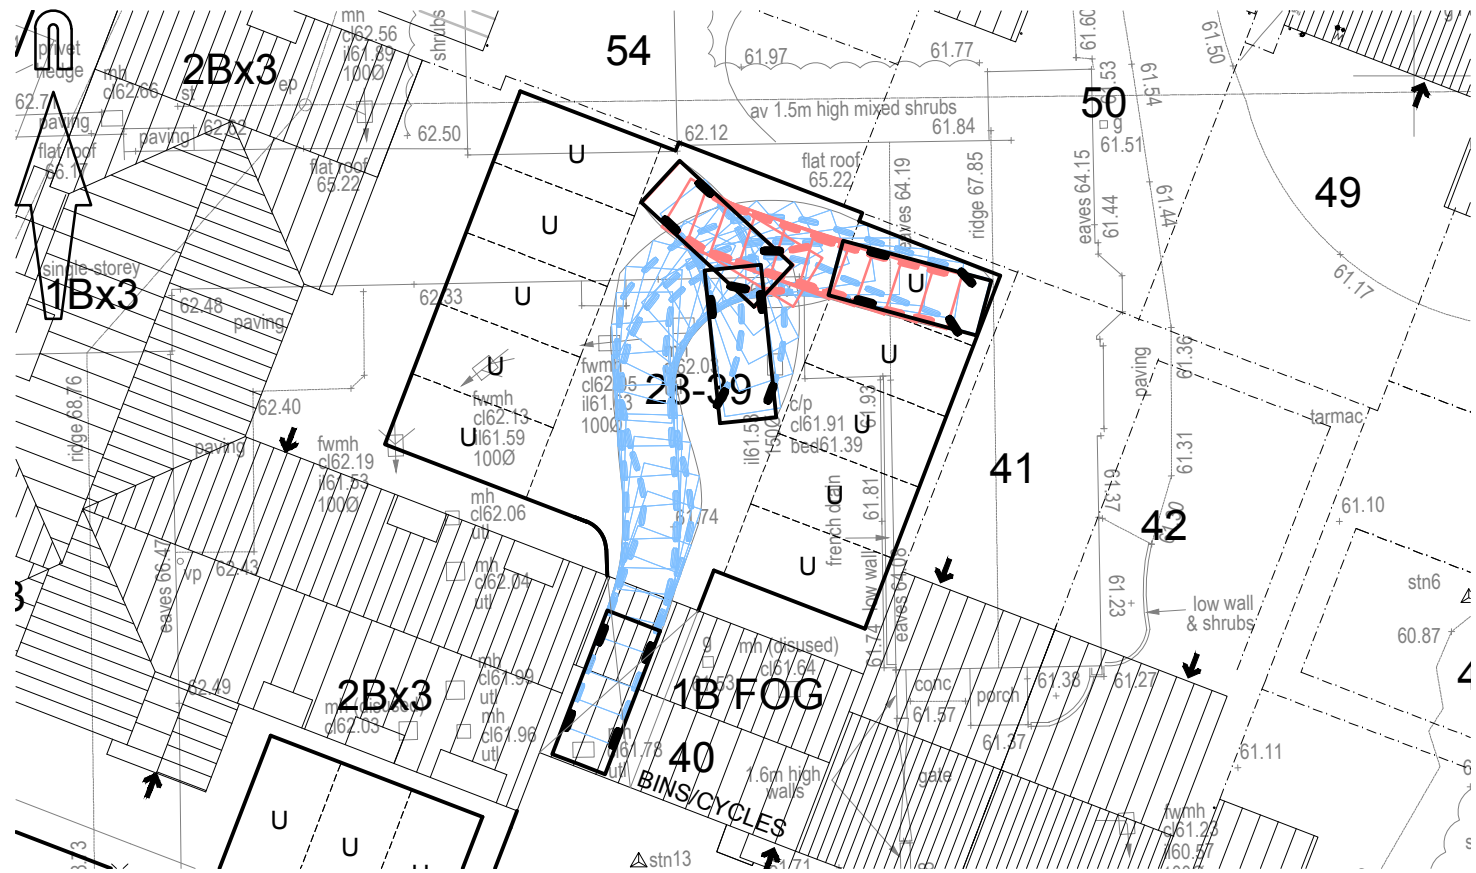

Mayer Brown Limited
Lion House Oriental Road Woking Surrey GU22 8AR
Telephone 01483 750 508 Fax 01483 750 437
wokingoffice@mayerbrown.co.uk www.mayerbrown.co.uk

client **BELLWAY HOMES LTD (WESSEX) & THE
BORROW FOUNDATION LTD**

project **PADNELL GRANGE COWPLAIN, WATERLOOVILLE**

title **SWEPT PATH ANALYSIS
LARGE CAR IN PARKING AREA
FOR UNITS 30 TO 39**

scale 1:250 @ A3 drawn by JME checked by SL

date JANUARY 2019 cad file MBSK190103-04-P4.DWG

drawing number **MBSK190103-04** rev. **P4**