




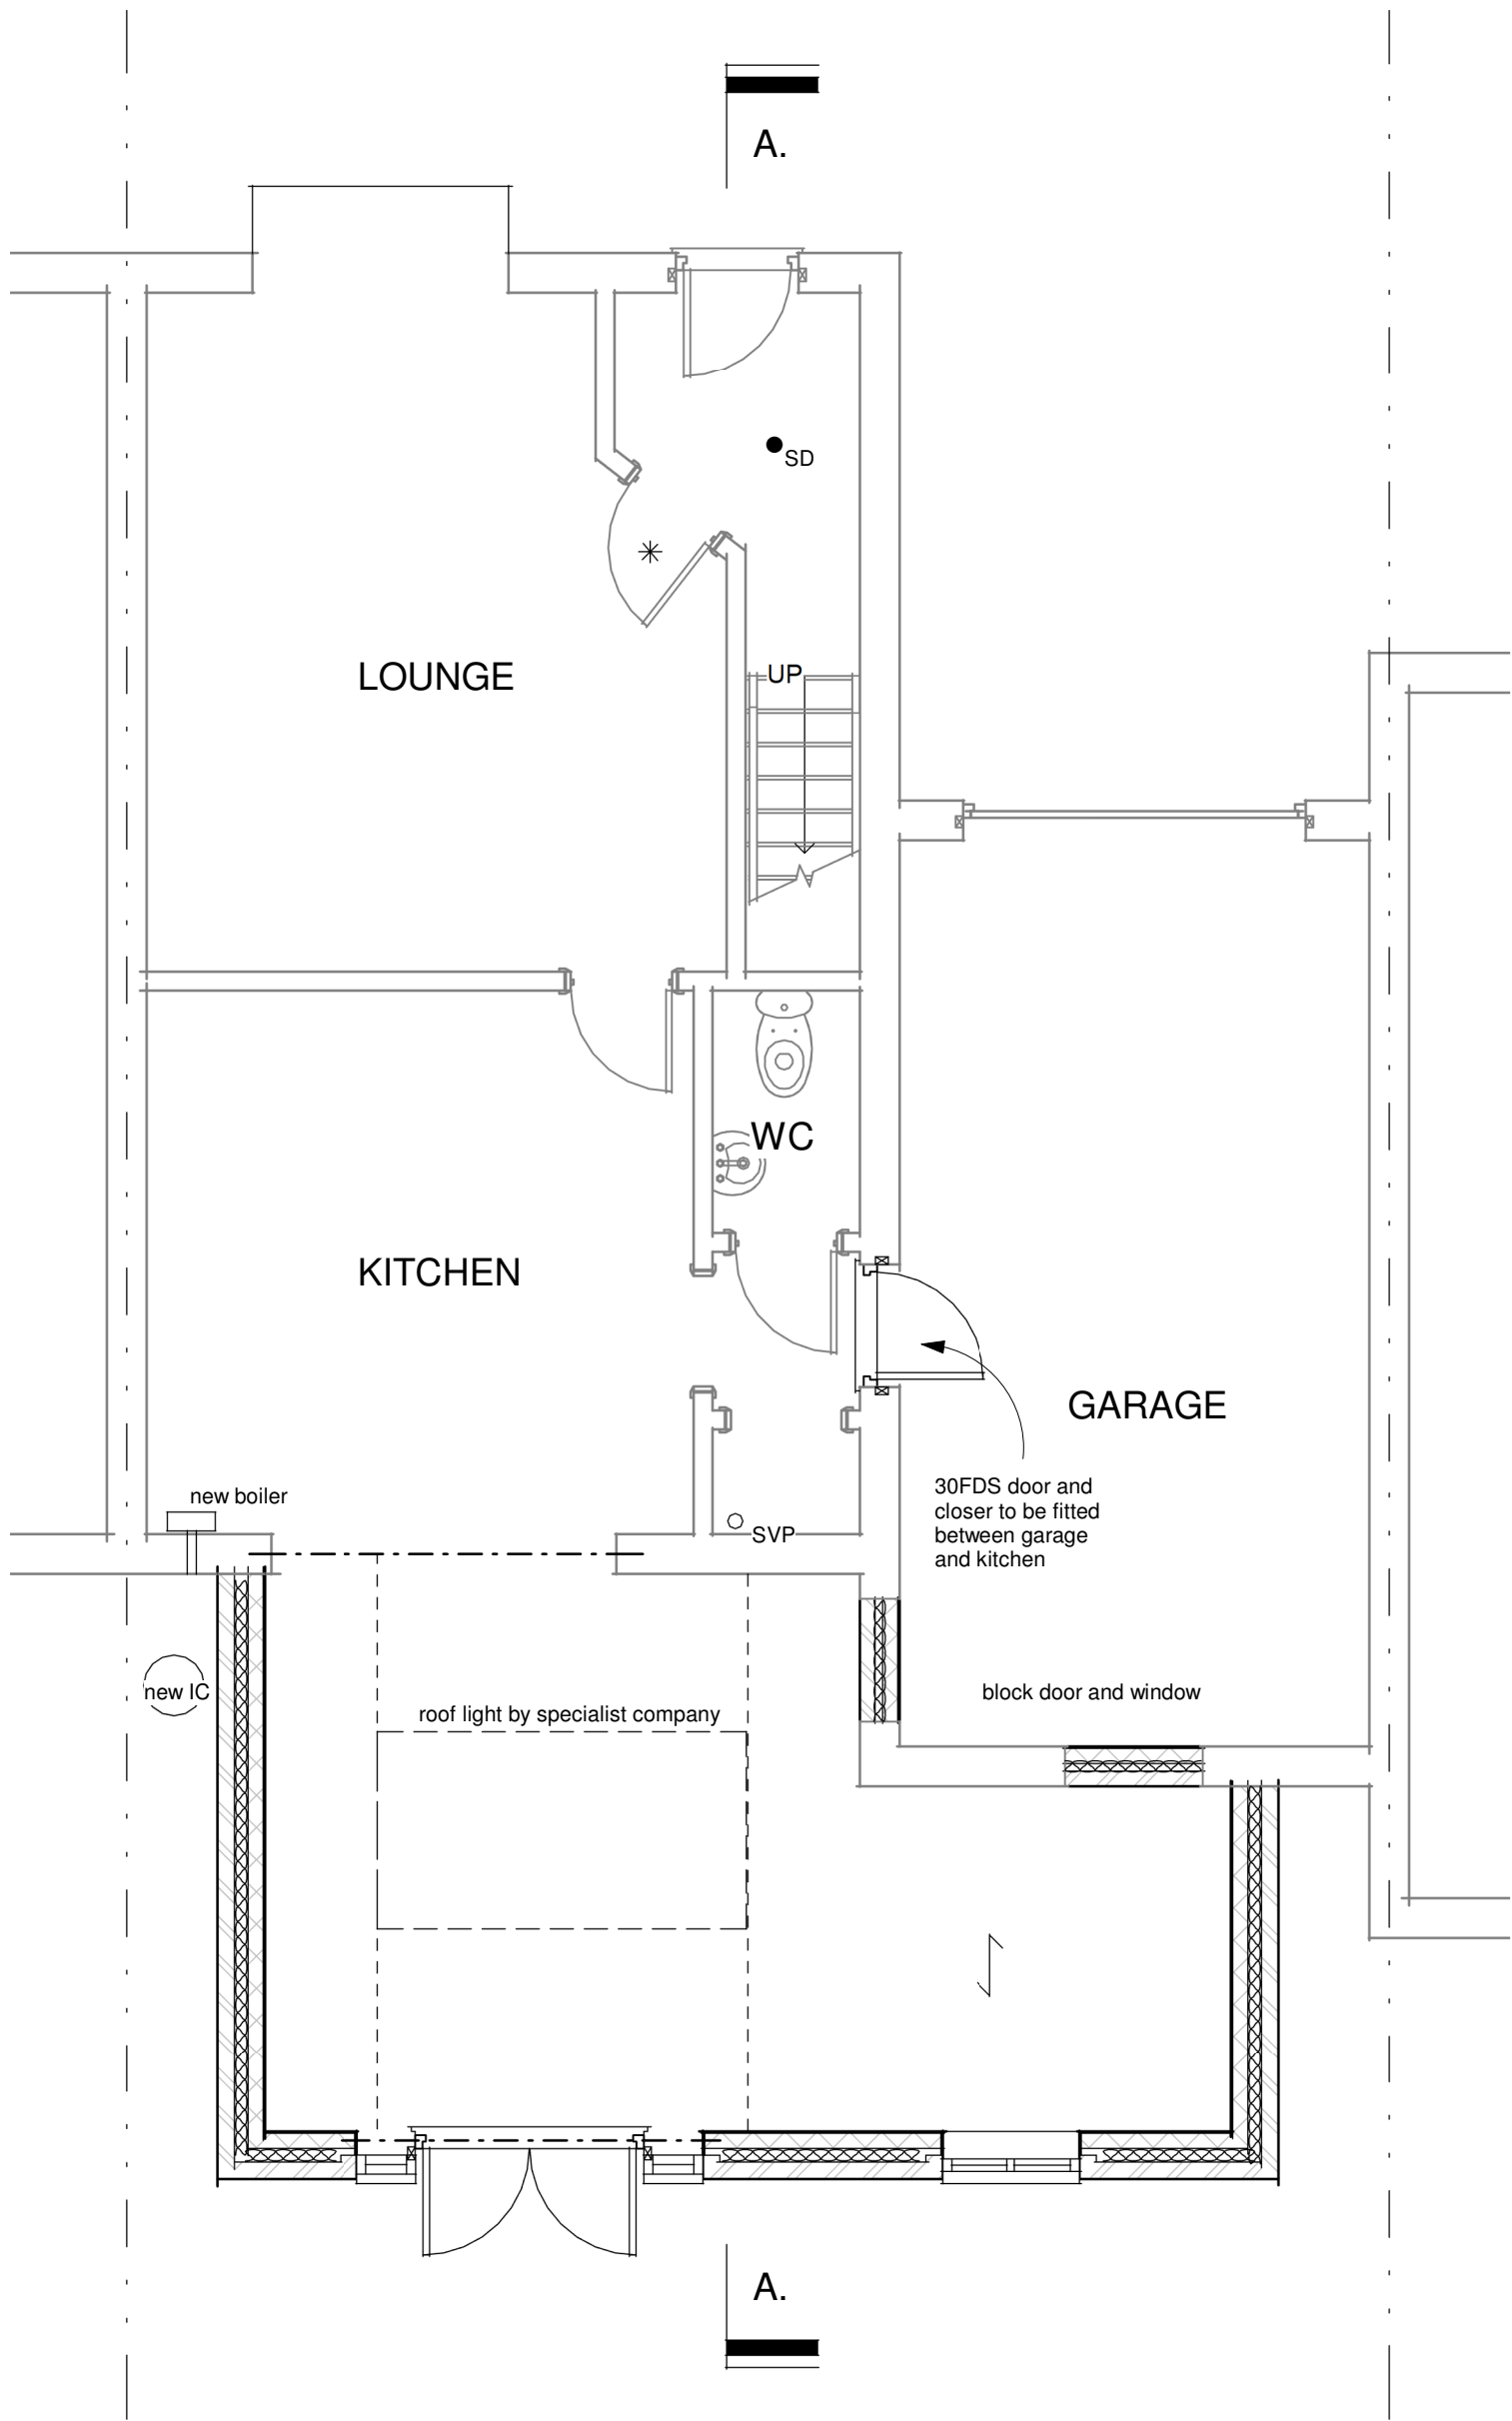


Proposed Ground Floor
1 : 50

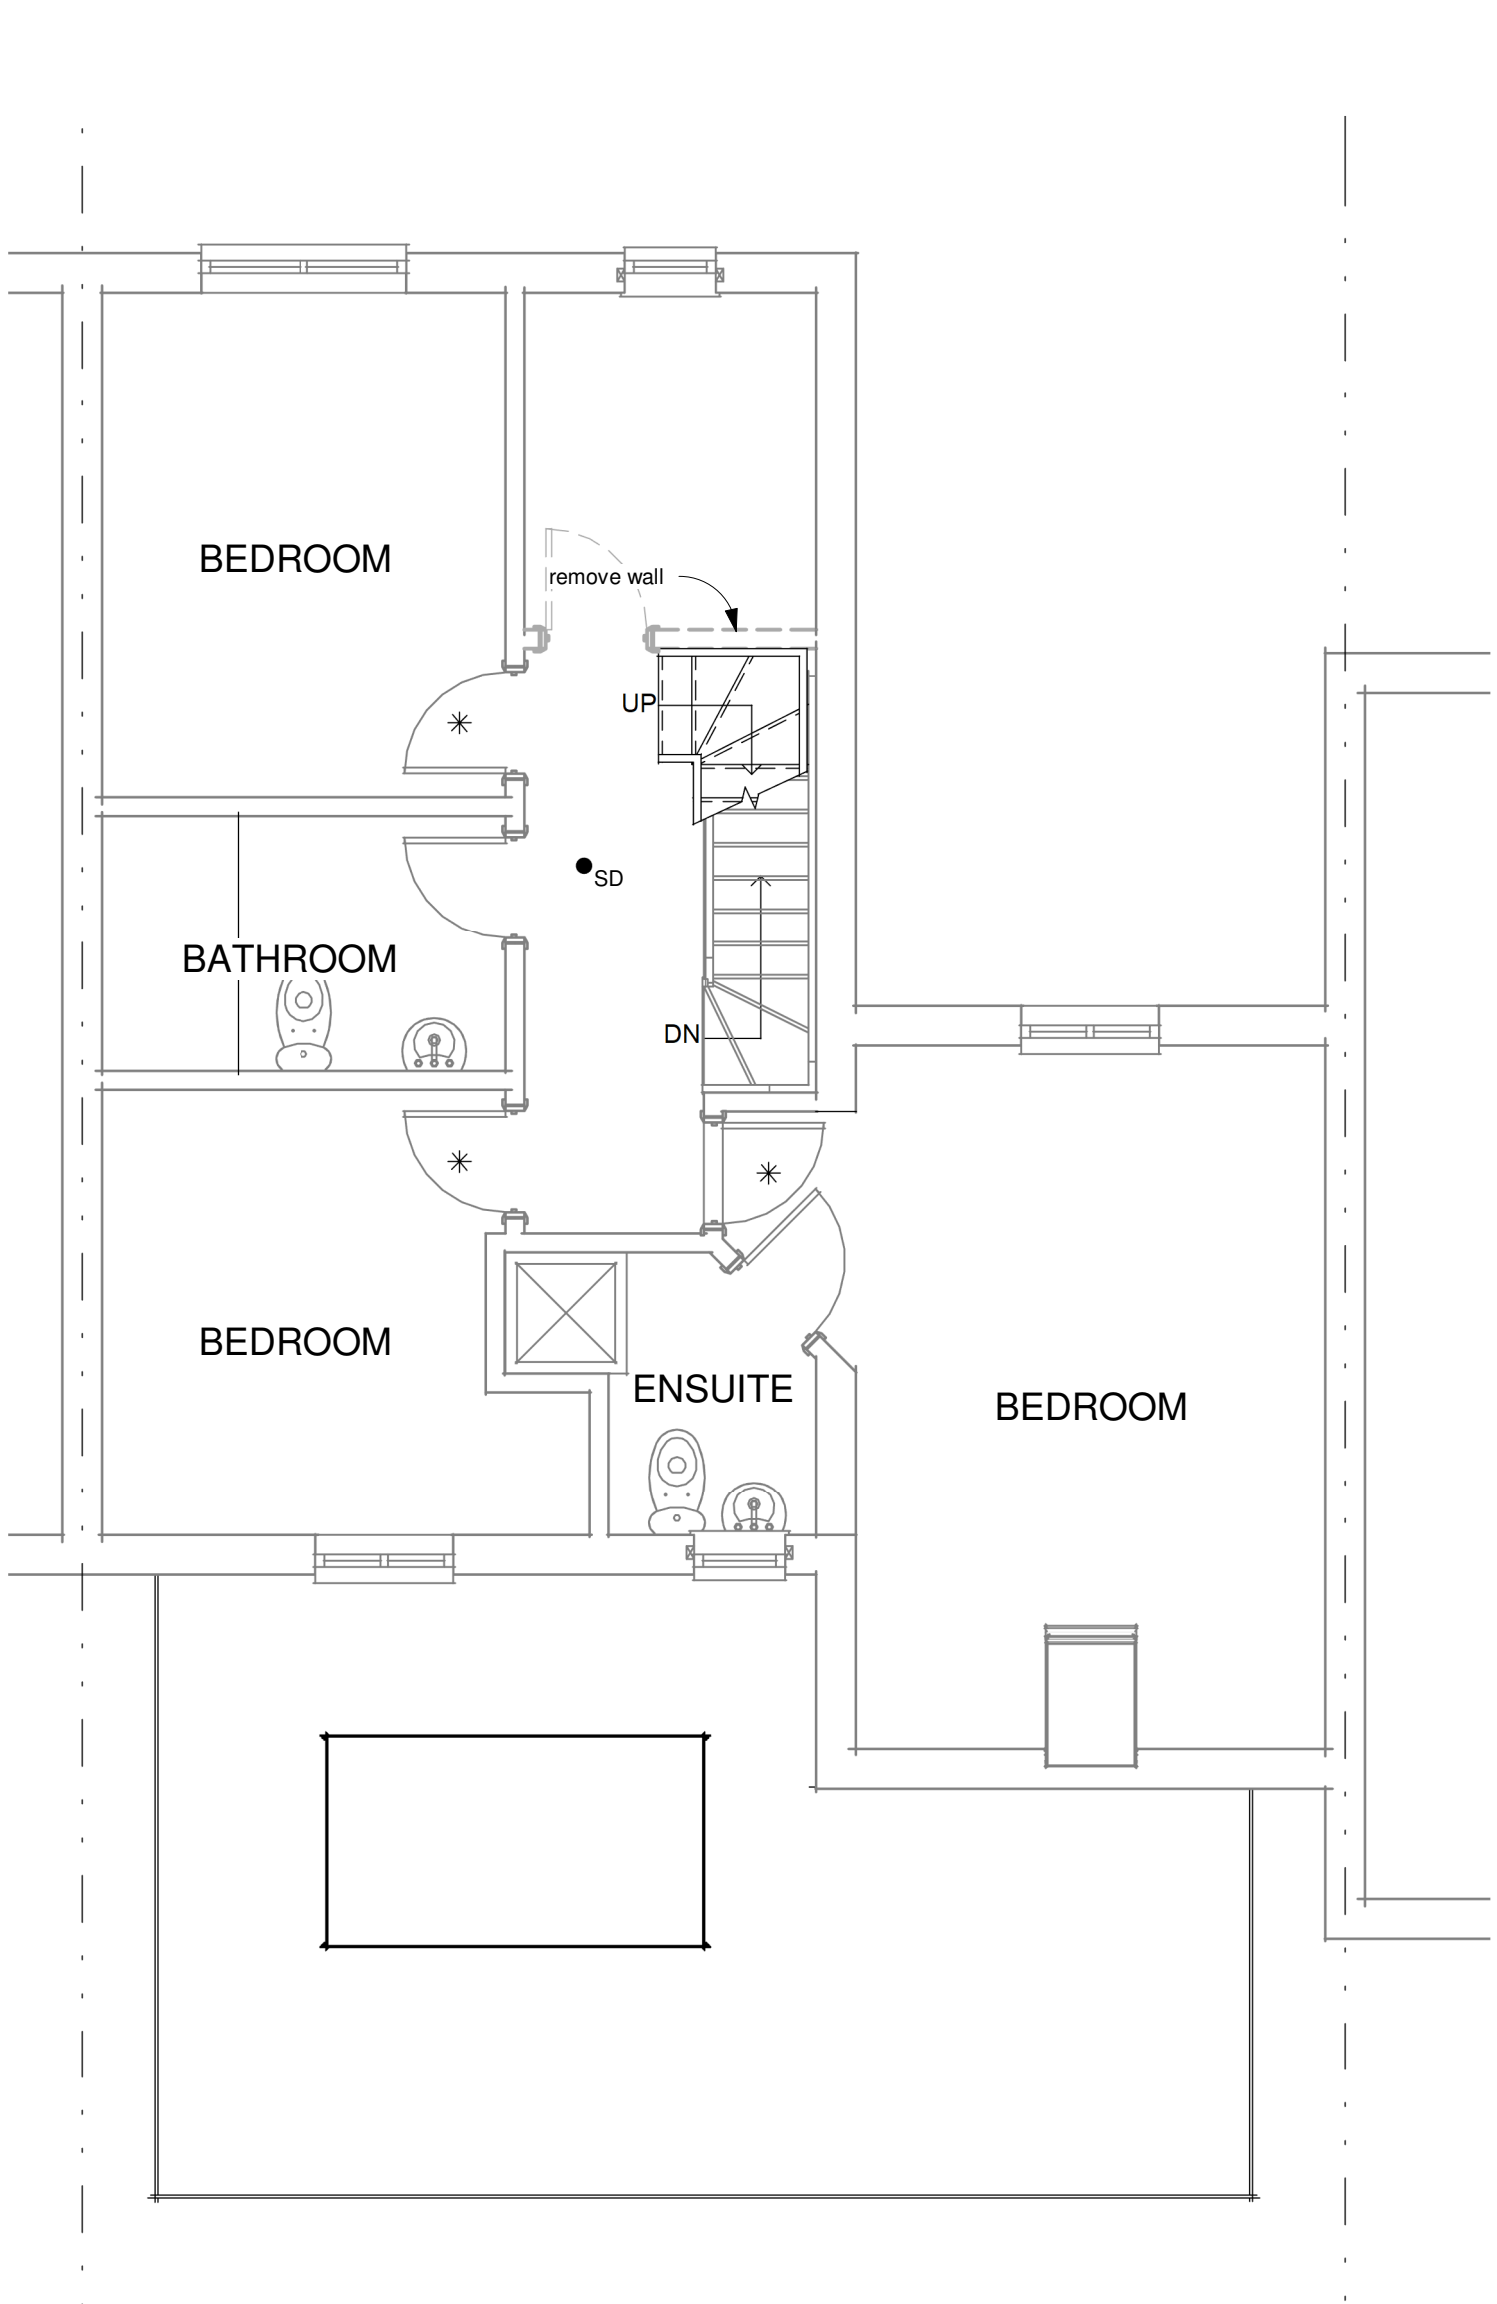

Proposed First Floor
1 : 50

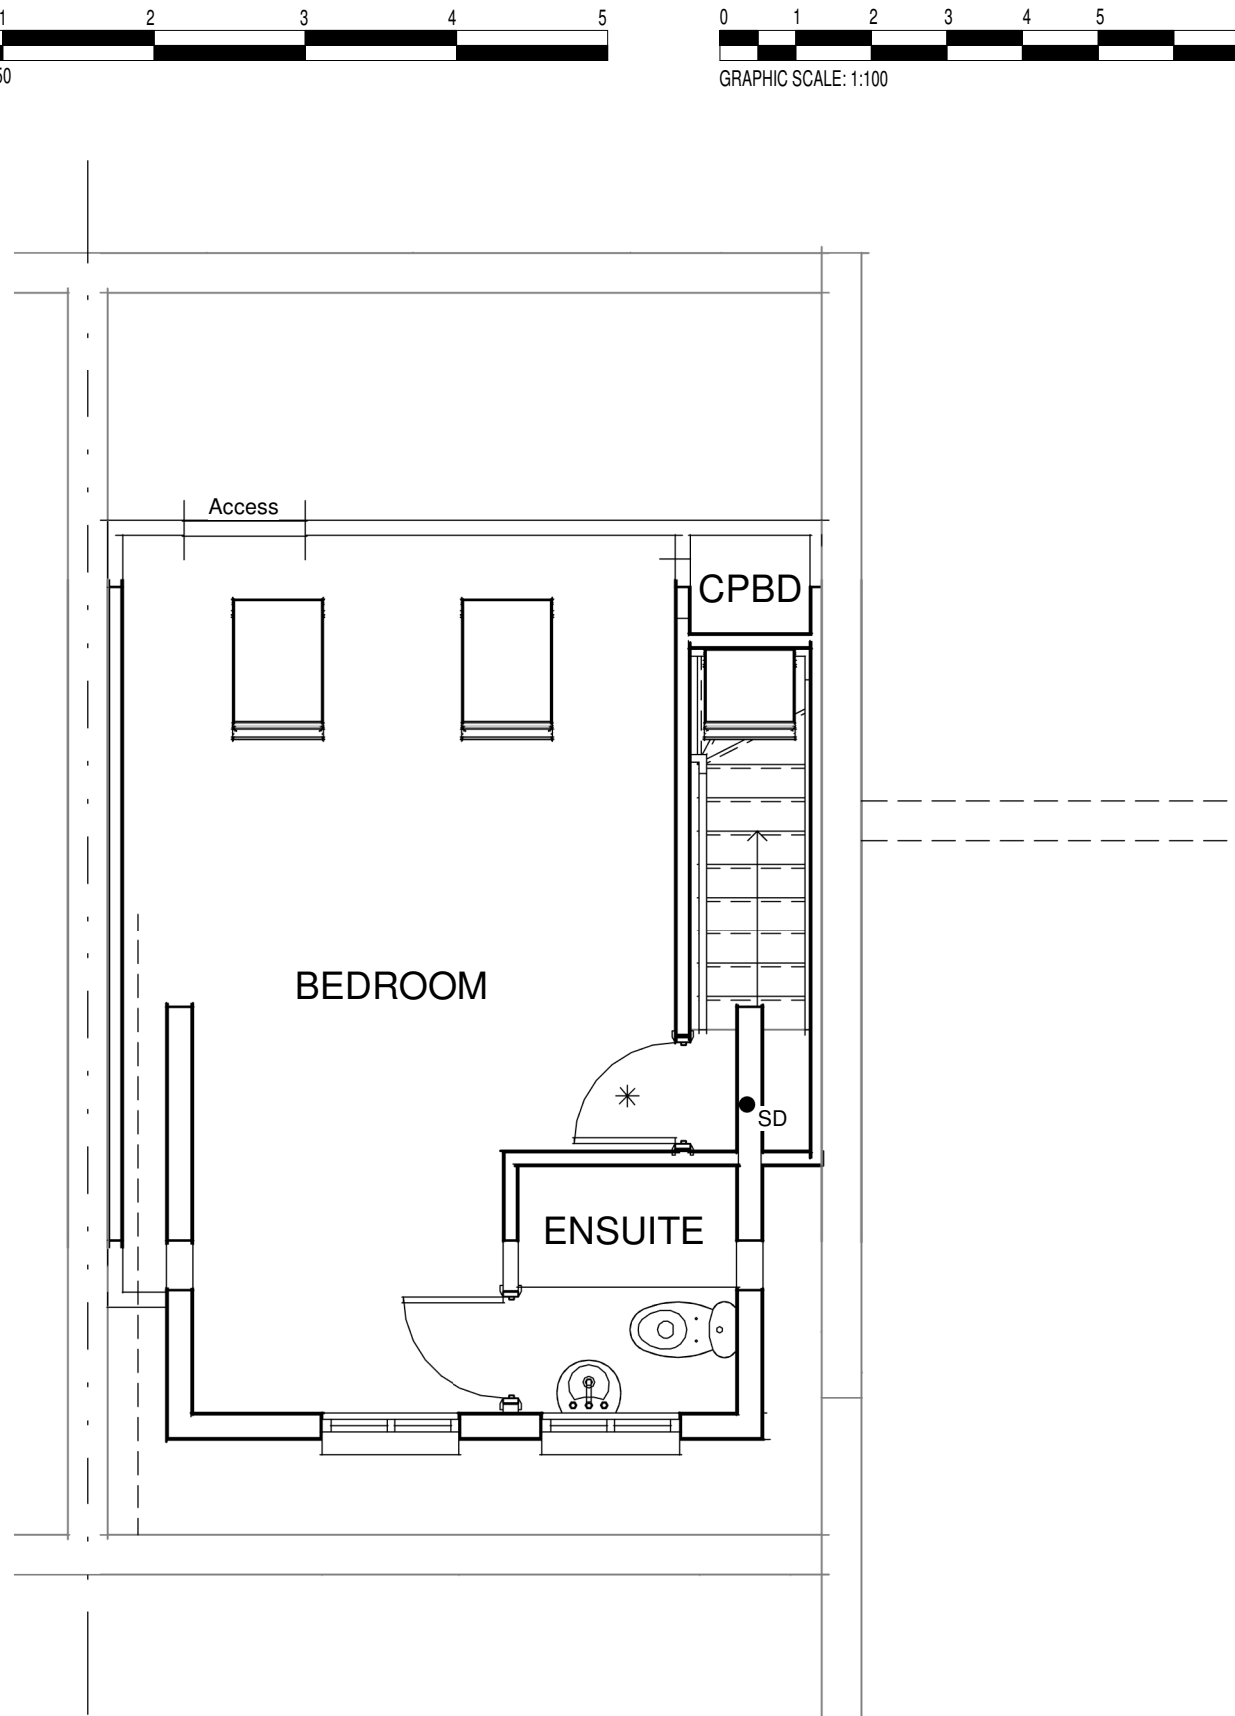


Proposed Second Floor
1 : 50

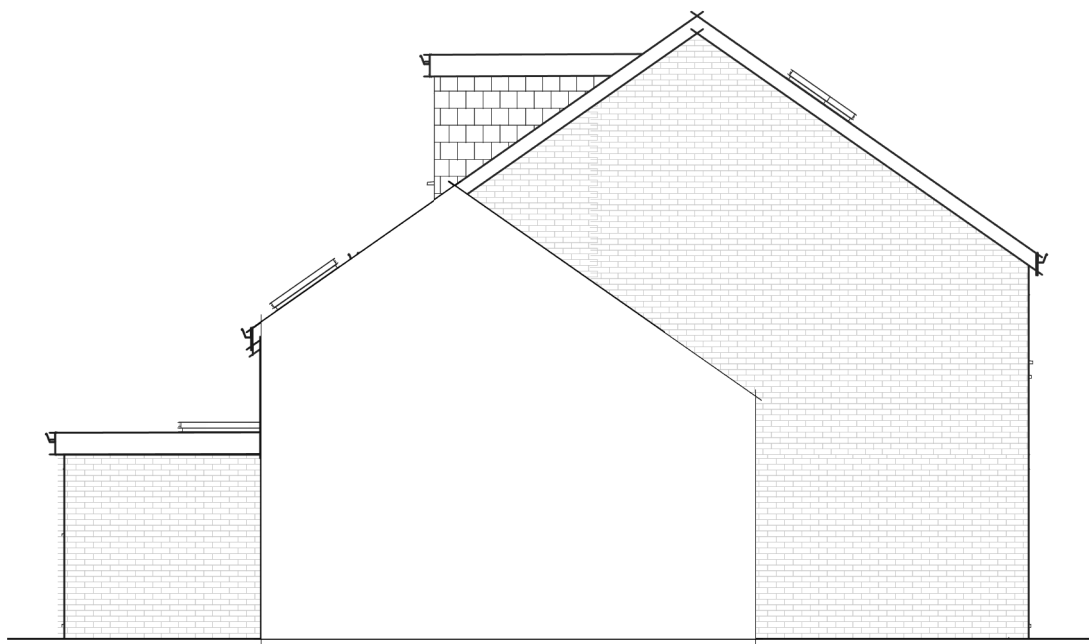


Proposed East
1 : 100




Proposed South
1 : 100

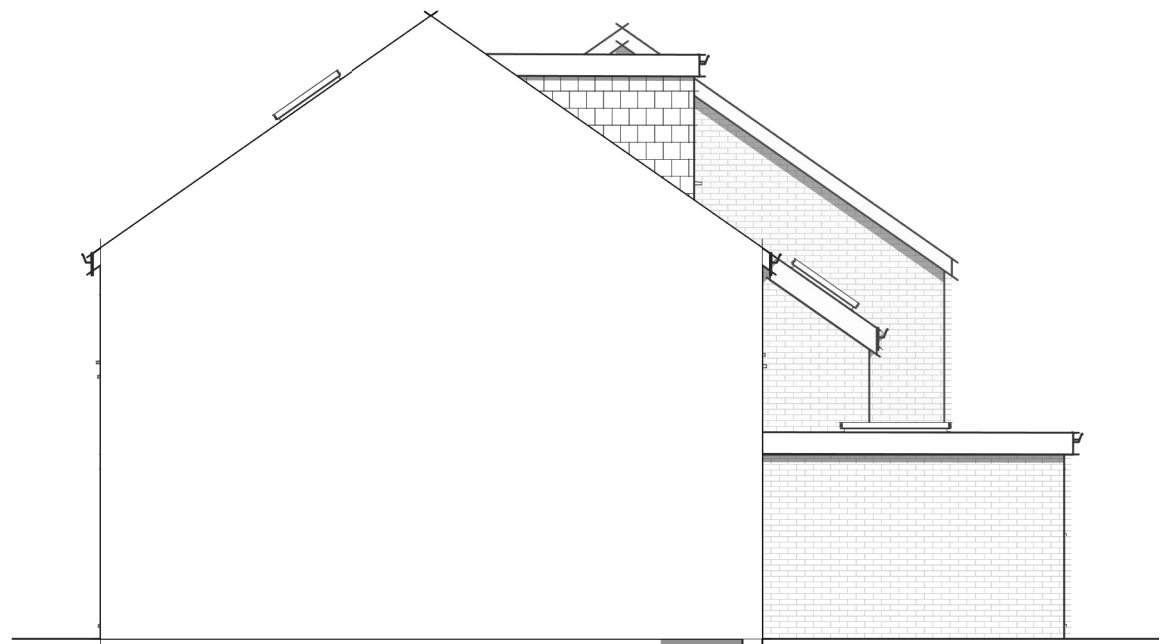

Proposed West
1 : 100

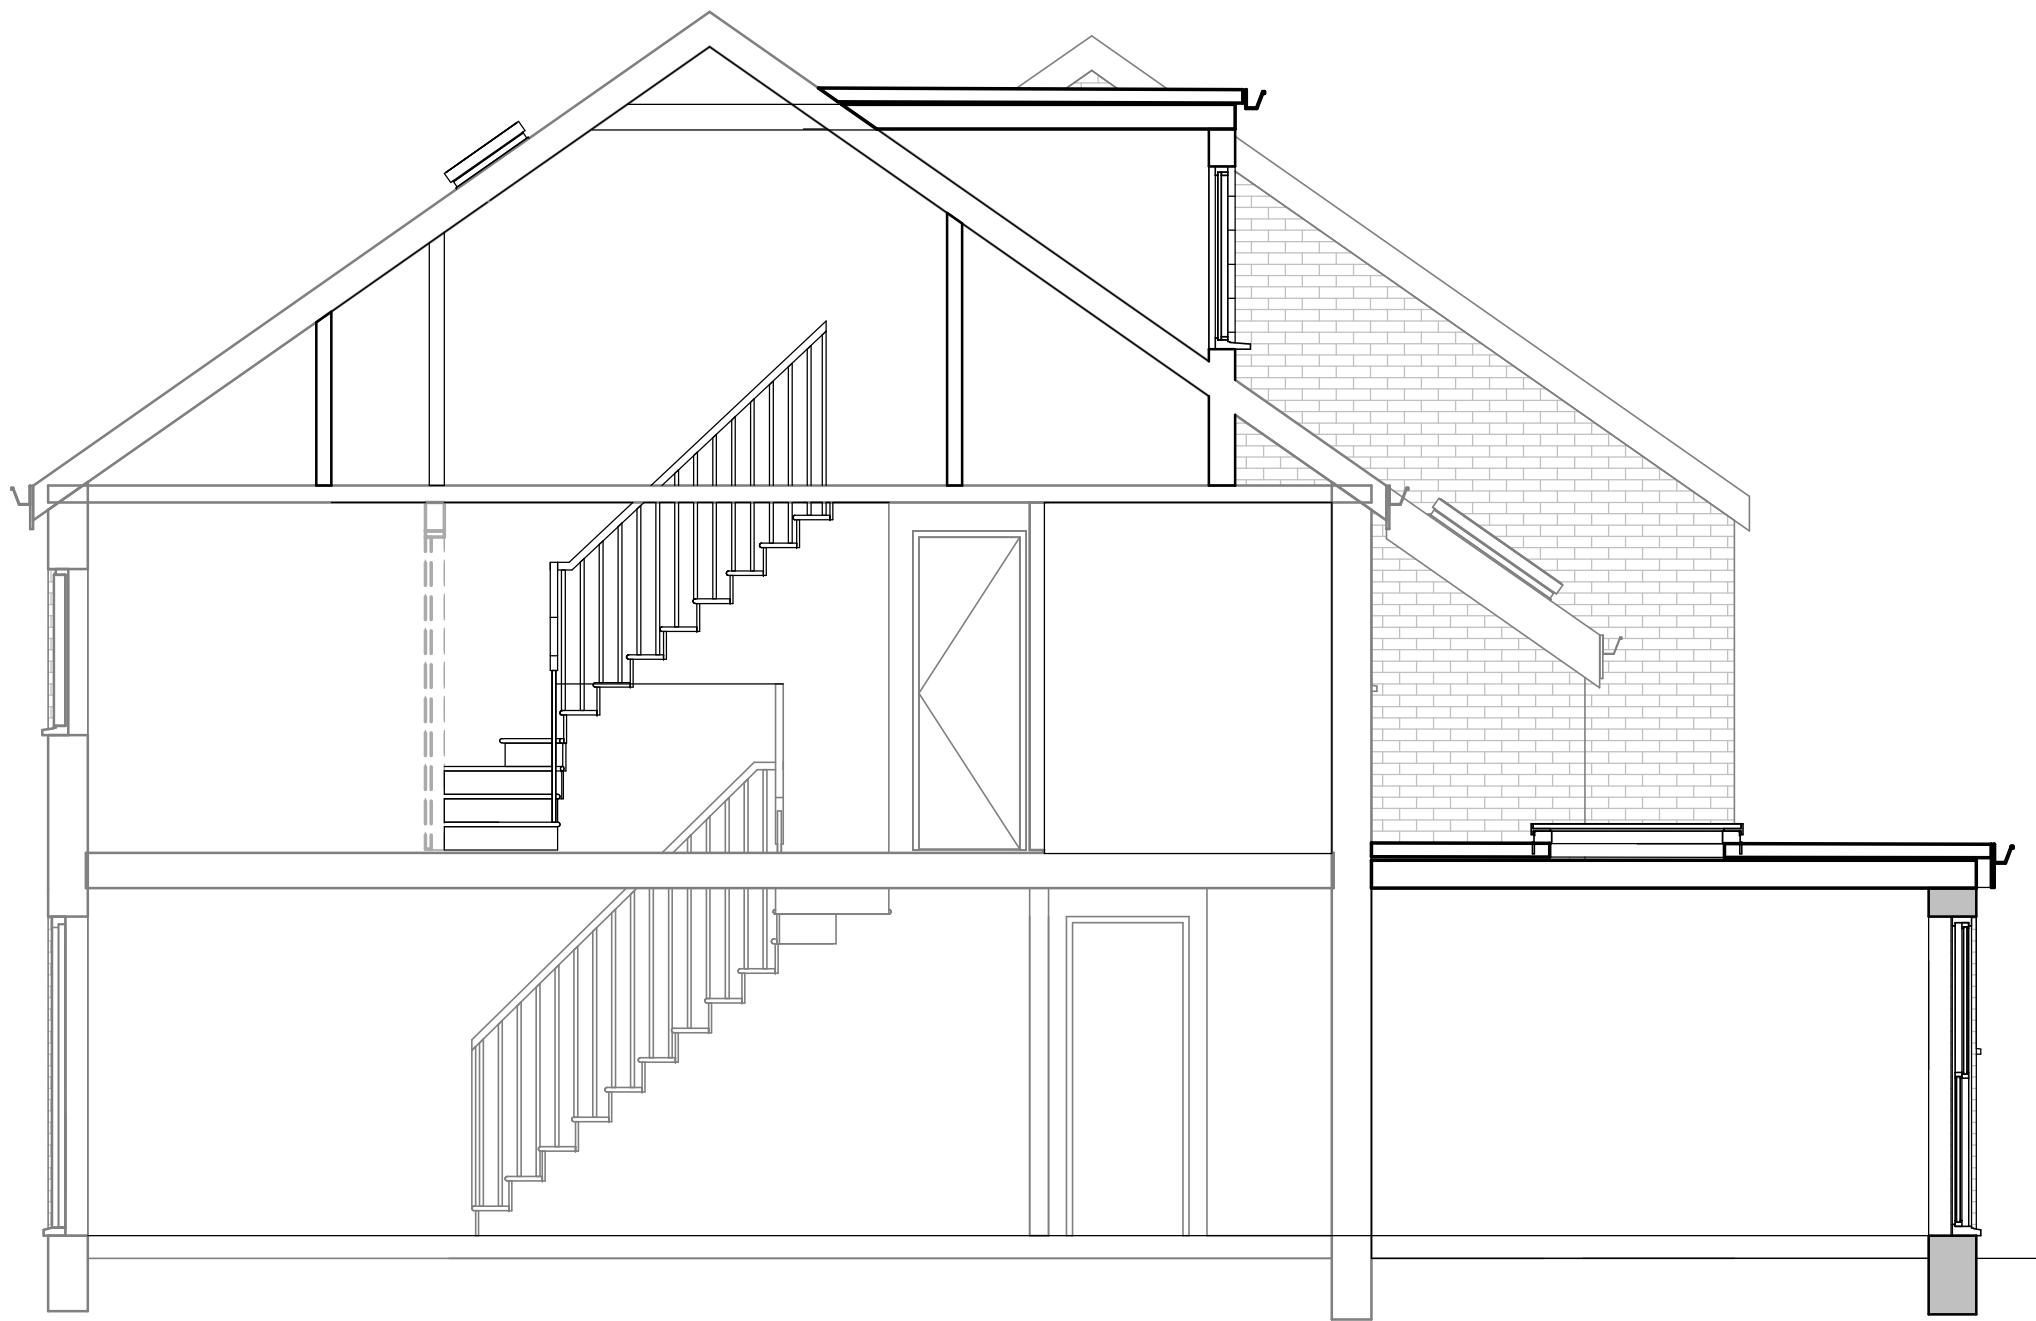

Section A.A
1 : 50

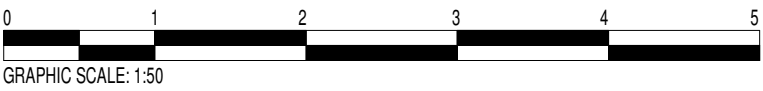

GRAPHIC SCALE: 1:50



GRAPHIC SCALE: 1:100

This drawing and the information provided is the property of Thorns-Young Architectural and shall not be copied whole, in part, or used for any other purpose without written permission from the company.

Principle Contractor is to ensure all materials and workmanship complies with Regulation 7 of the Building Regulations whether or not specifically stated on these drawings. It is the Principle Contractors' duty to ensure all works on site are approved by an appointed Building Control body.

Principle Contractor is to ensure dimensions are taken on site before procurement of any materials/work proceeding. Structural members are not to be ordered scaling from this drawing.

Principle Contractor to ensure full compliance with the amended CDM Regulations (2015) if the project requires.

This drawing, unless noted, does not represent compliance with the Party Wall Act 1996 and if required, all agreements are to be in place before works commence.

It is the Principle Contractors' responsibility to ensure Planning/Building Control approvals are in place prior to works commencing. Should works commence prior to relevant approvals Thorns-Young Architectural accept no responsibility.

Do not scale from this drawing except for the purpose of Local Authority Planning department

F	OCT 19	PLANNING AMENDMENT
E	SEPT 19	PLANNING AMENDMENT
D	SEPT 19	PLANNING AMENDMENT
C	SEPT 19	PLANNING AMENDMENT
B	SEPT 19	PLANNING AMENDMENT
A	AUG 19	CLIENT AMENDMENTS

Rev.	Date	Description
------	------	-------------

THORNS YOUNG
ARCHITECTURAL

THORNS-YOUNG LTD
CHARTERED BUILDING CONSULTANTS
www.thornsyoun.co.uk

Fareham 21 Middle Road Park Gate SO31 7QH Tel: (01329) 888 322	Portsmouth 232 London Road North End PO2 6JQ Tel: (023) 9267 2883
---	--

Client
MR & MRS S JONES

Job Title
**20 FIELD PLACE
HAVANT**

Drawing Title
PROPOSED PLANS

Scale **As indicated** Sheet **A1**

Date **JUL 19** Drawn by **RN**

Drg. No. 3149 · 19 · 2	Rev. F
----------------------------------	------------------