




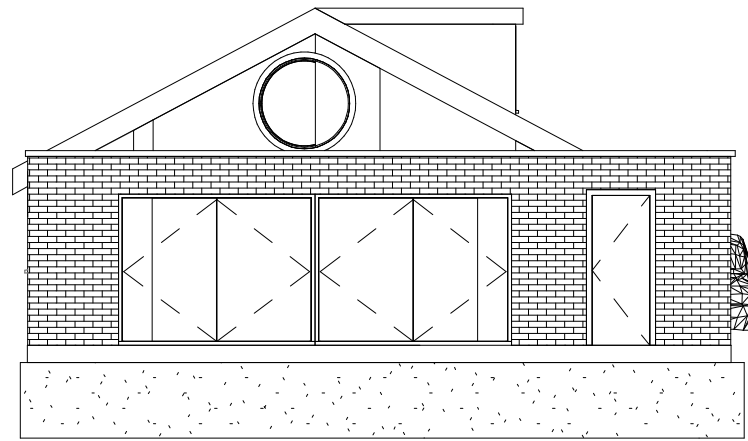


1 North
1 : 100

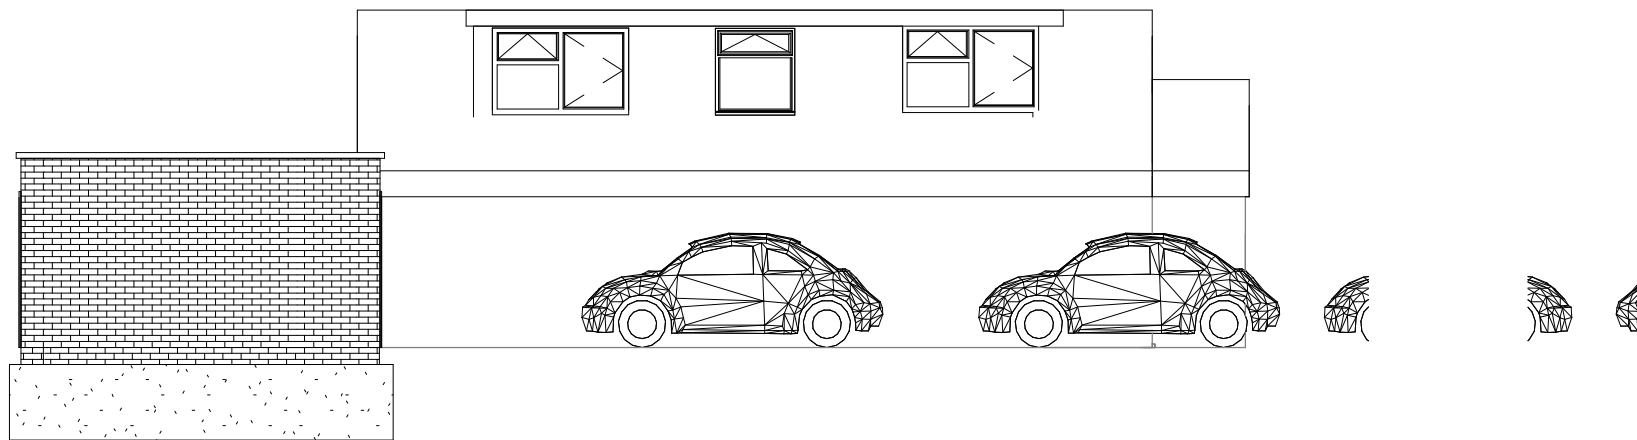

3 West
1 : 100

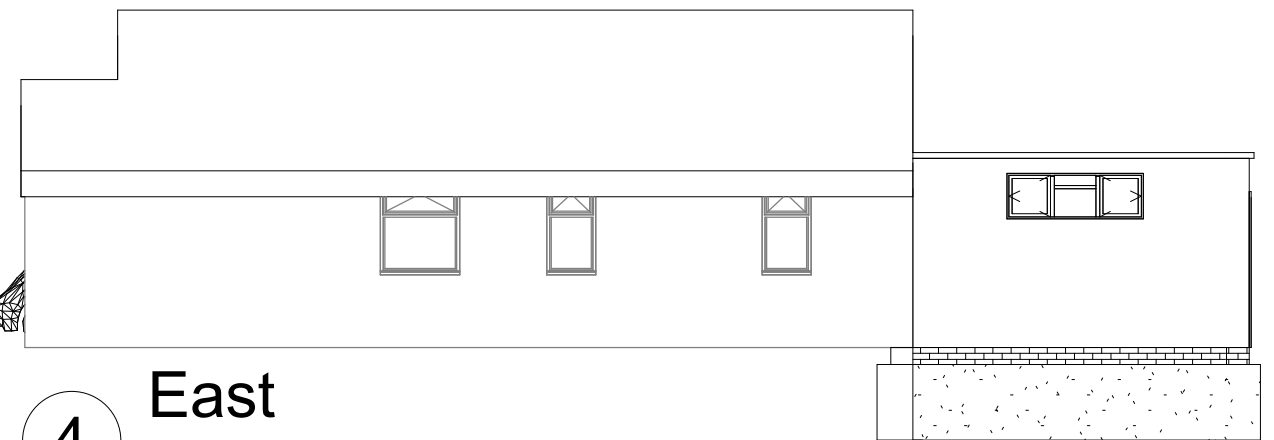

4 East
1 : 100

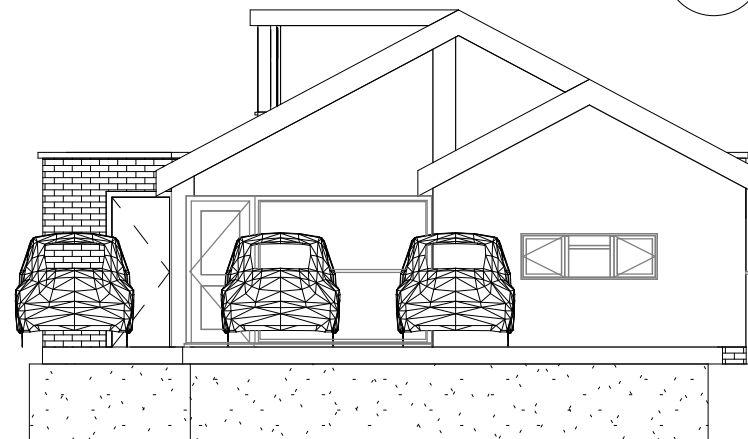

2 South
1 : 100

1:500										100
1:200										20
1:100										10
1:50										5