




EXISTING FRONT
1:100



EXISTING SIDE
1:100




EXISTING REAR
1:100

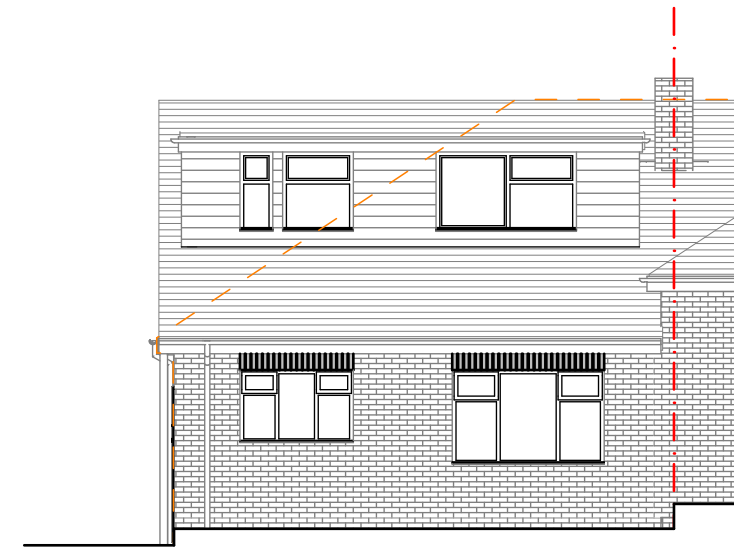


PROPOSED FRONT
1:100




PROPOSED SIDE
1:100

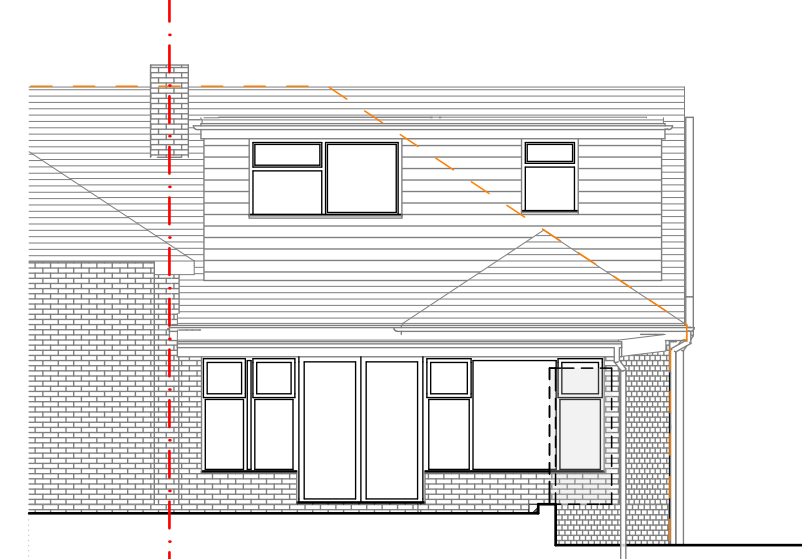


PROPOSED REAR
1:100

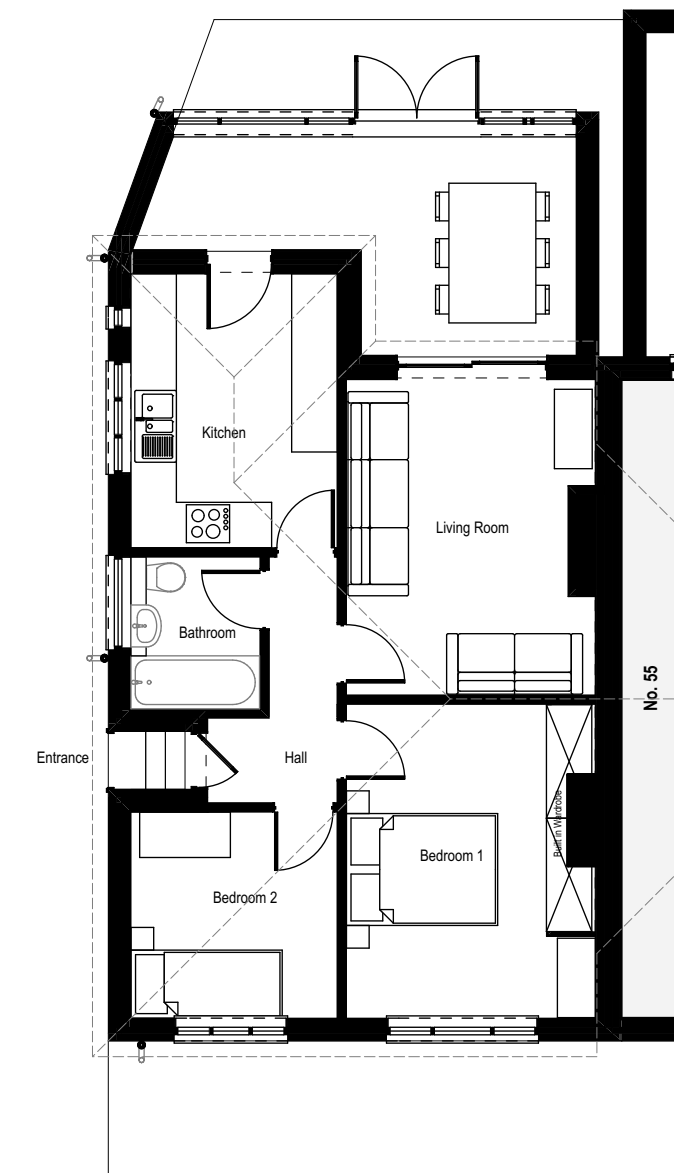


EXISTING GROUND FLOOR
1:100

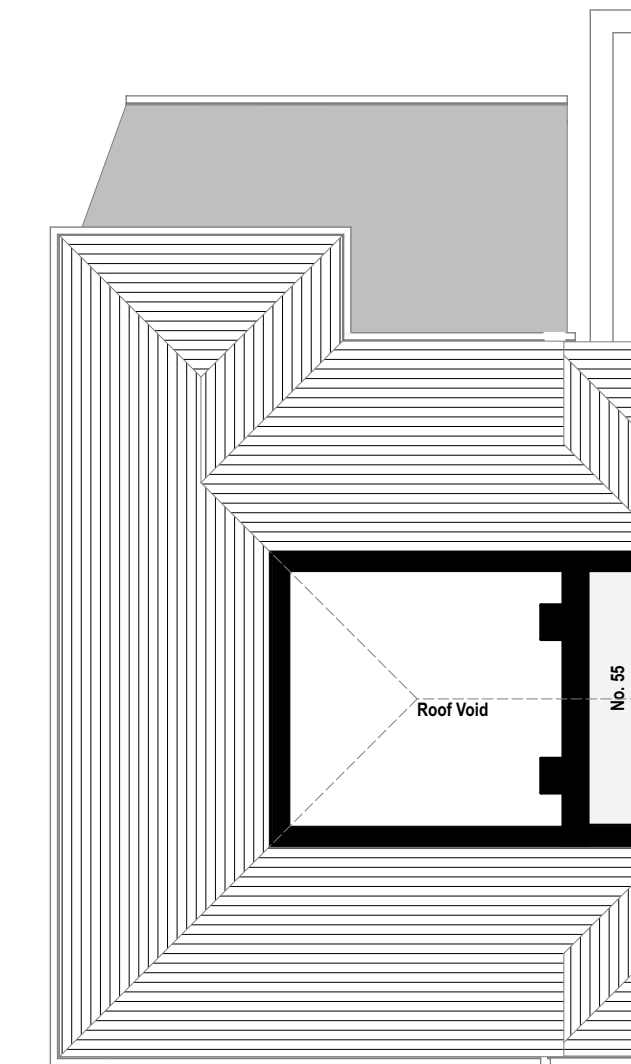

EXISTING FIRST FLOOR
1:100

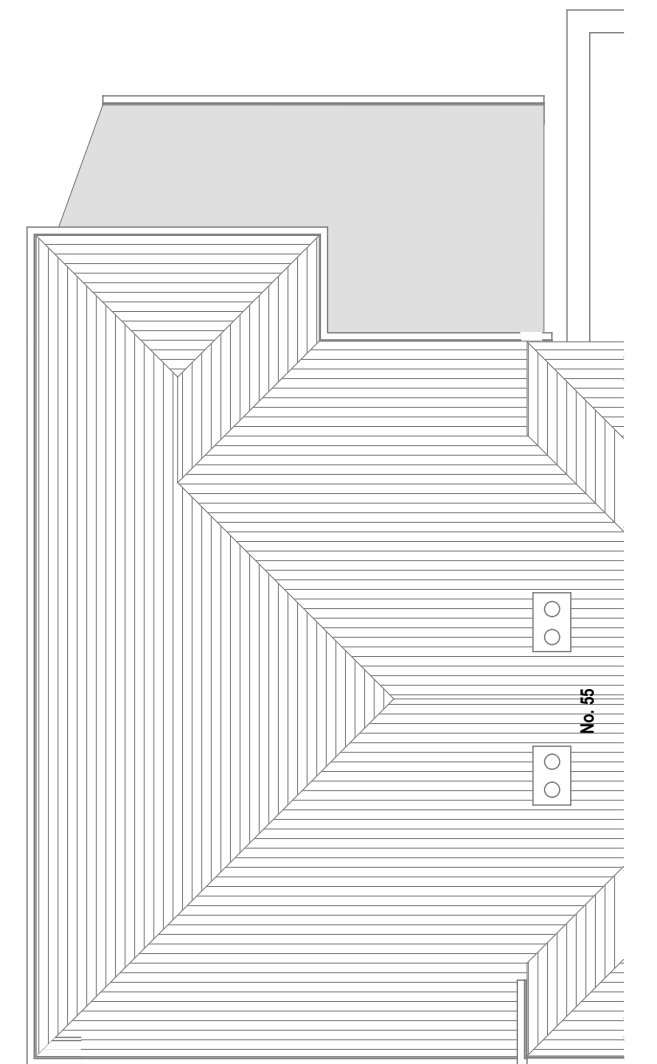


EXISTING ROOF
1:100

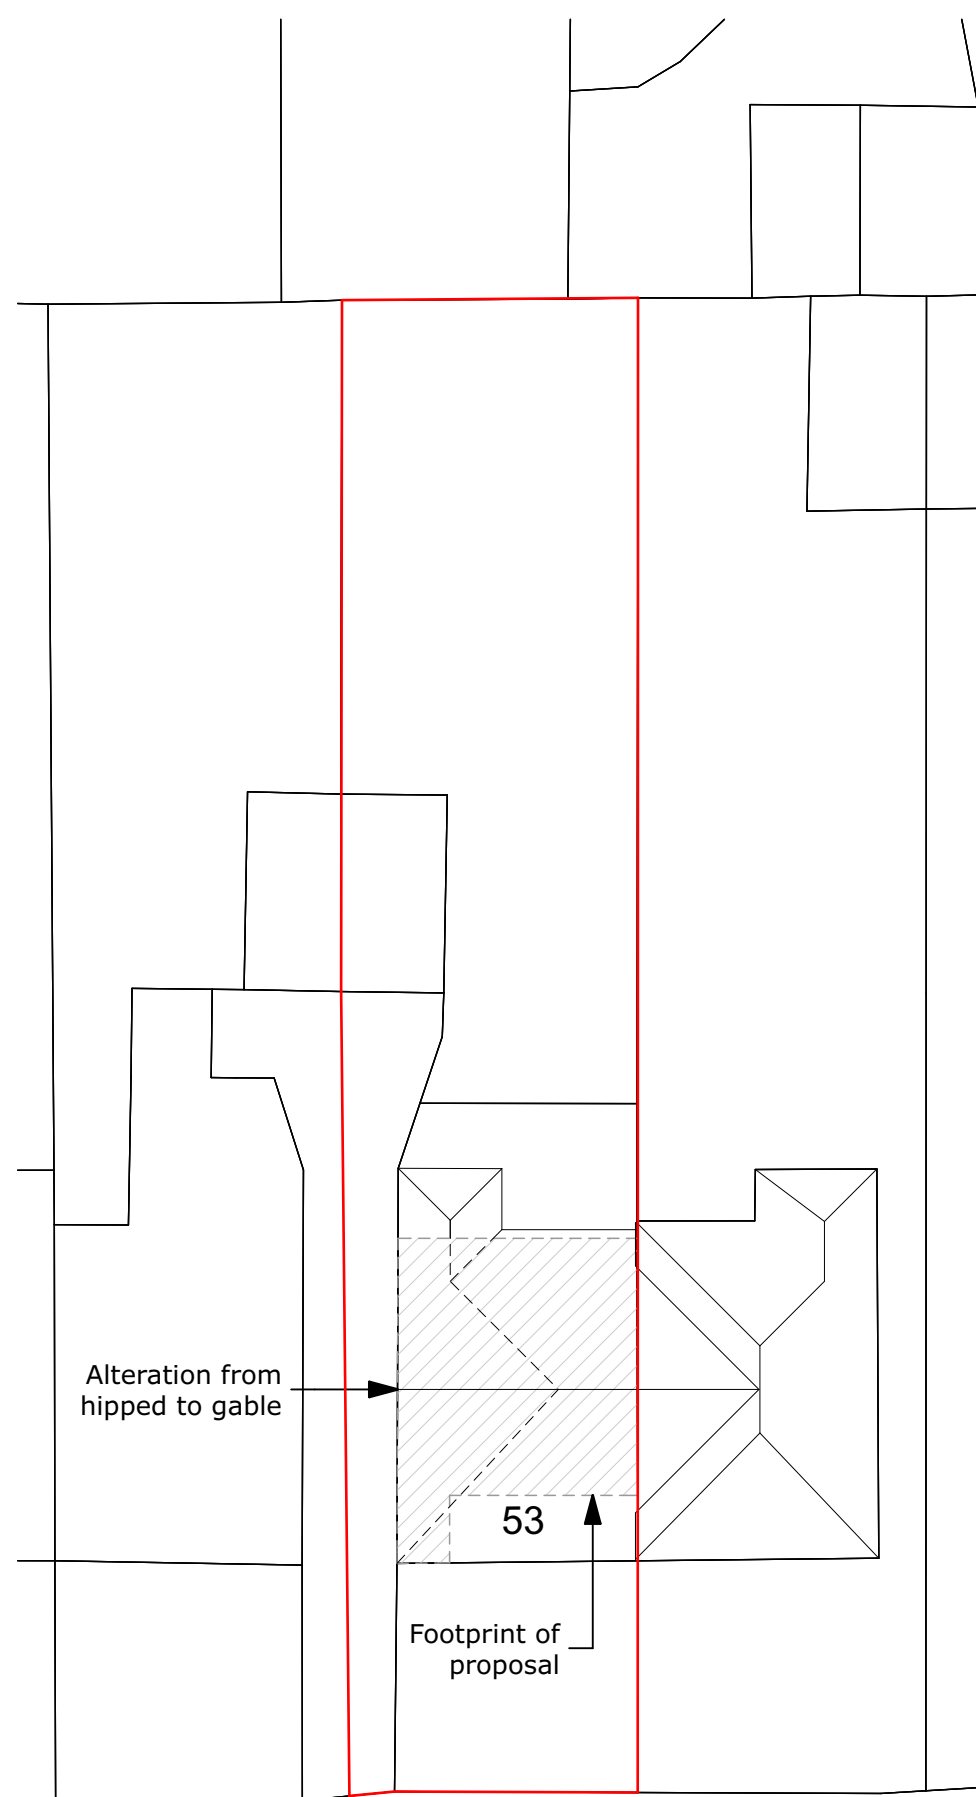


BROOKLANDS ROAD




BLOCK PLAN
1:200

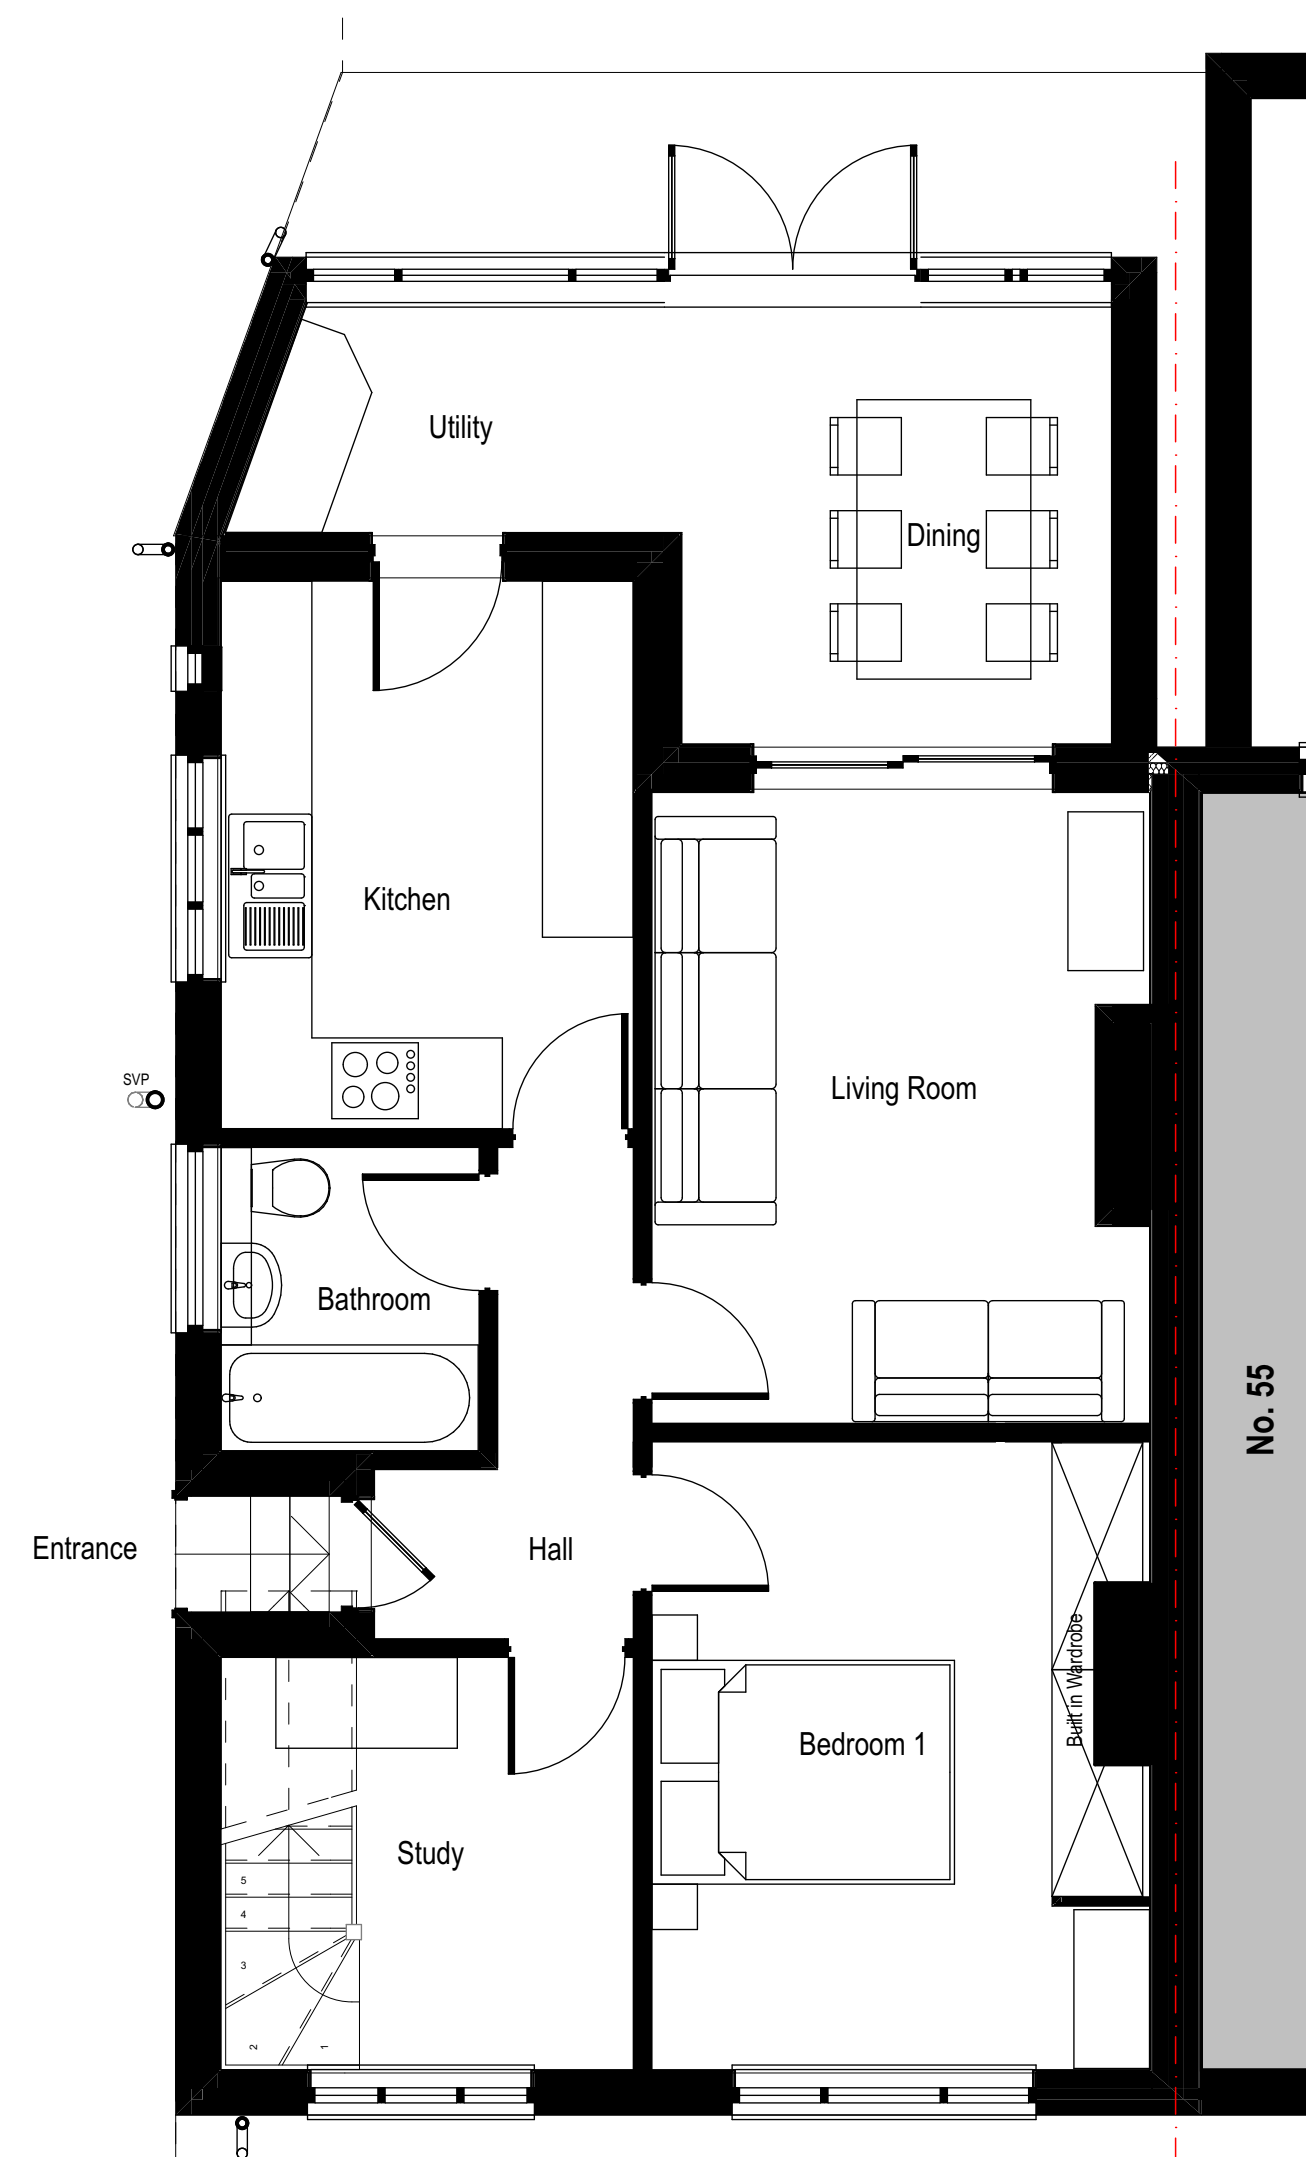

PROPOSED GROUND FLOOR
1:50

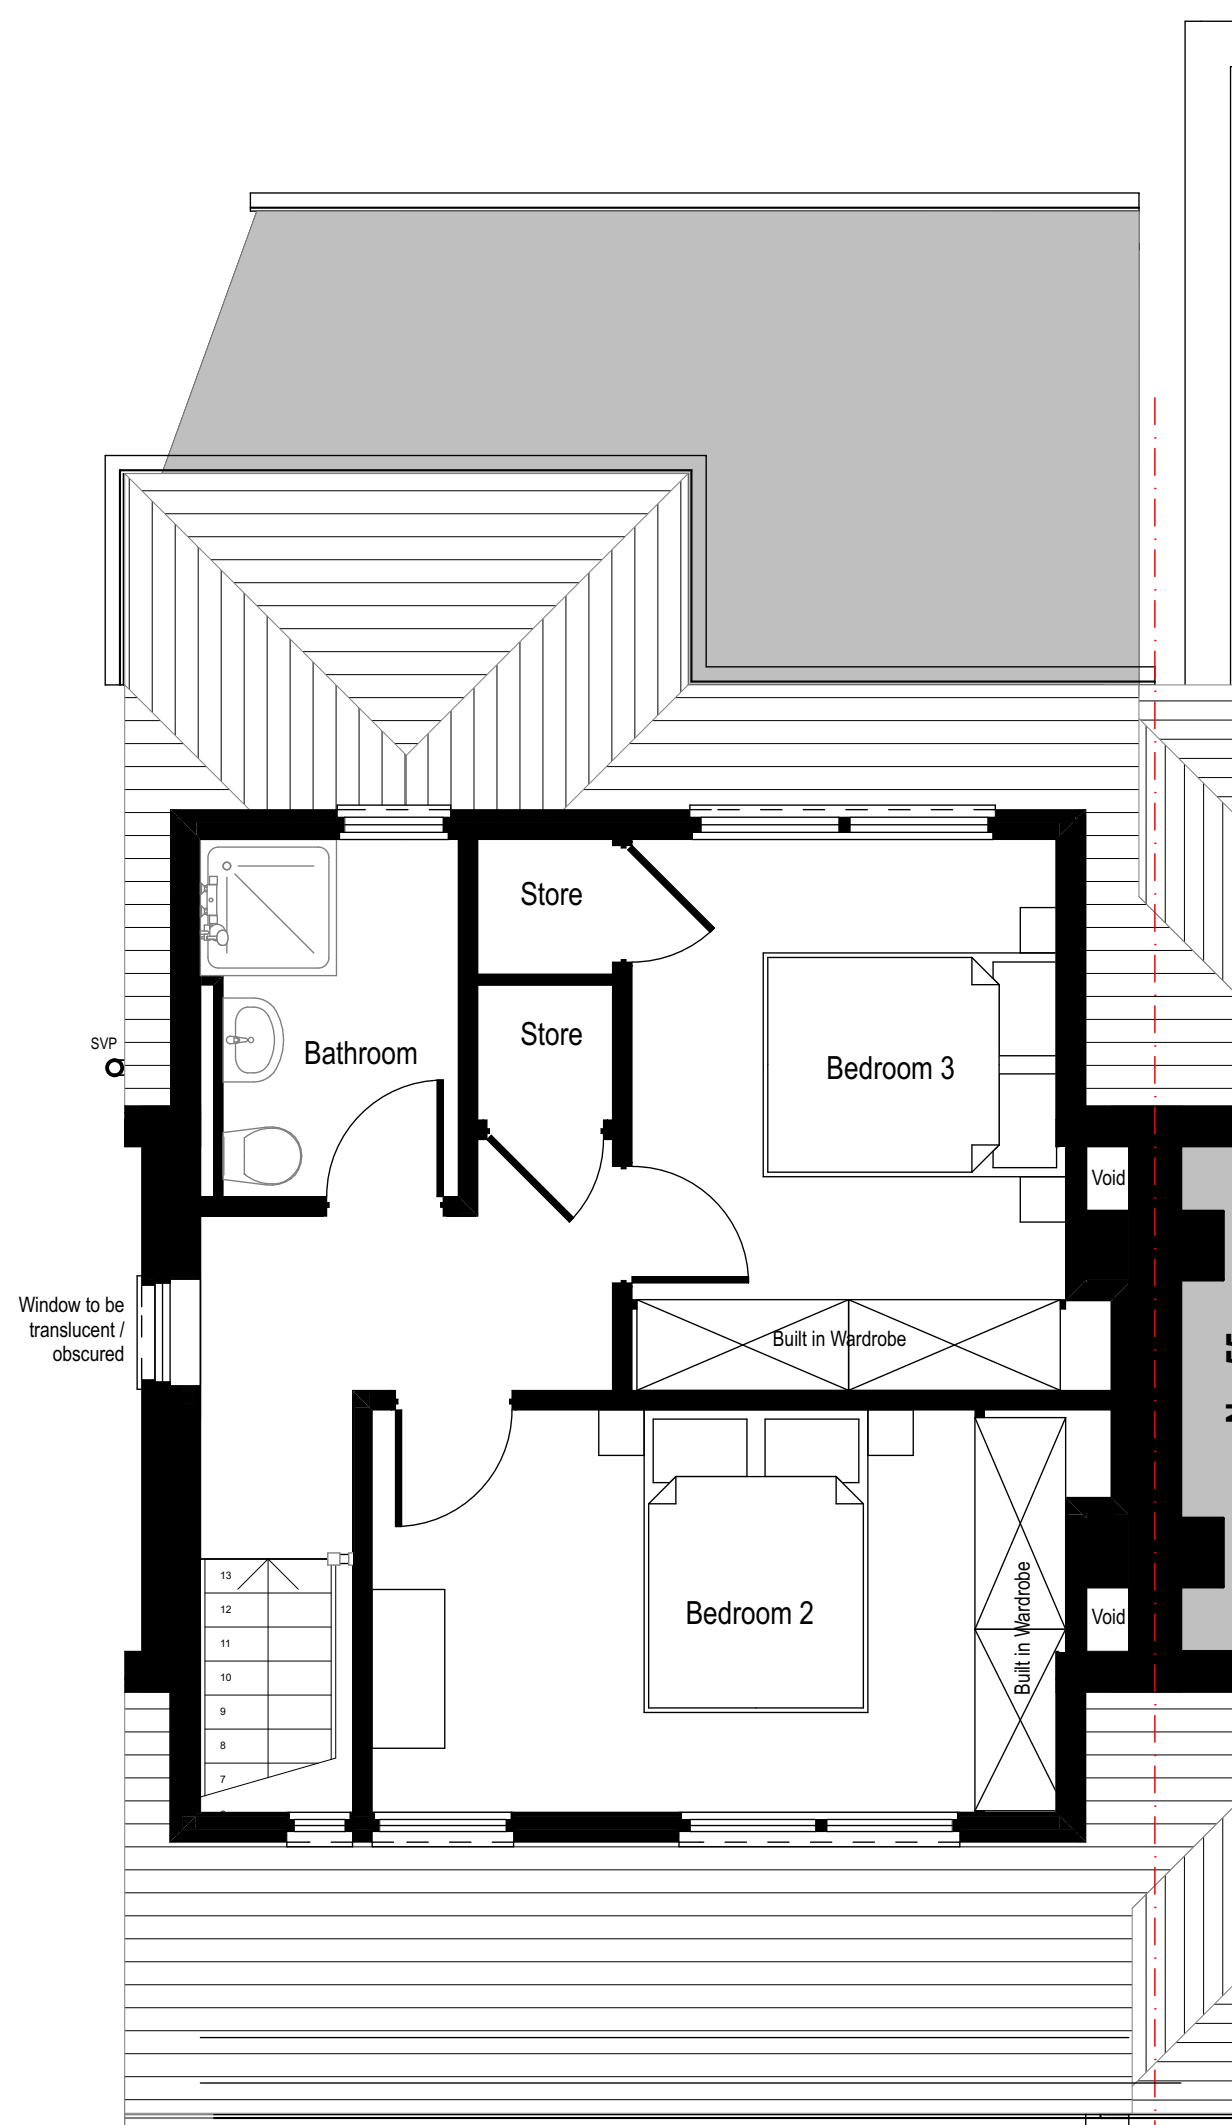

PROPOSED FIRST FLOOR
1:50

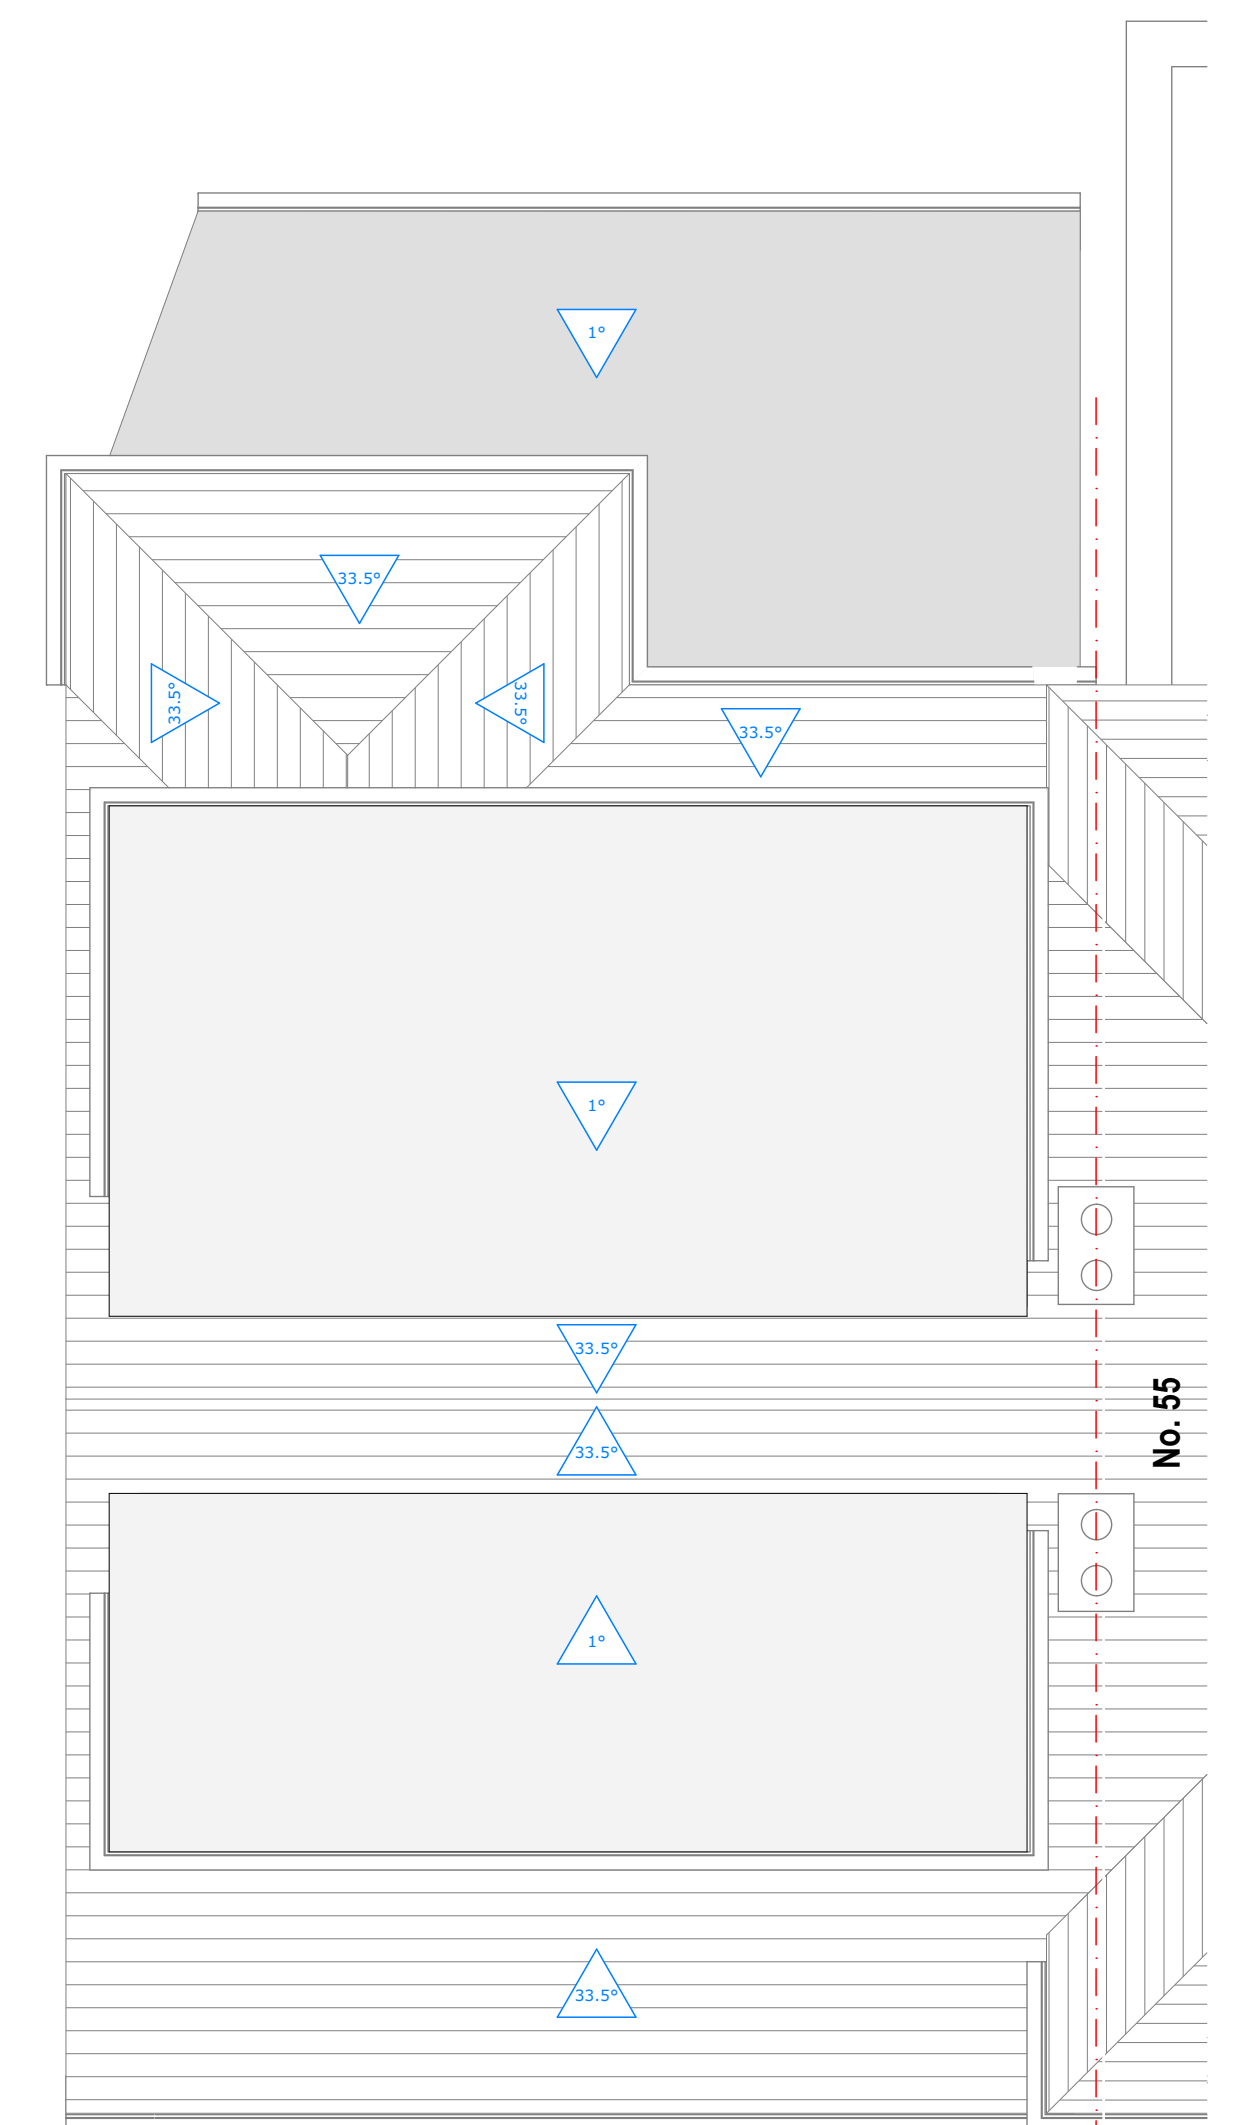

PROPOSED ROOF
1:50

Note: DRAWING FOR PLANNING APPROVAL ONLY.
Layout, areas and schedule are indicative only and are subject to confirmation and final input from consultants/client. All dimensions to be confirmed on site.

SCALE 1:200
@A1
0 4 8 12m

SCALE 1:100
@A1
0 2000 4000 6000mm

SCALE 1:50
@A1
0 1000 2000 3000mm