
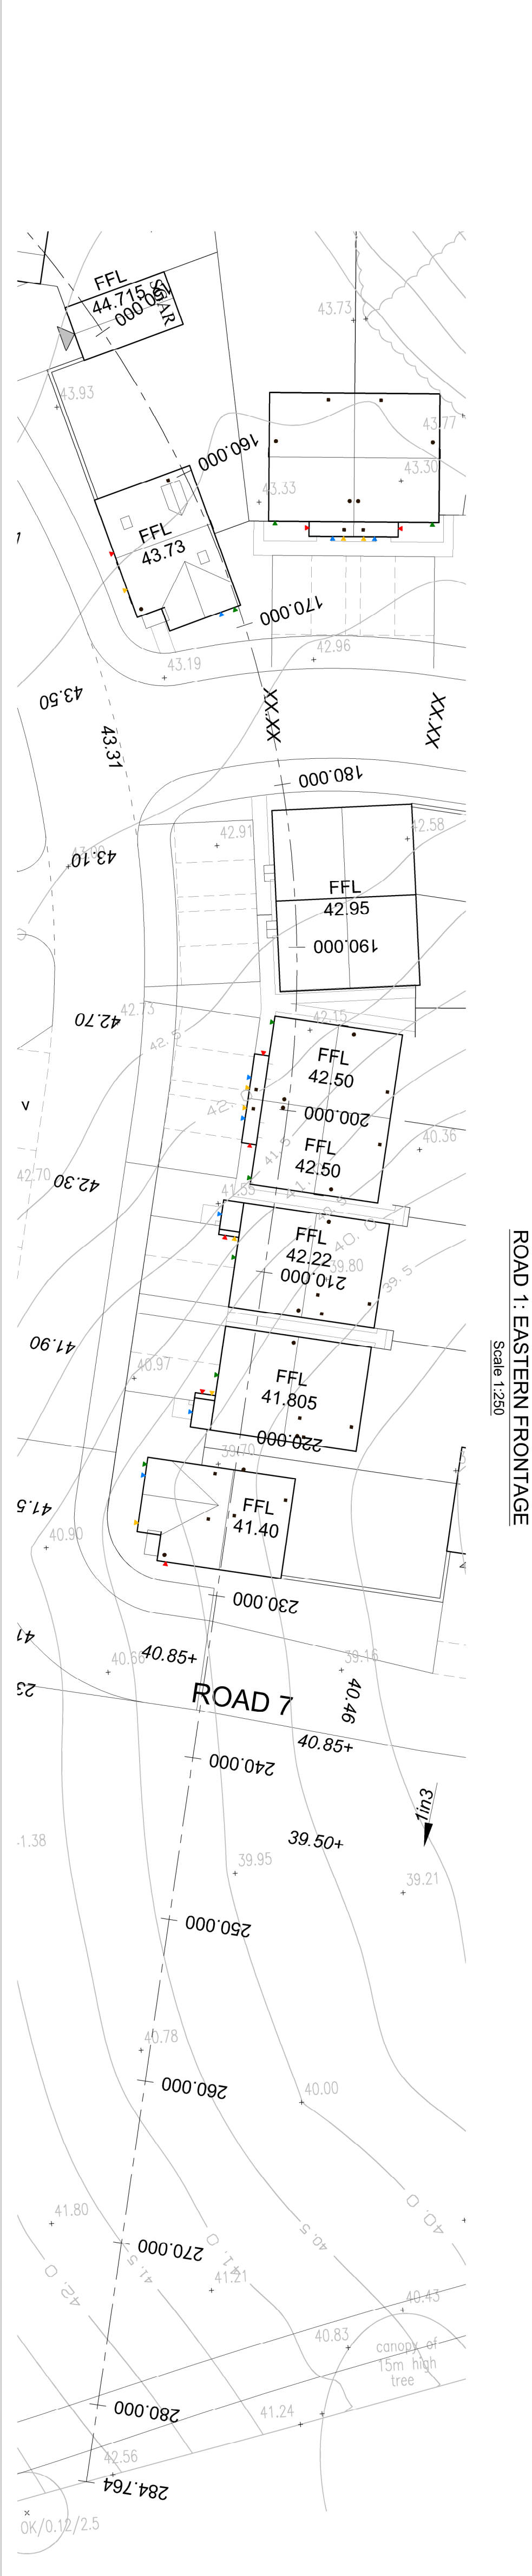
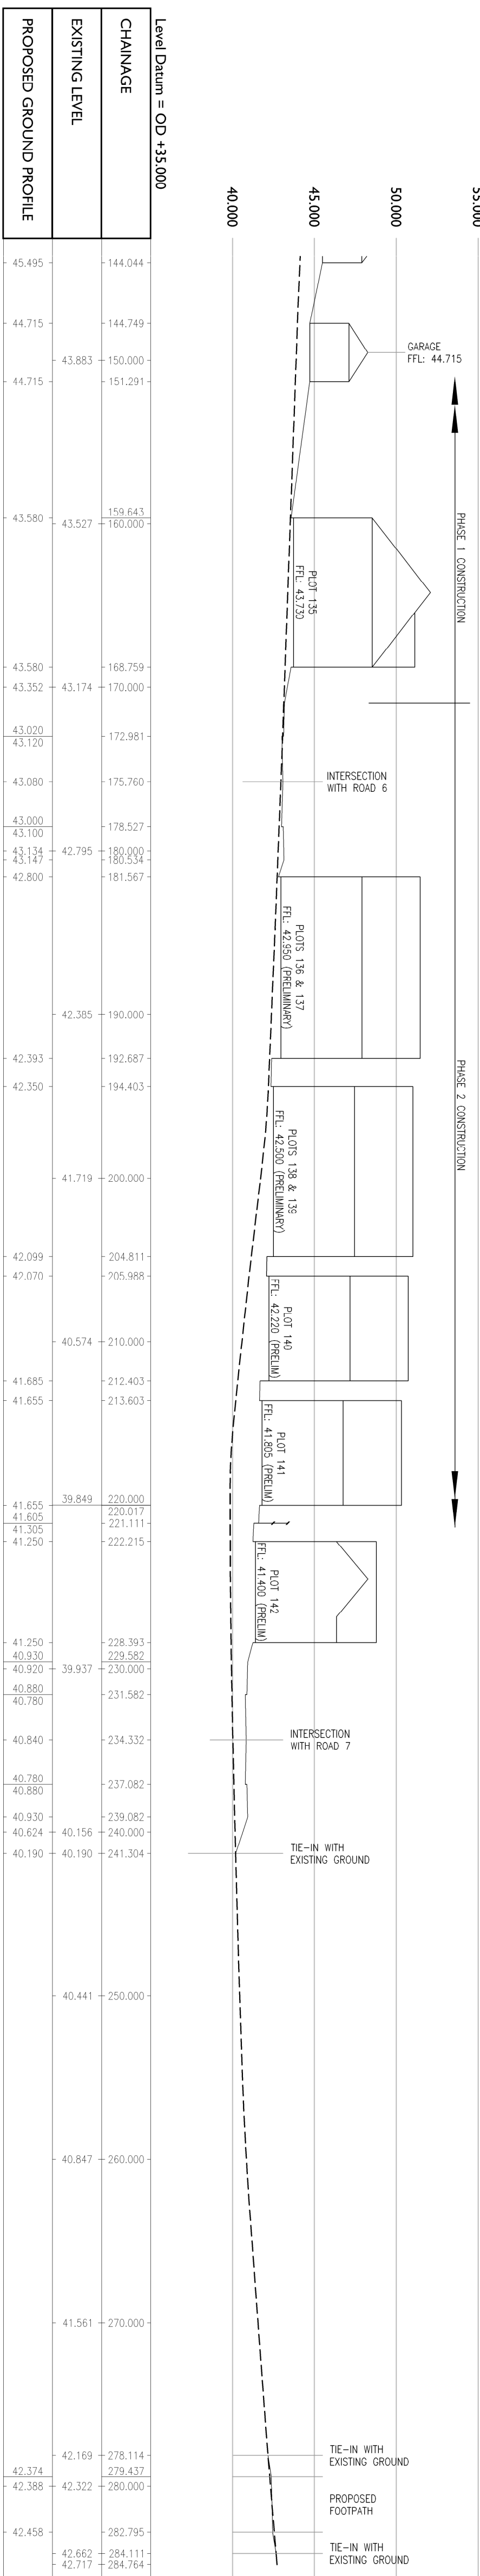
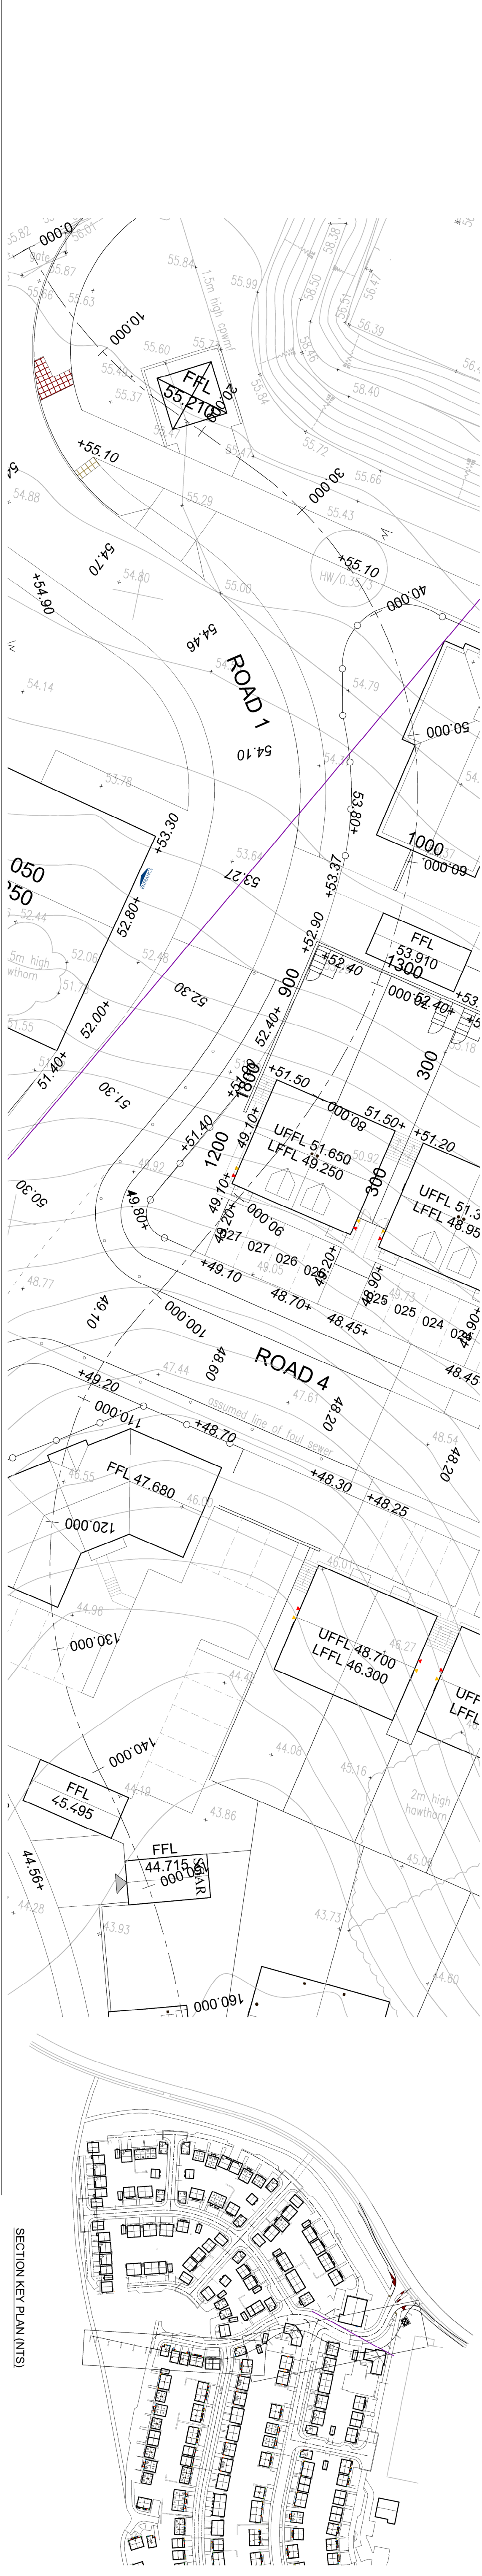


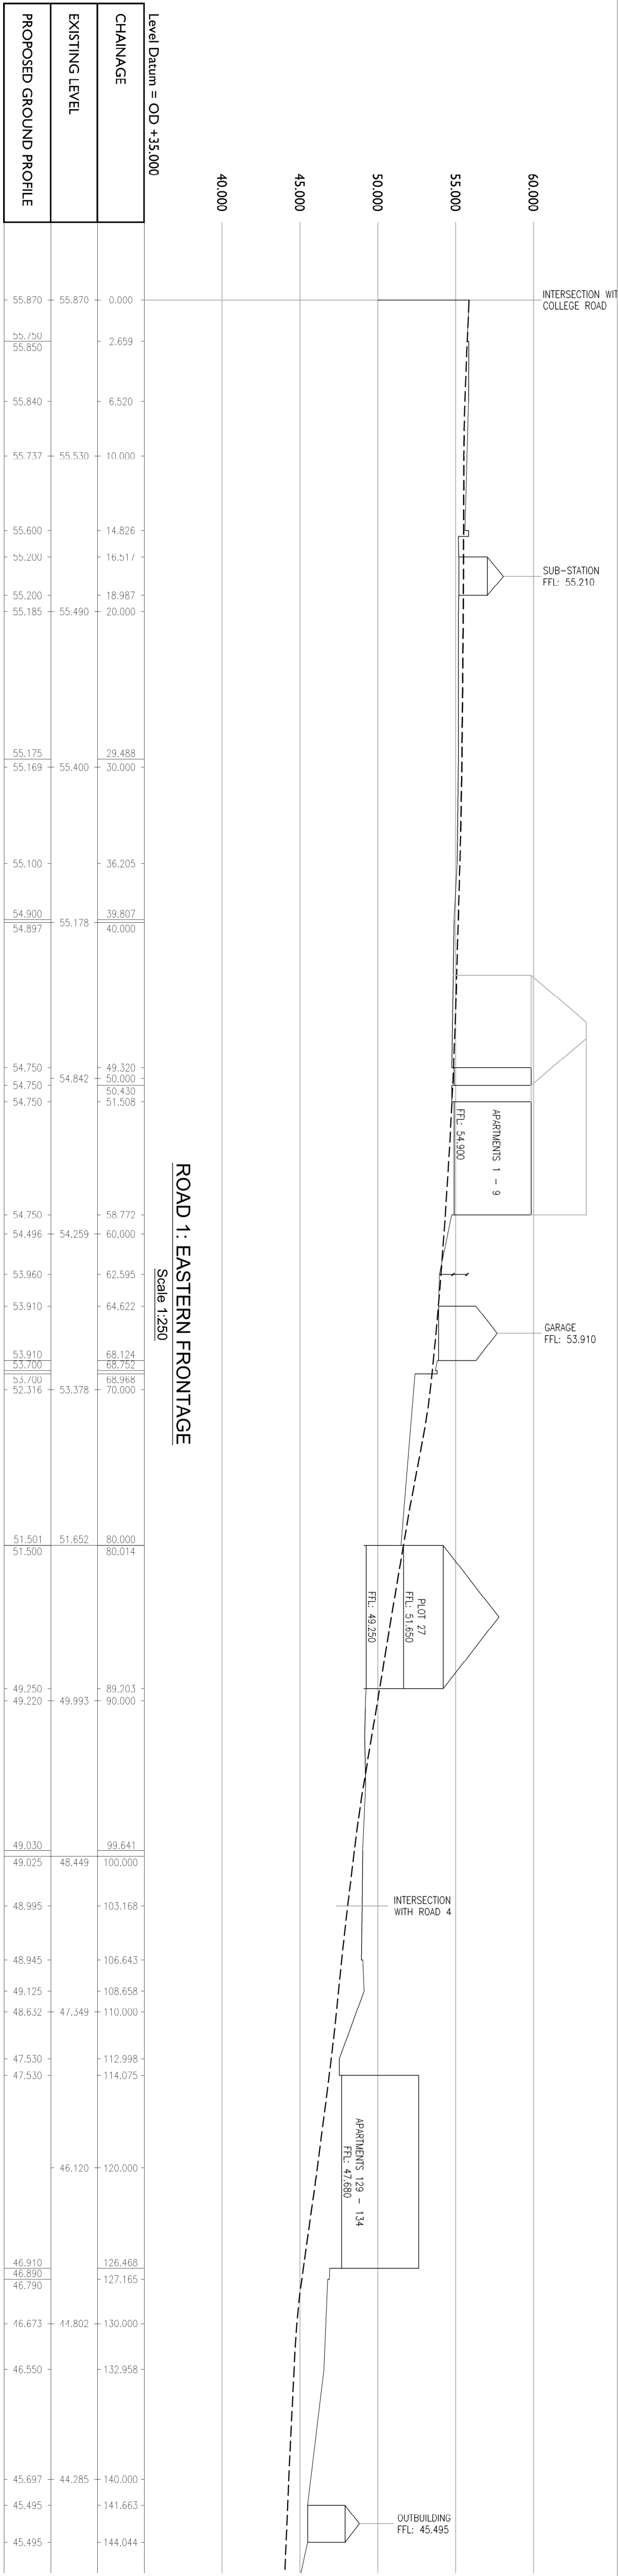

Job Title

CAMPDOWN

Drawing Title

ROAD 1 EASTERN FRONTAGE

Job No

2342

Drawing No

Rev

-

Drawn

DLS

Checked

DB

Date

08.01.2020

Scale

1:250 @ A1 / 1:500 @ A3

Status

APPROVAL

Job Title

CAMPDOWN

Drawing Title

ROAD 1 EASTERN FRONTAGE

Job No

2342

Drawing No

Rev

-

Drawn

DLS

Checked

DB

Date

08.01.2020

Scale

1:250 @ A1 / 1:500 @ A3

Status

APPROVAL

Job No

2342

Drawing No

Rev

-

Drawn

DLS

Checked

DB

Date

08.01.2020

Scale

1:250 @ A1 / 1:500 @ A3

Status

APPROVAL

Job Title

CAMPDOWN

Drawing Title

ROAD 1 EASTERN FRONTAGE

Job No

2342

Drawing No
