


Legend:	
①	Note Marker
—	Cladding Remnants

- Notes:
- ① Charred Fenestration
 - ② All timbers approximately 50% charred.
 - ③ Single storey charred rafters behind

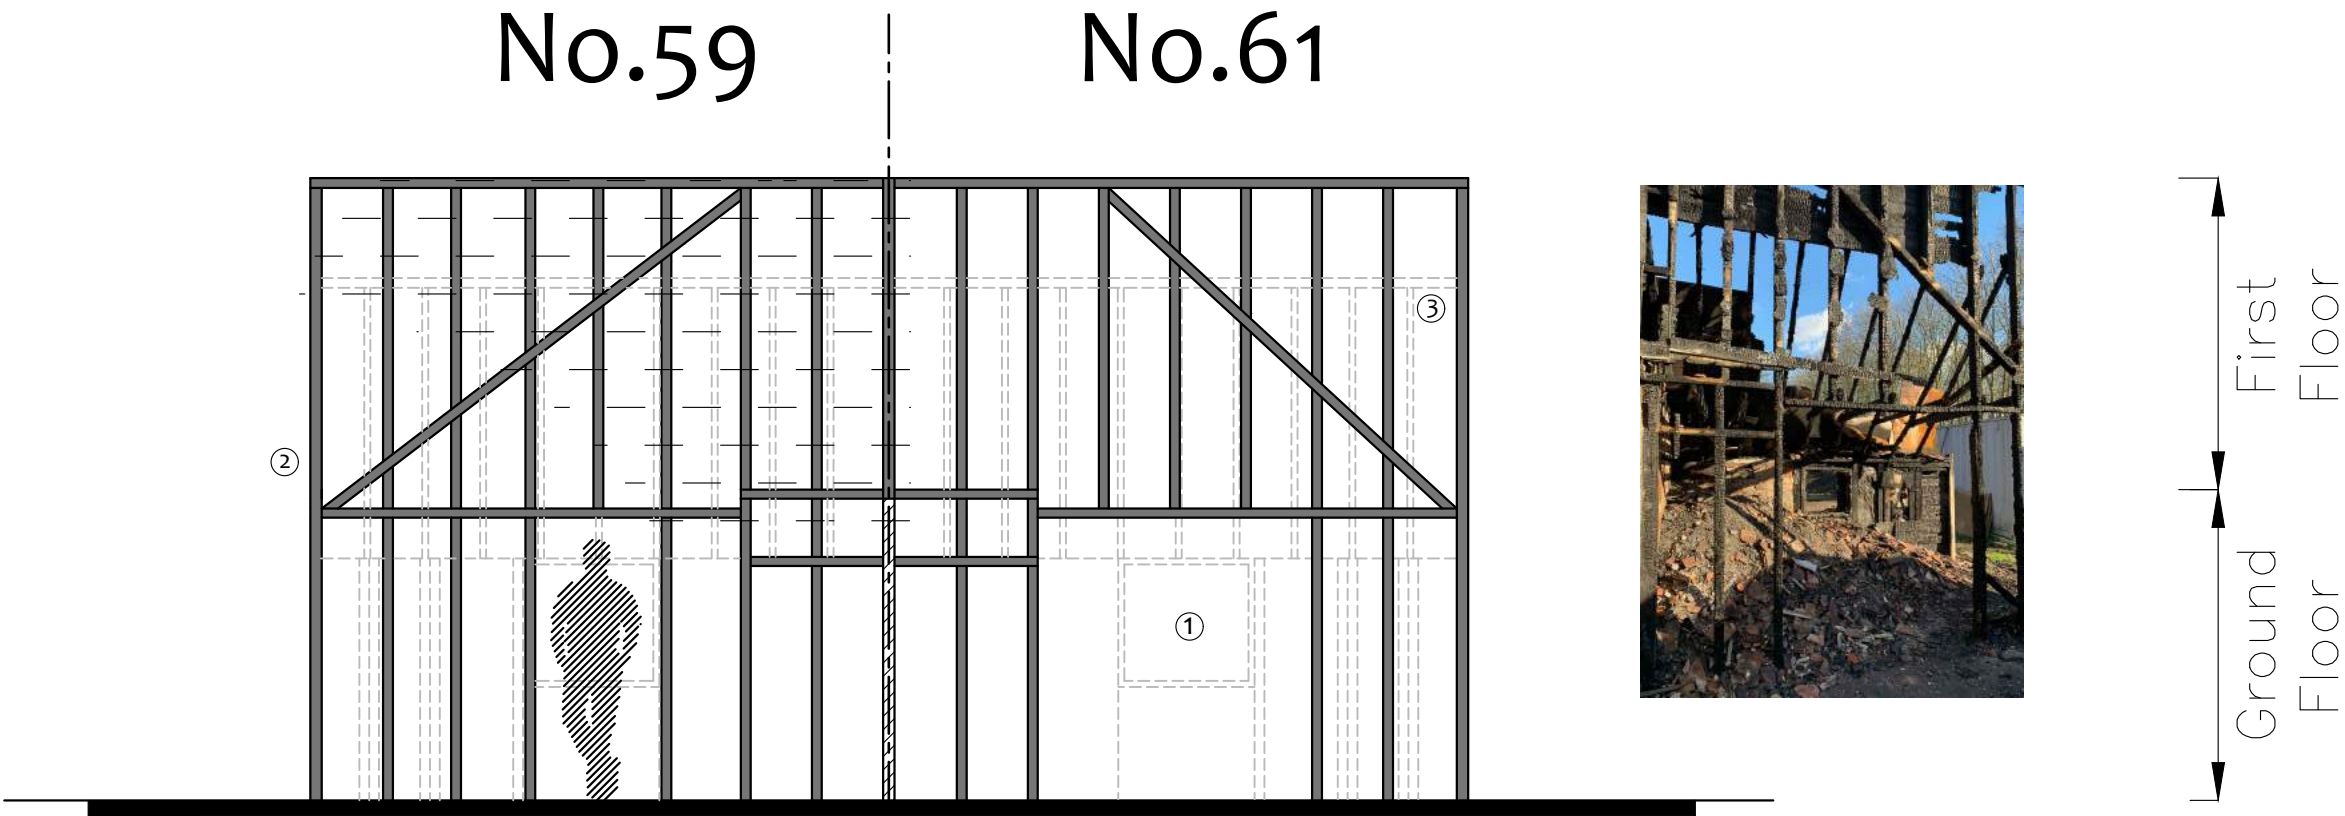

59&61 Langstone Rd, Havant, Hampshire PO9 1RB	East Internal Elevation: Post Fire Damage										CAD Critchley Architecture And Design Ltd. Contact: 02392 474 919 info@caad.online The Old Brewery,15E South Street, Havant, PO9 1BU		Scale A1=1: 25, A3=1: 50 Drawn SAR Date 29/01/19 19008-616⁰					
	Revisions	a) Note/Date/Initial b) c) d)																
				5m					10m					15m				20m