


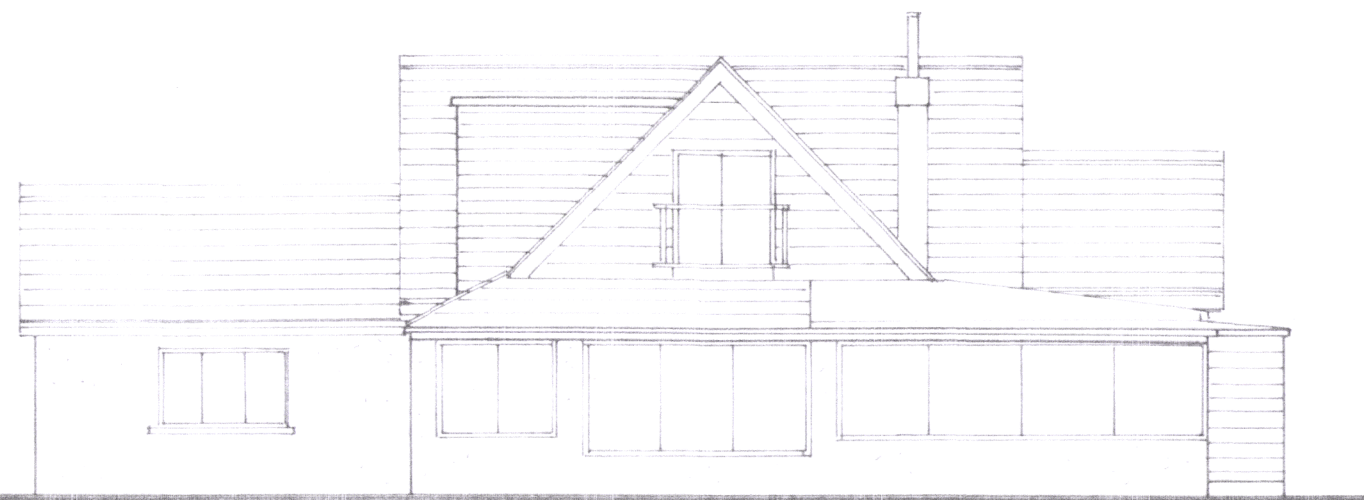


SOUTH ELEVATION




EAST ELEVATION

1:100

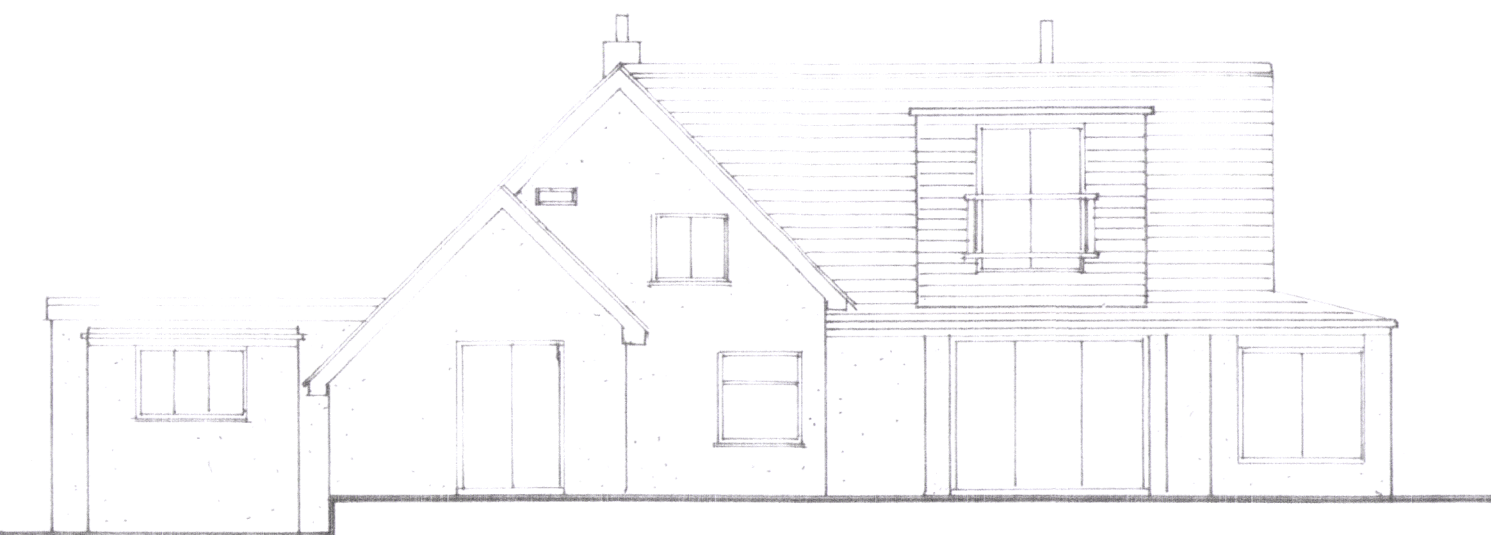

WEST ELEVATION

AS EXISTING

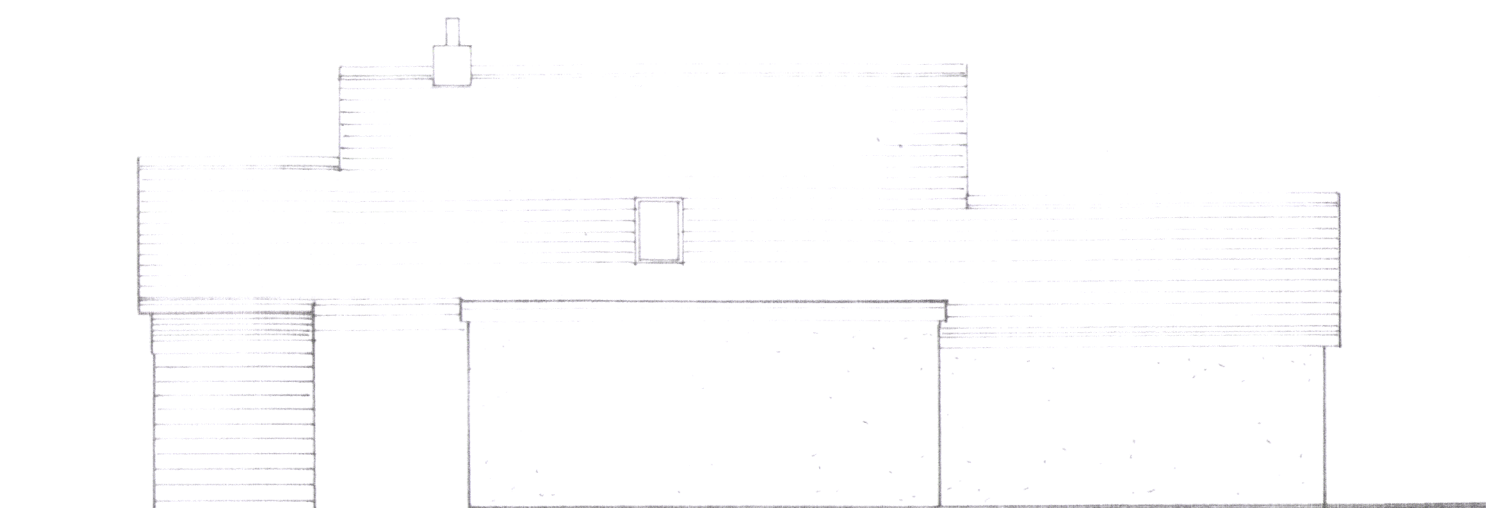

NORTH ELEVATION



Proposed Ground Floor and First Floor Extensions
 76 Warblington Road, Emsworth
 Drawings No: AMD/19/02
 Scales: 1:100 @ A3
 December 2019
 JM Designs Ltd.
 01243 575480
 jbmottershead@aol.com

