




- Notes
1. This drawing is the copyright of MH Architects Ltd
 2. Do not scale this drawing except for Local Authority planning purposes
 3. All dimensions must be checked on site by the contractor prior to commencement of the works.



Client Approval					
X	A - Approved				
X	B - Approved with comments				
X	C - Do not use				
Rev.	Revision Note/Purpose of Issue	Drw By	Date	Chk By	Date

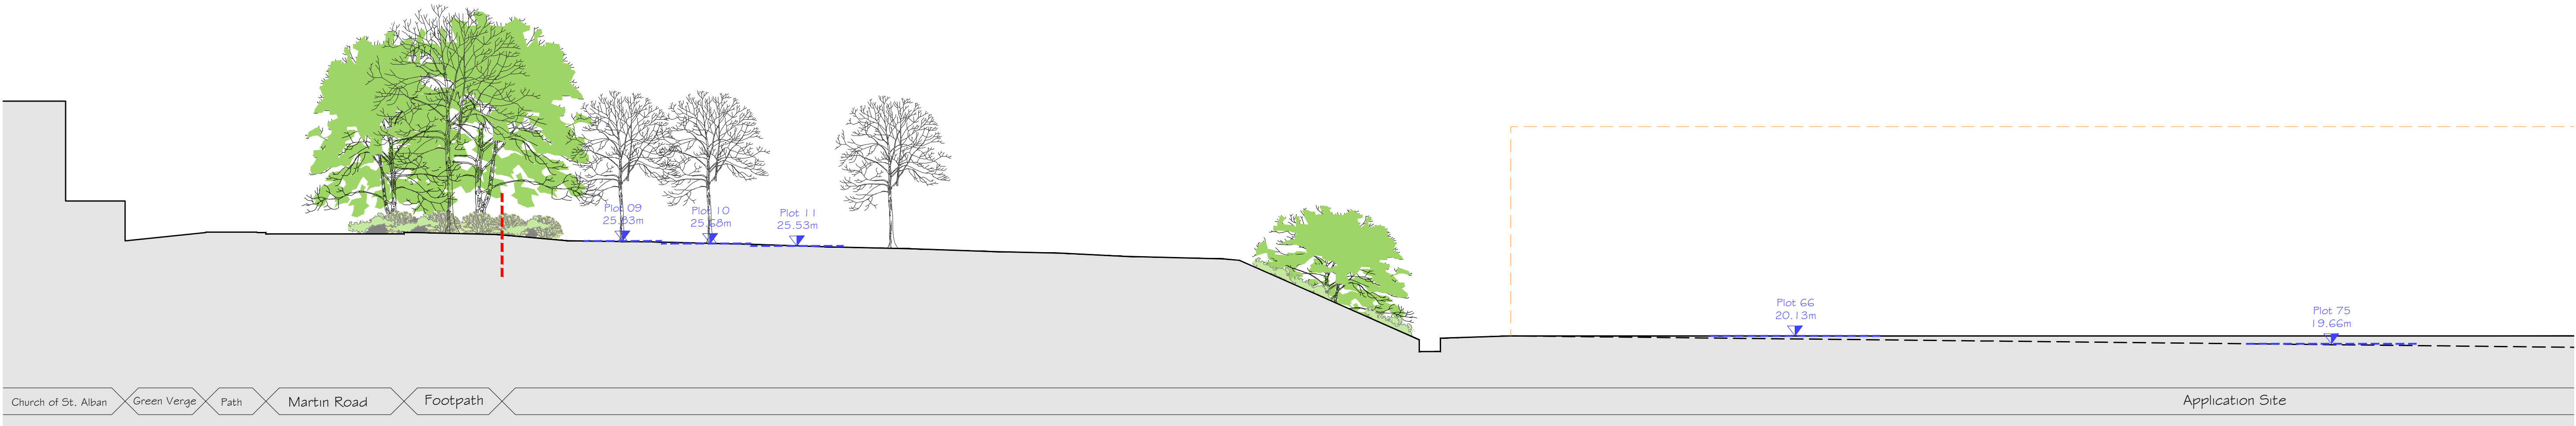

C - C
site section

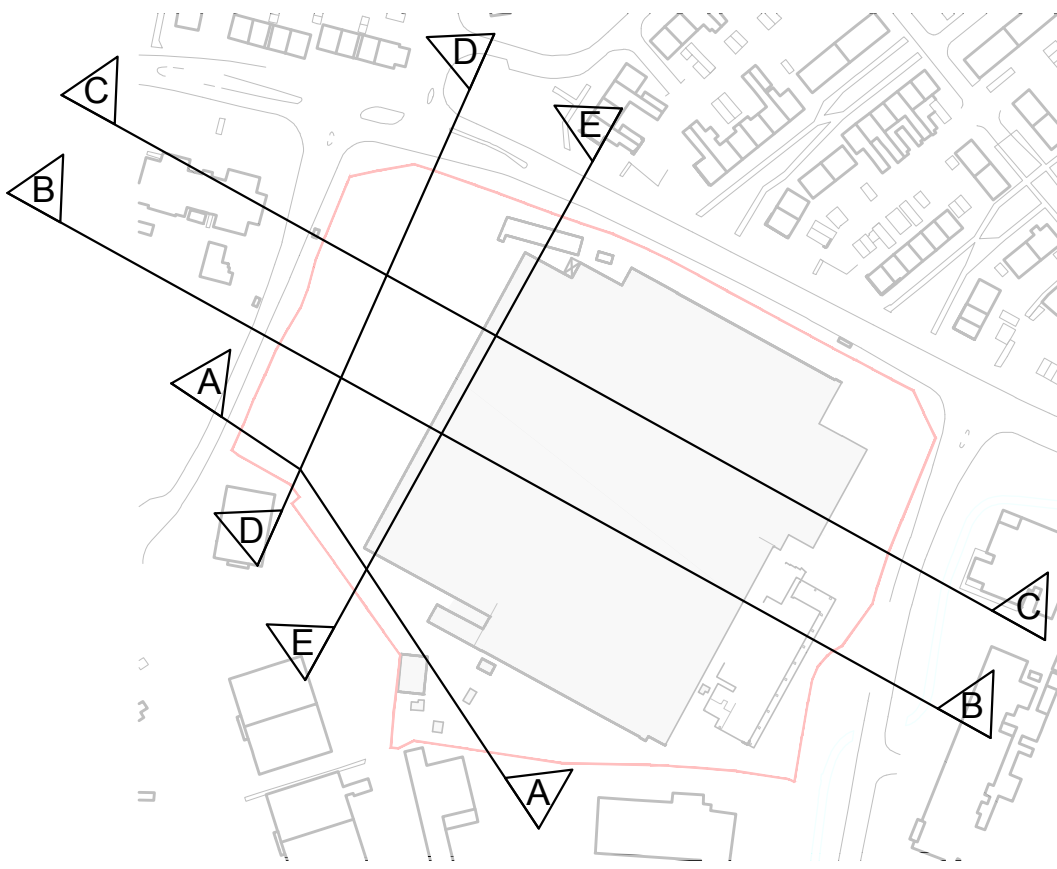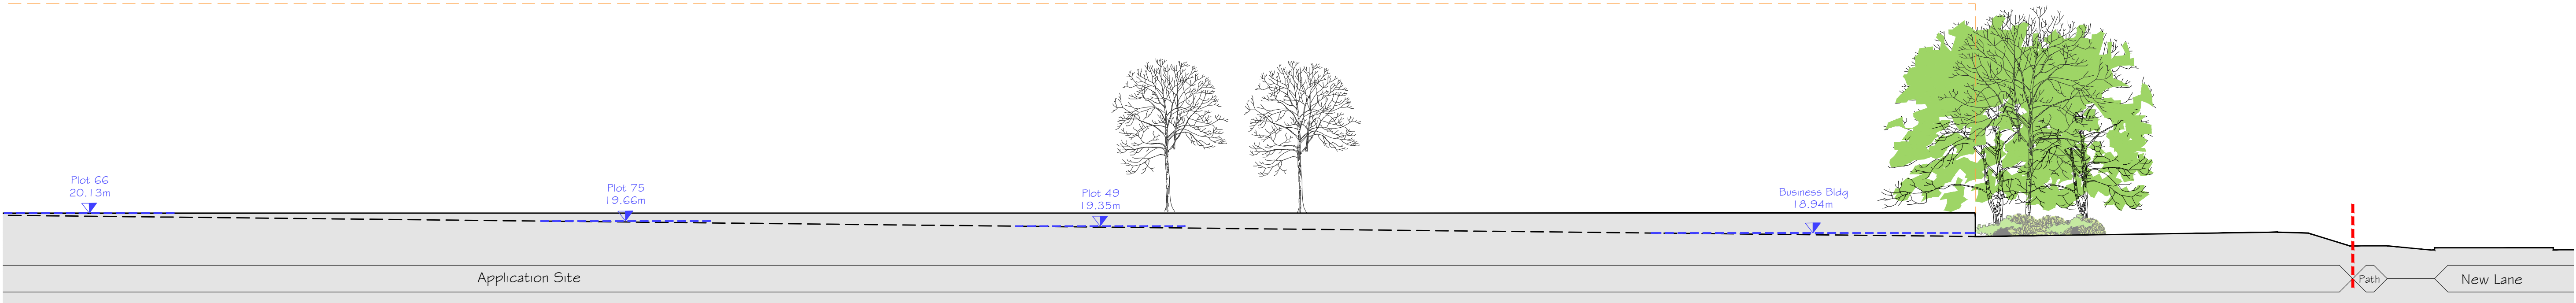

Client									
Drew Smith Ltd									
Job title									
Colt Industrial Estate Havant ITT for Homes England									
Drawing title									
Existing Site Section C-C									
Drawn	Date	Checked	Date	Scale at A1					
YM	14/06/2019	JM	14/06/2019	1:200					
Job No.	Pro.	Org.	Zone	Level	Type	Role	No.	Rev.	
18-197	CIE	MHA	ZZ	ZZ	DR	A	052	P01	
Purpose of issue									
PRELIMINARY									
Ground Floor 1 Bicentennial Building Southern Gate Chichester West Sussex PO19 8EZ t: 01243 774748 e: admin@mharchitects.co.uk www.mharchitects.co.uk Limited Company Registered in England No. 0994233									