
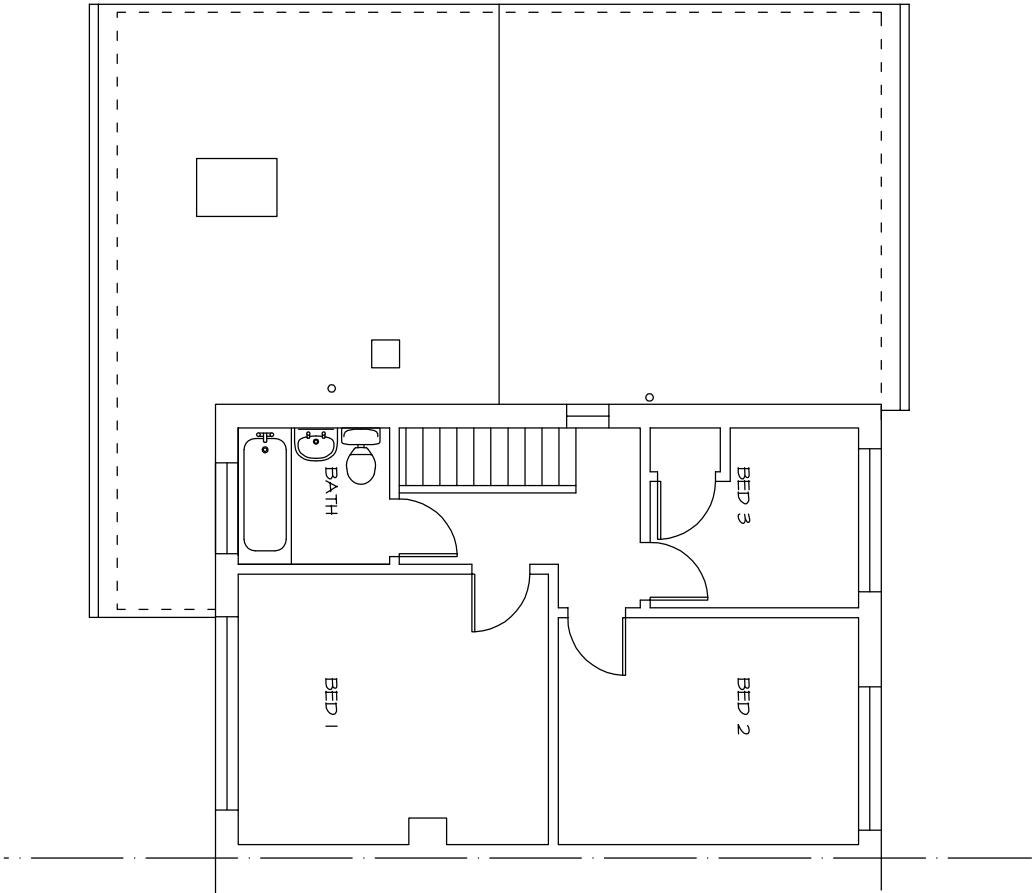


PHYSICAL SCALE IN METERS @ 1:100

NOTES:
This drawing has been produced solely for PLANNING/DESIGN.
Do not Scale from this Drawing except for planning purposes.
Any drainage shown is presumed and to be checked on site
before commencement of works.
This drawing is the copyright of MF Designs Ltd.

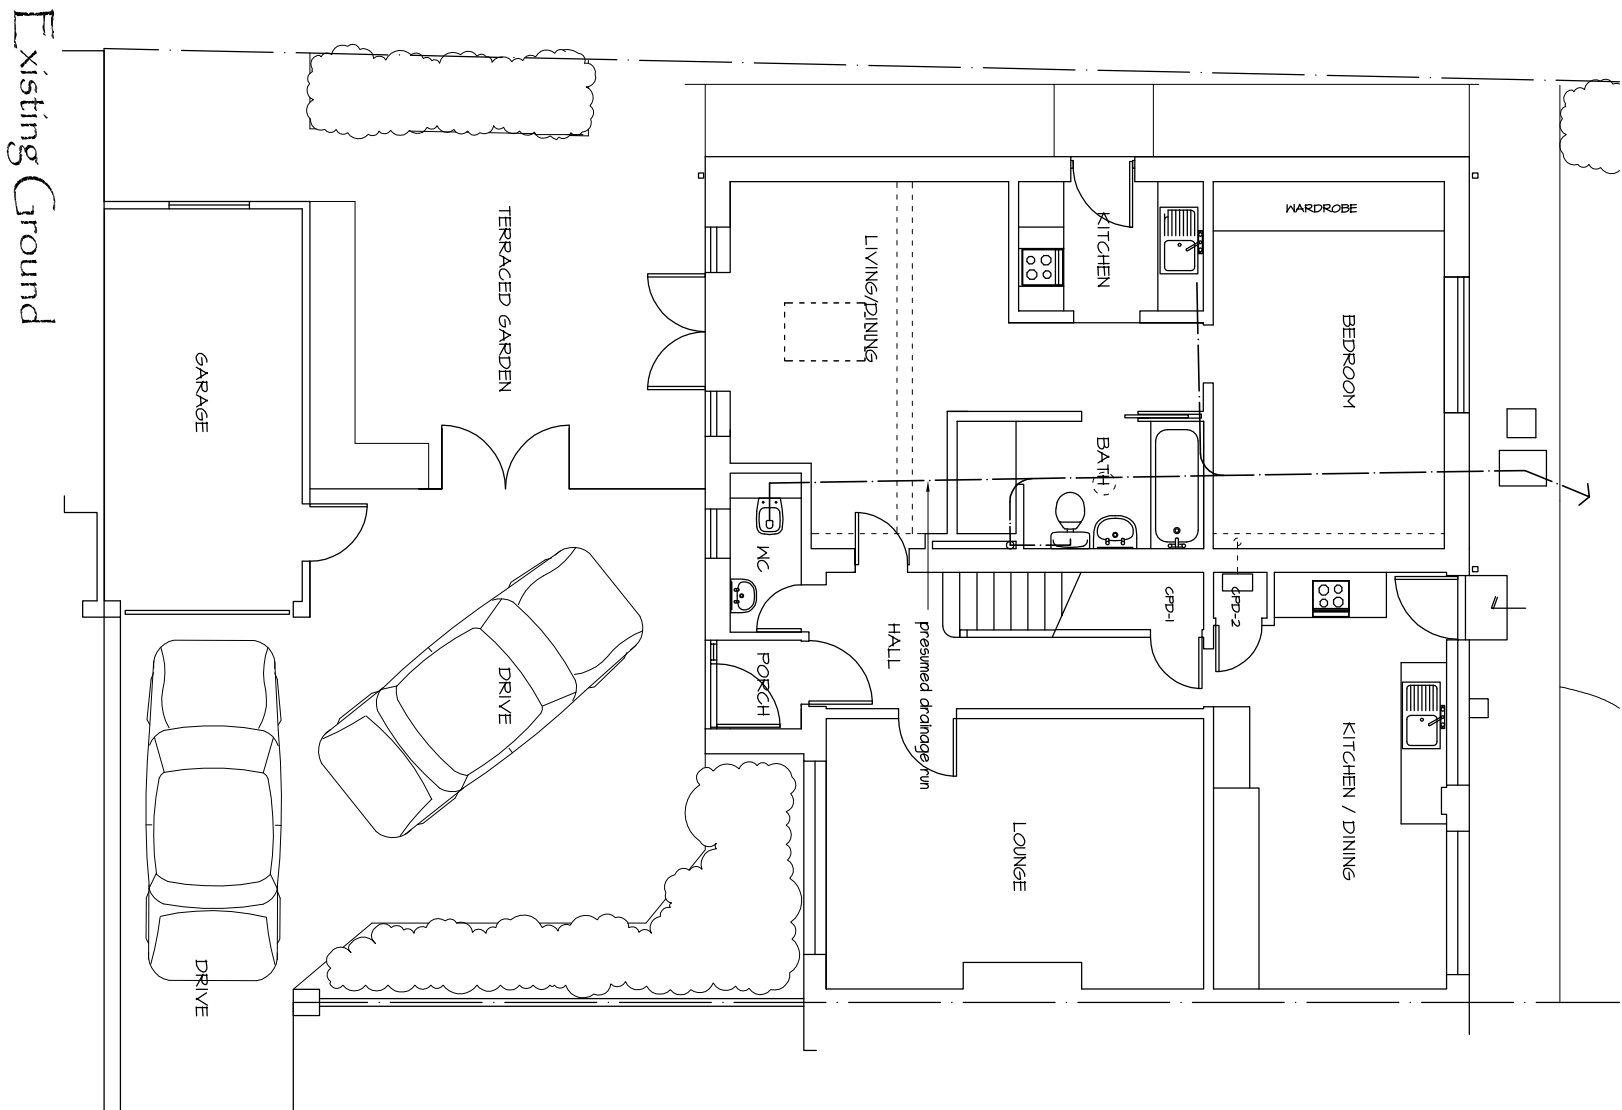

A: 19/11/2019 - revised layout to allow for first floor, and plans only

mf designs ltd
Chartered Architects



36 Grove Road • Havant • Hampshire • PO9 1AR
Director: Martin Farrer RIBA • Co Registration No.4507379

U/f 02392 470967
e admin@mfdesigns.org.uk

Date: Oct 2019 Job No: 3226
Scale: 1:100 Dwg No: EX_01 A

EXISTING SURVEY - 6 Highlands Close, Emsworth. PO10 7JP