


NOTES:


Proposed
Ground Floor

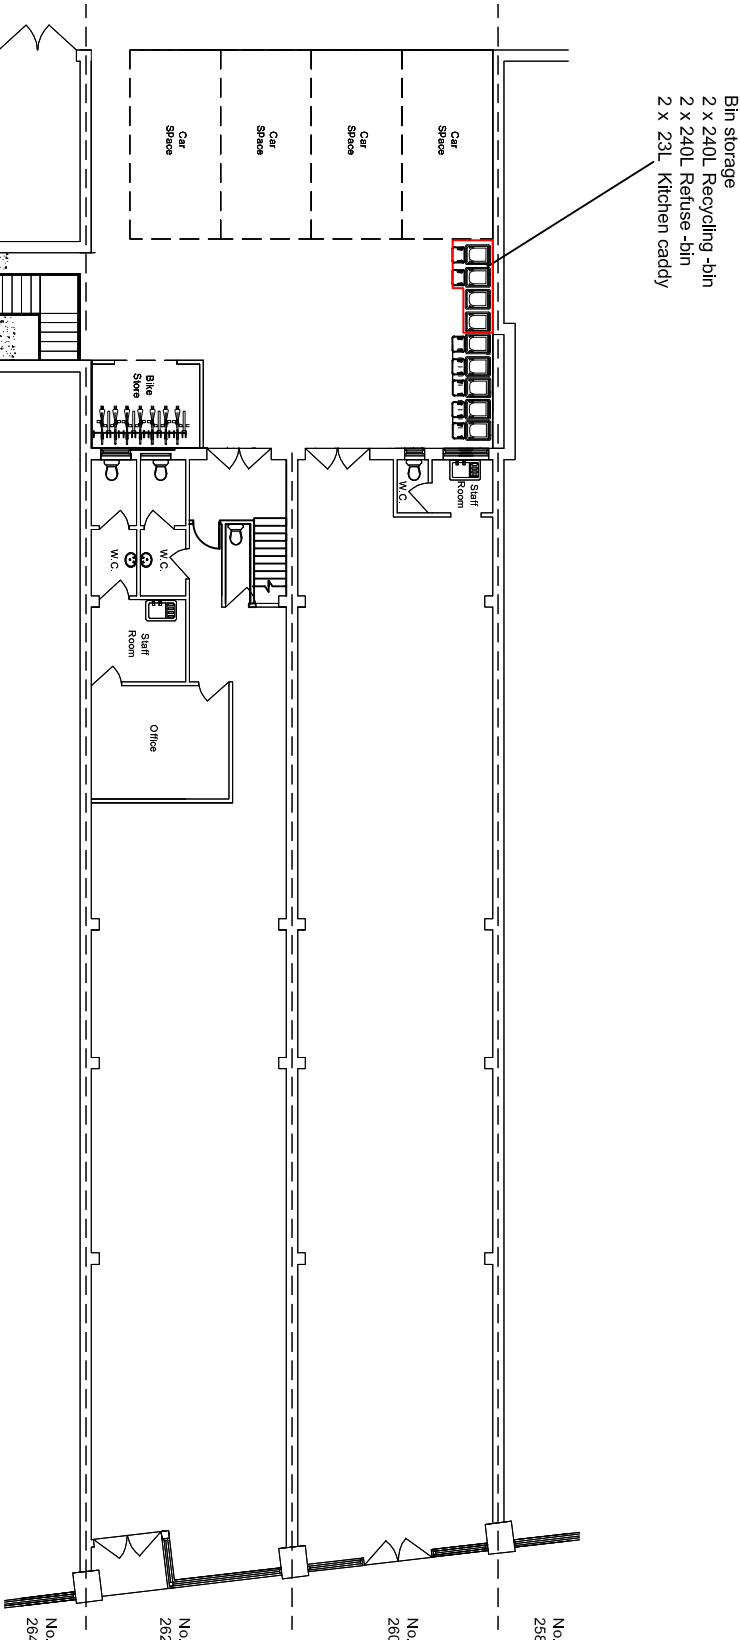

Location:

260-262
London Road
Waterlooville
PO7 7HG

Scale: 1:200 @ A4
0 2M

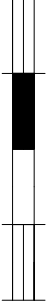

Date:

17.01.19

Drawn By:

Drawing No

05

Rev:

B