


2 Tuscany Way, Waterloo - 3020.19.BT - Location Plan

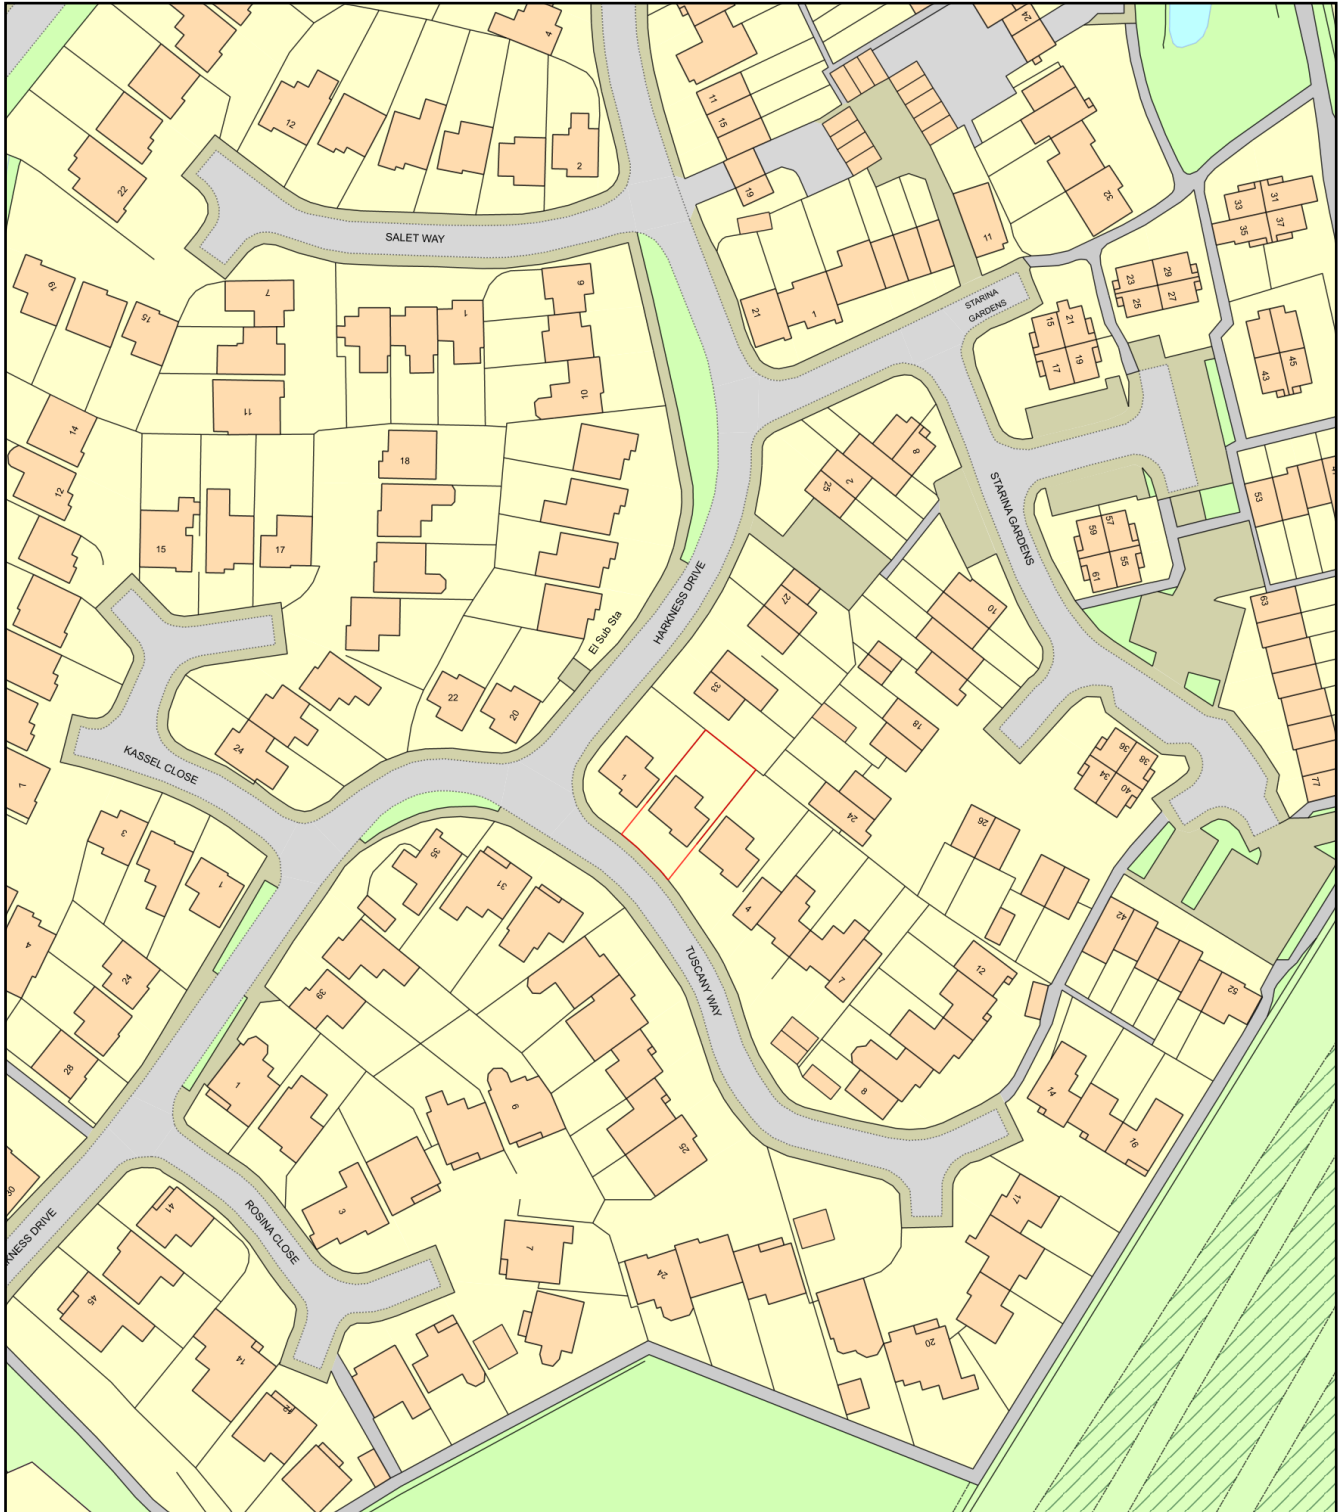

0 50
Metres



Plan Produced for: Mr L Eggleton

Date Produced: 11 Feb 2019

Plan Number/Project ID: TQRQM19042110711203

Scale: 1:1250 @ A4