




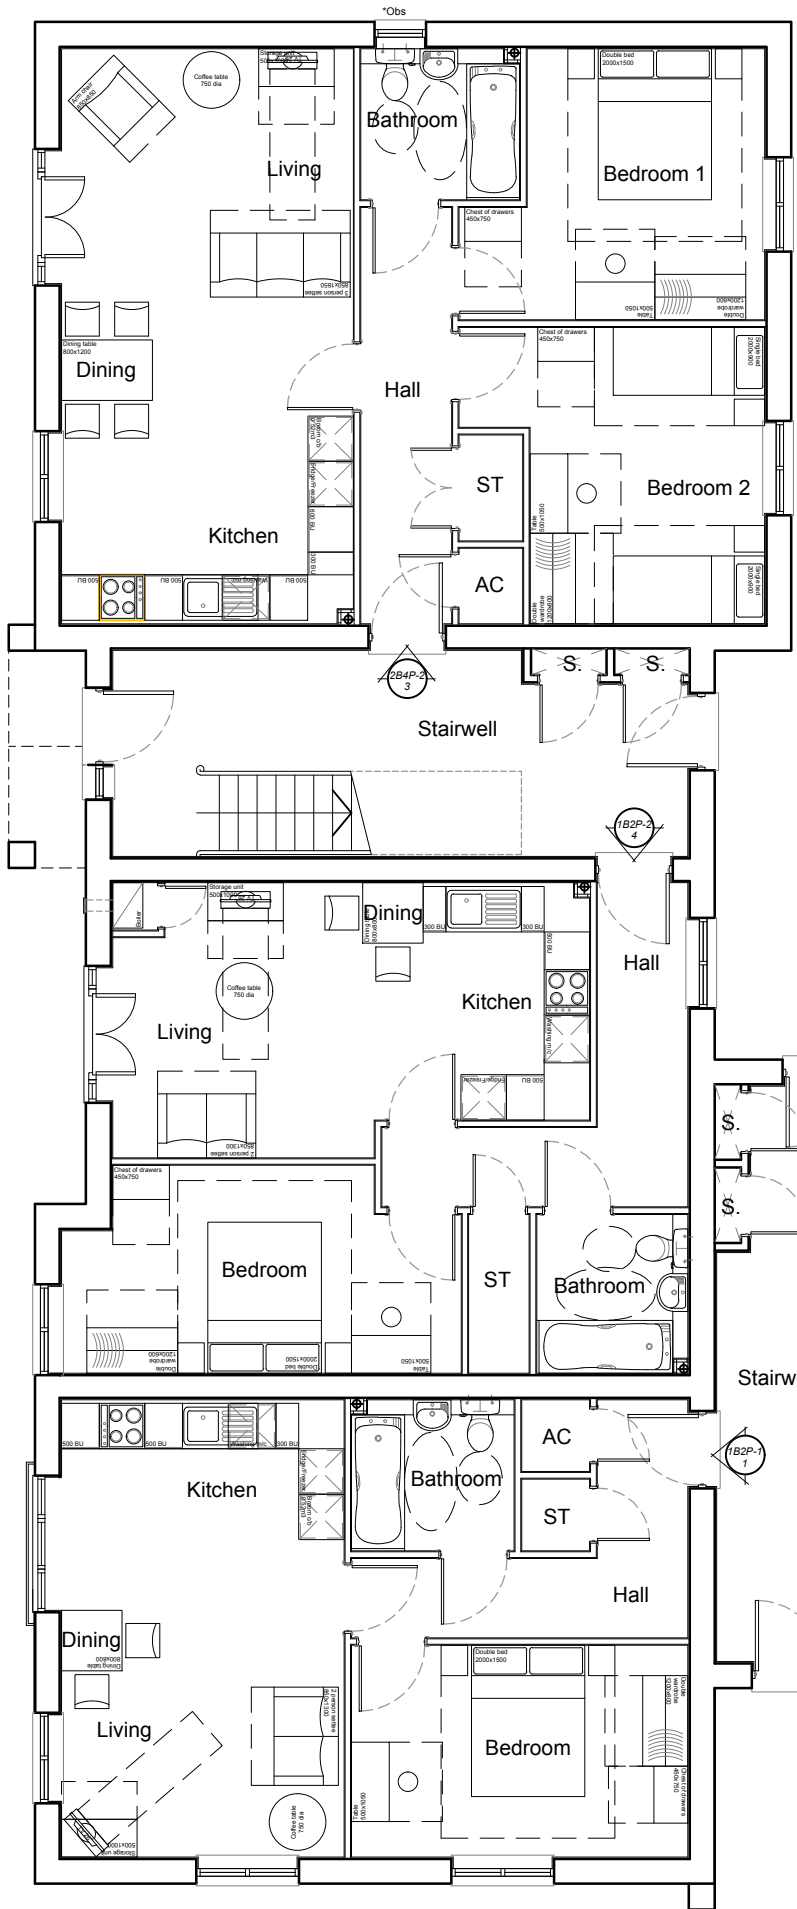

Ground Floor Plan

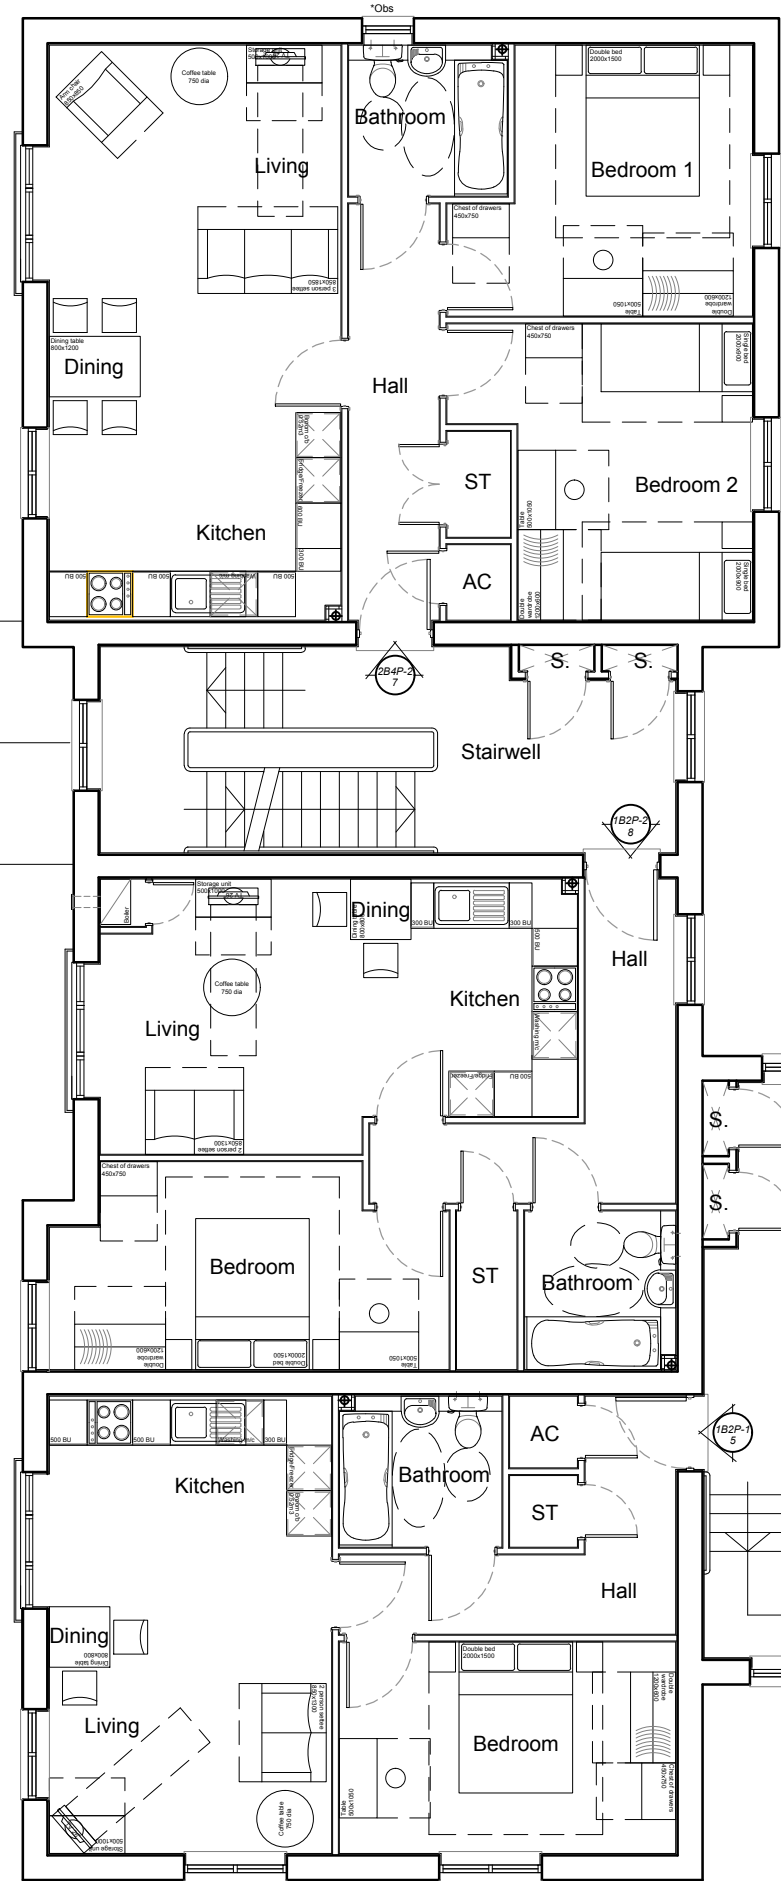

First Floor Plan

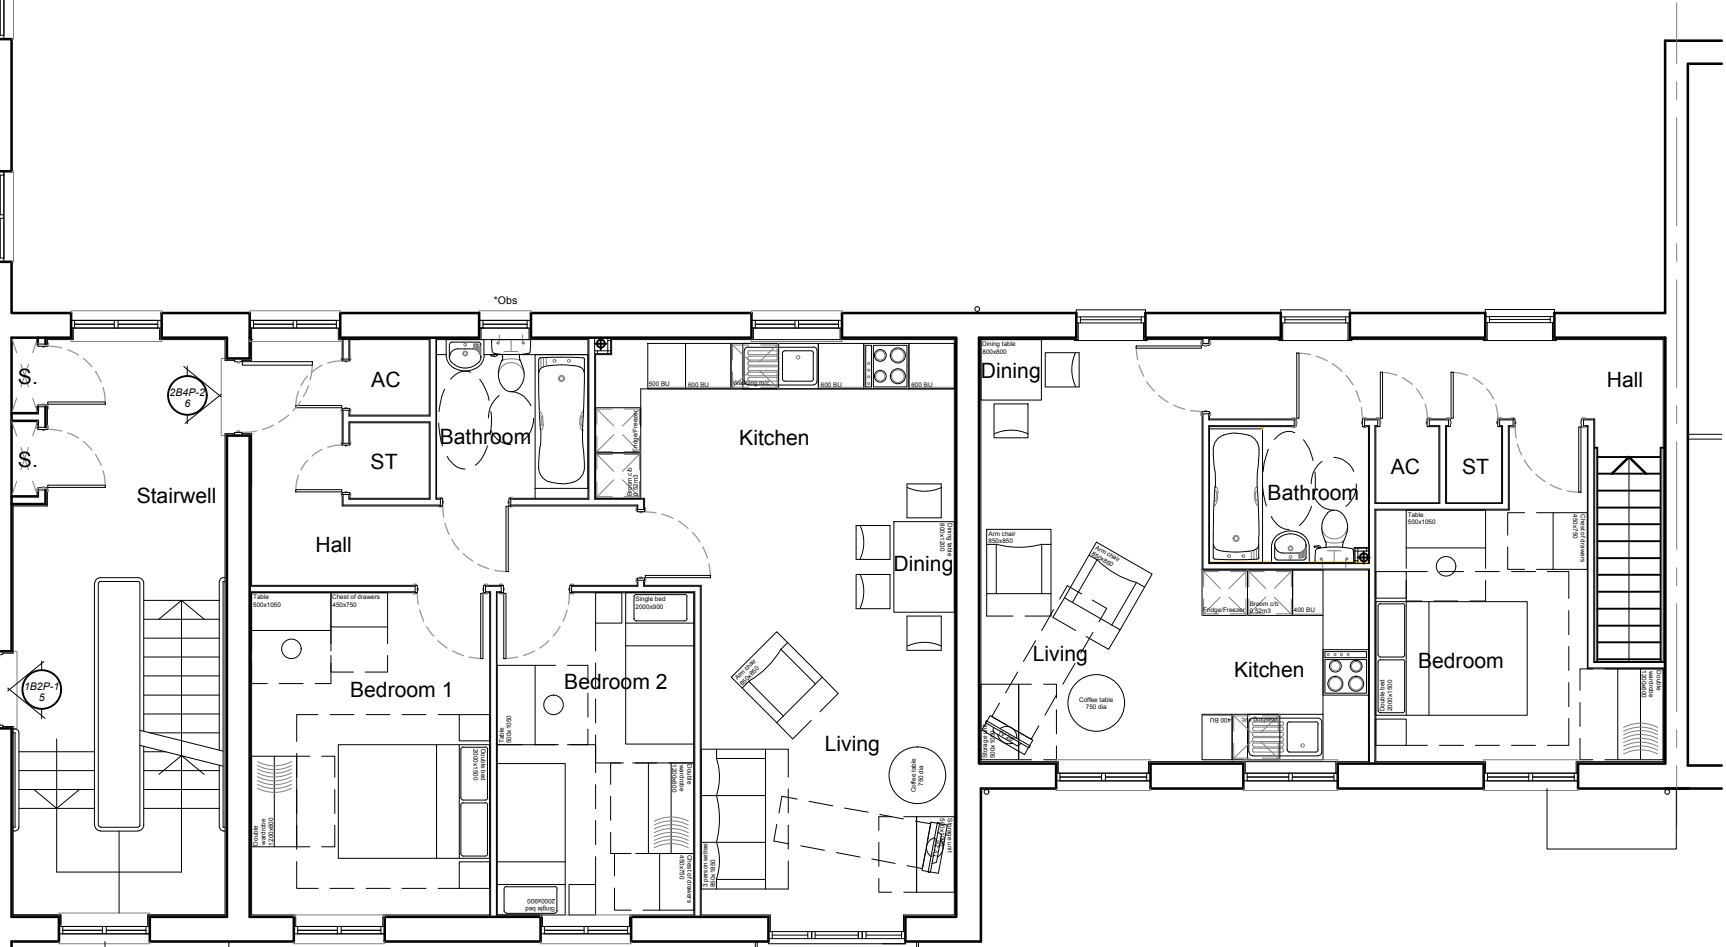

NOTES

This drawing is the copyright of Thrive Ltd ©. All rights reserved.
Ordnance Survey Data © Crown Copyright. All rights reserved.
Licence No. 100007359. DO NOT scale from this drawing.
Contractors, Sub Contractors and Suppliers are to check all relevant
dimensions and levels of the site and building before commencing
any shop drawings or building work. Any discrepancies should be
recorded to the Architect.
Where applicable this drawing is to be read in conjunction with the
Consultants' drawings.

REV	DESCRIPTION	DATE	AUTH	CHK'D
A	Issue for Planning.	30/01/19	MAP	



PLANNING



Romsey Office
Building 300, The Grange, Romsey Road, Michelmersh, SO51 0AE
t: 01794 367703 f: 01794 367276 www.thrivearchitects.co.uk

PROJECT
Padnell Grange,
Cowplain, Waterlooville

For: Bellway Homes Ltd (Wessex) & The Borrow Foundation Ltd.

DRAWING
Flat Block A
Floor Plans
Sheet 1 of 2

Housetype	1B2P	Variation	Option	1	Housetype	1B2P	Variation	Option	2	Housetype	2B4P	Variation	Option	1	Housetype	2B4P	Variation	Option	2	Housetype	FOG	Variation	Option
Bedrooms	1	Persons	2		Bedrooms	1	Persons	2		Bedrooms	2	Persons	4		Bedrooms	2	Persons	4		Bedrooms	1	Persons	2
Sq.ft finish	539	Sq.m finish	50.12		Sq.ft finish	545	Sq.m finish	50.64		Sq.ft finish	762	Sq.m finish	70.75		Sq.ft finish	762	Sq.m finish	70.75		Sq.ft finish	543	Sq.m finish	50.41
Sq.ft structural	547	Sq.m structural	50.84		Sq.ft structural	553	Sq.m structural	51.38		Sq.ft structural	771	Sq.m structural	71.60		Sq.ft structural	771	Sq.m structural	71.60		Sq.ft structural	550	Sq.m structural	51.14