



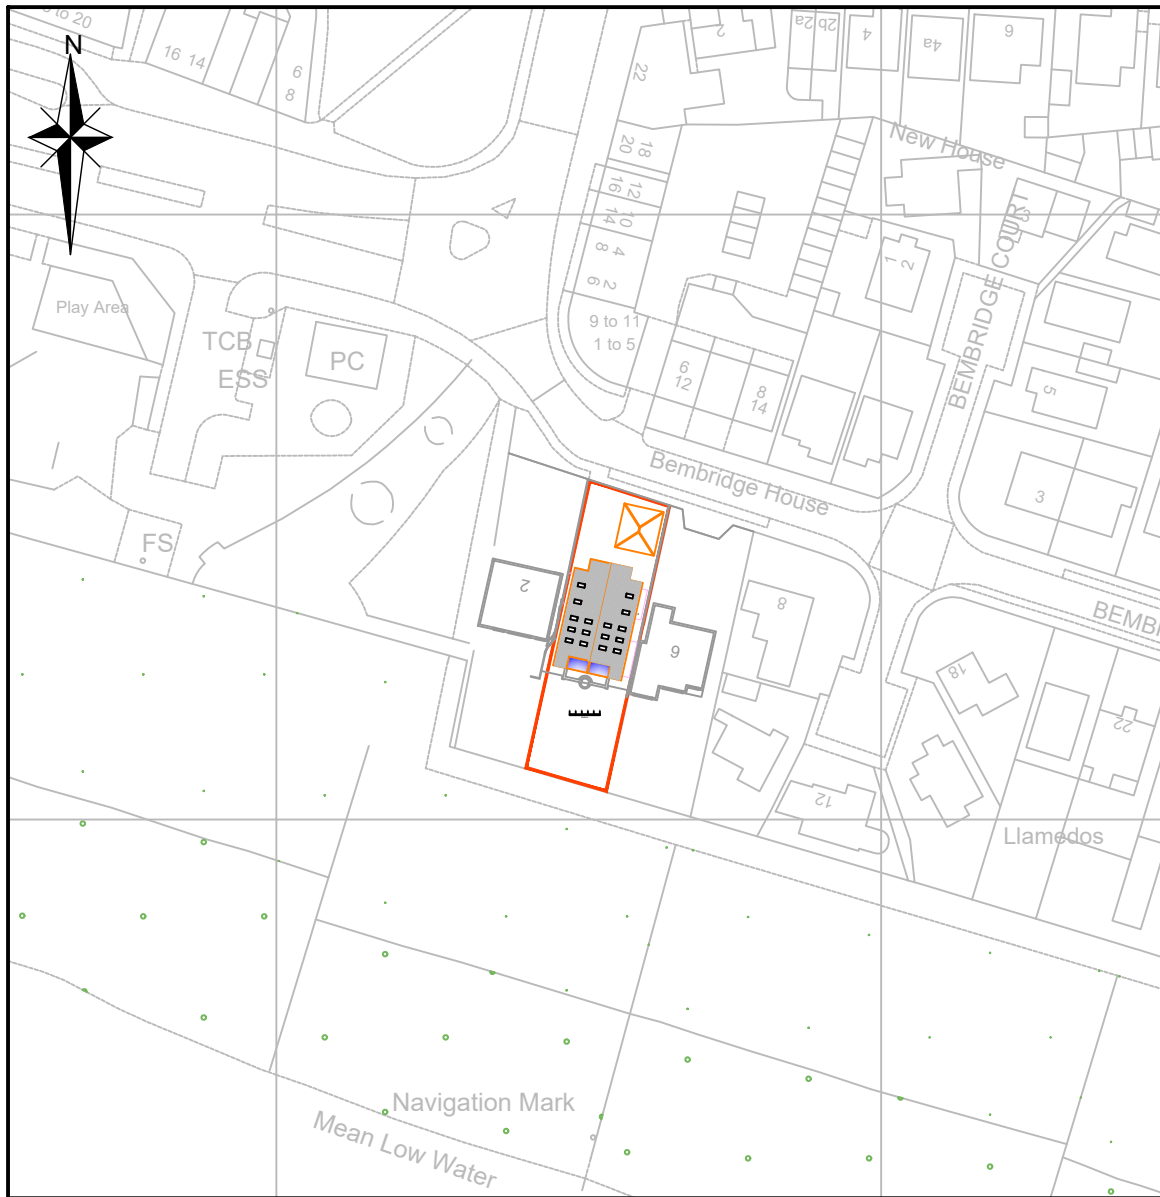

OS Serial No OI 1311355

Mapping supplied by:
Latitude Mapping Limited

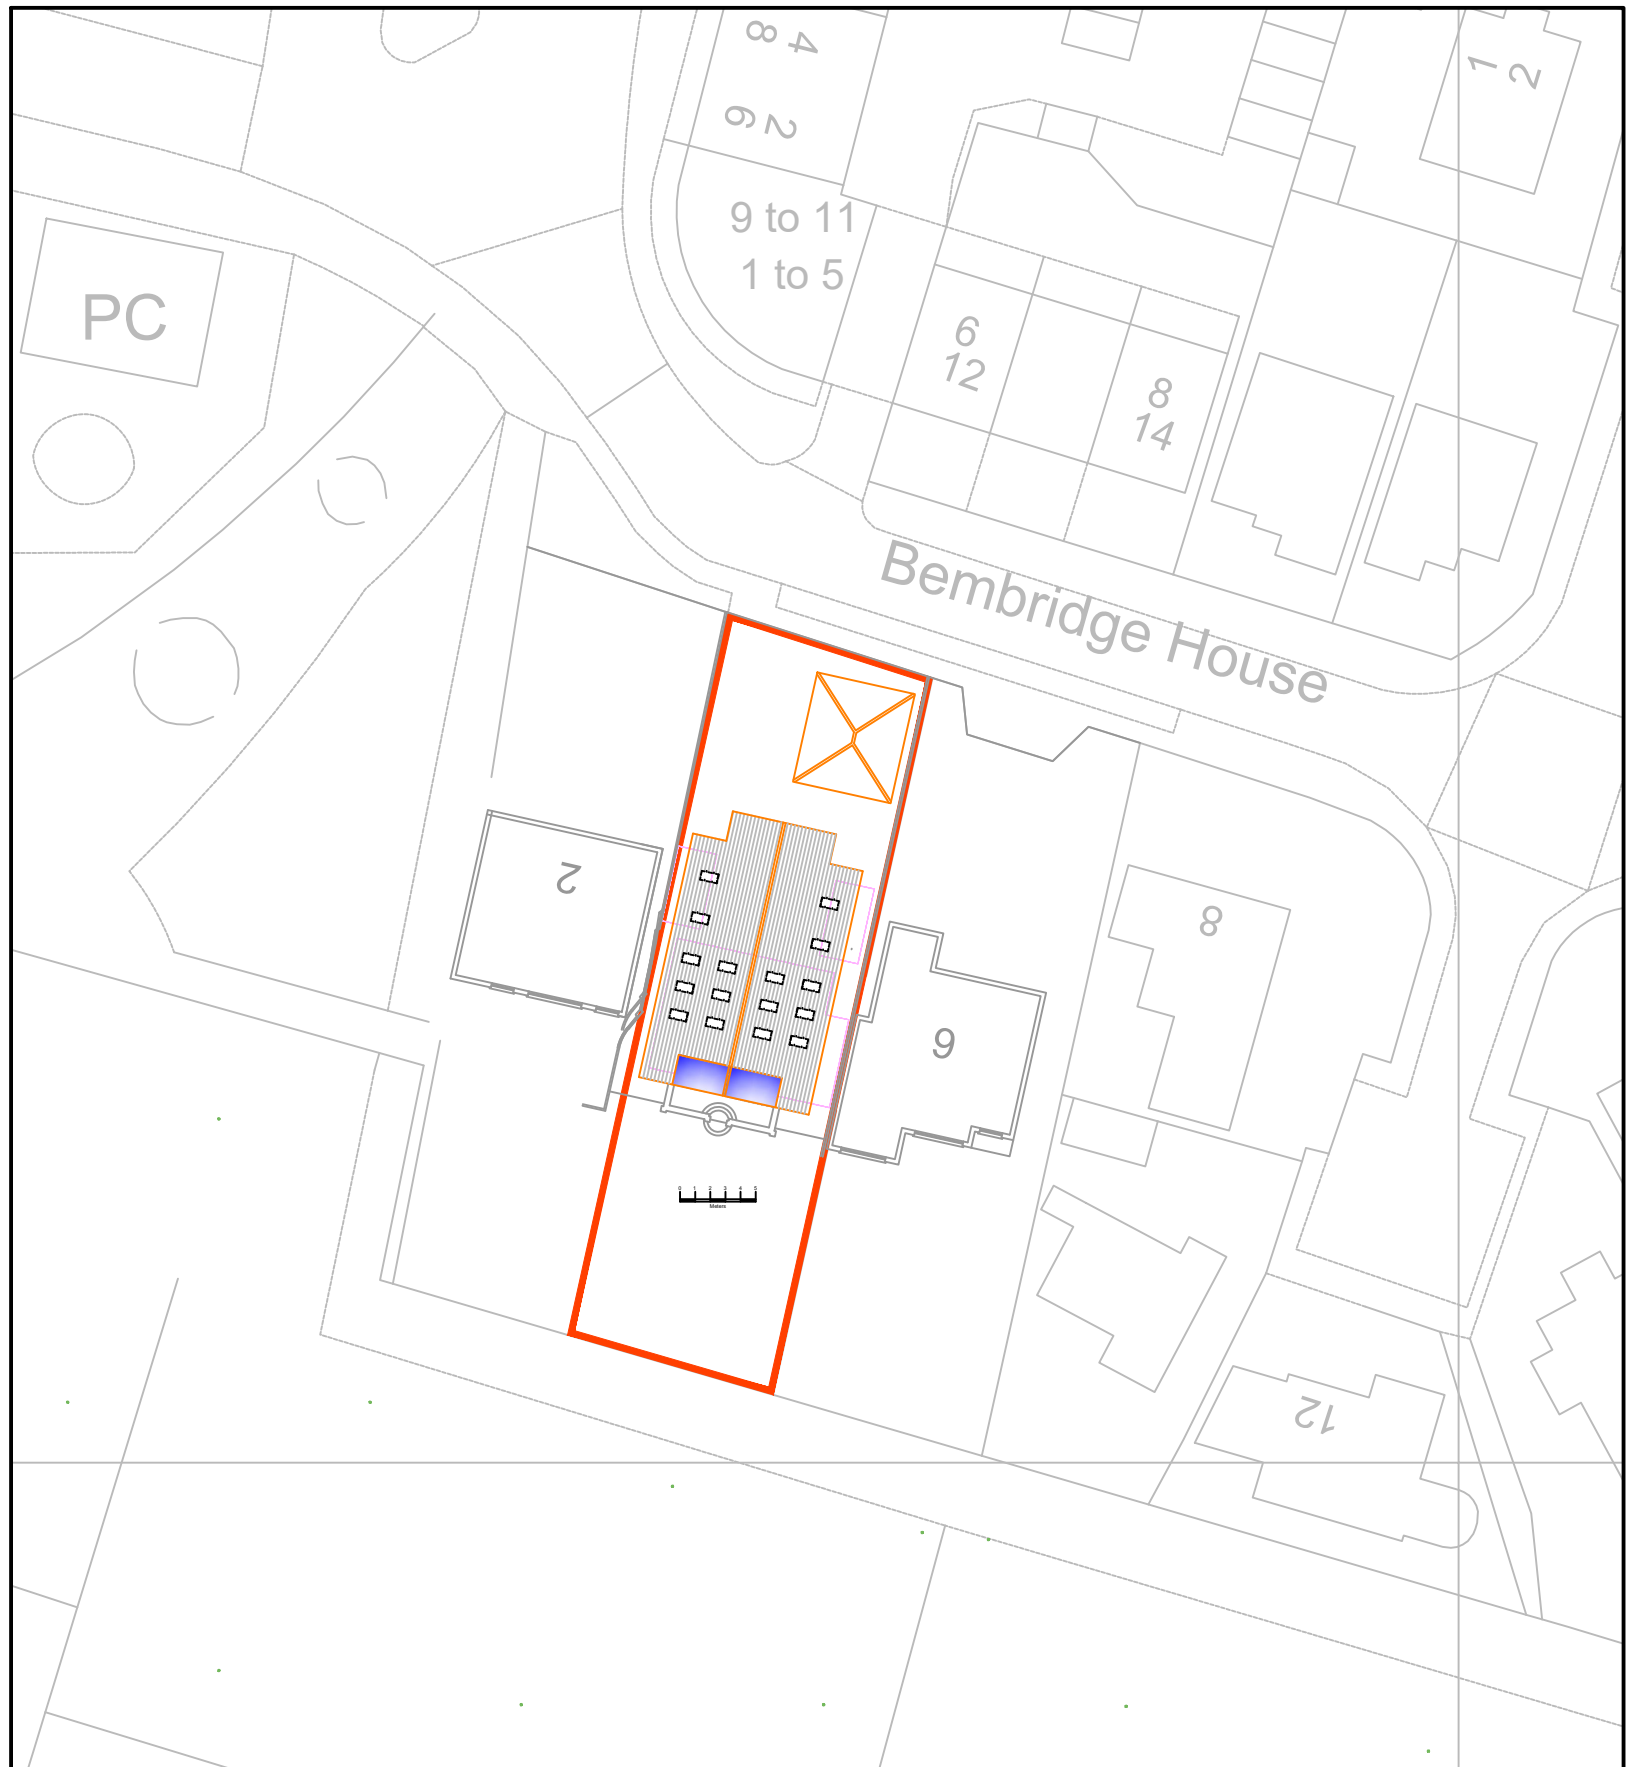

Architectural & Civil Engineering Design
143 Station Road, Liss, Hants. GU33 7AJ
Tel 01730 894988
e-mail: enquiries@acedesigns-ltd.co.uk
www.ace-designs.co.uk

Job Title
**Proposed extensions and alterations at
4 Bembridge Drive, Hayling Island**

Drawing Title
Site and Block Plan

Client
Mr and Mrs Adams-Madgwick

Scale 1/1250:1/500@A3	Date Mar 19	Designed GG
Drawn EV	Checked GG	Approved
Job No 190103	Drawing No 190103 / 01	Rev A